
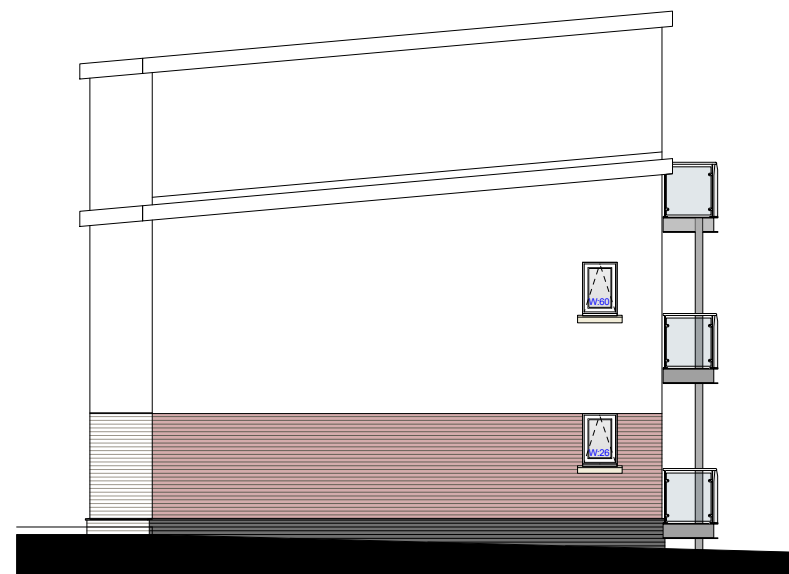
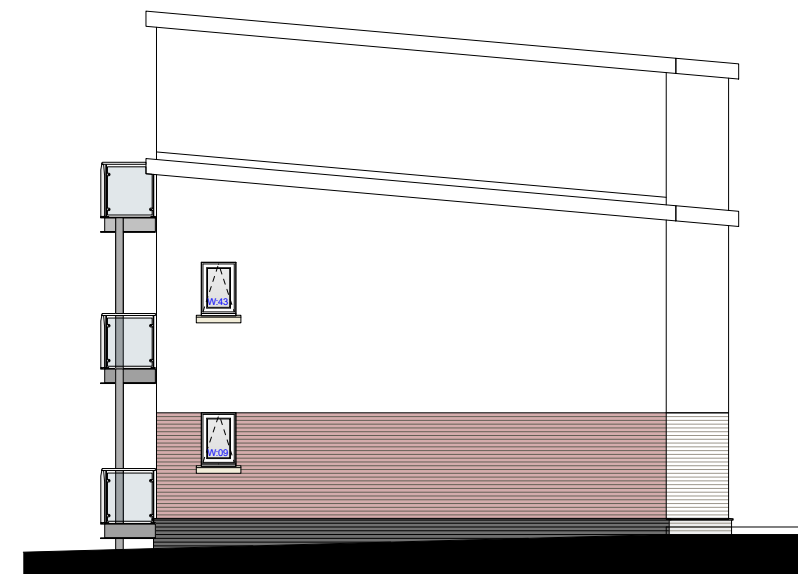


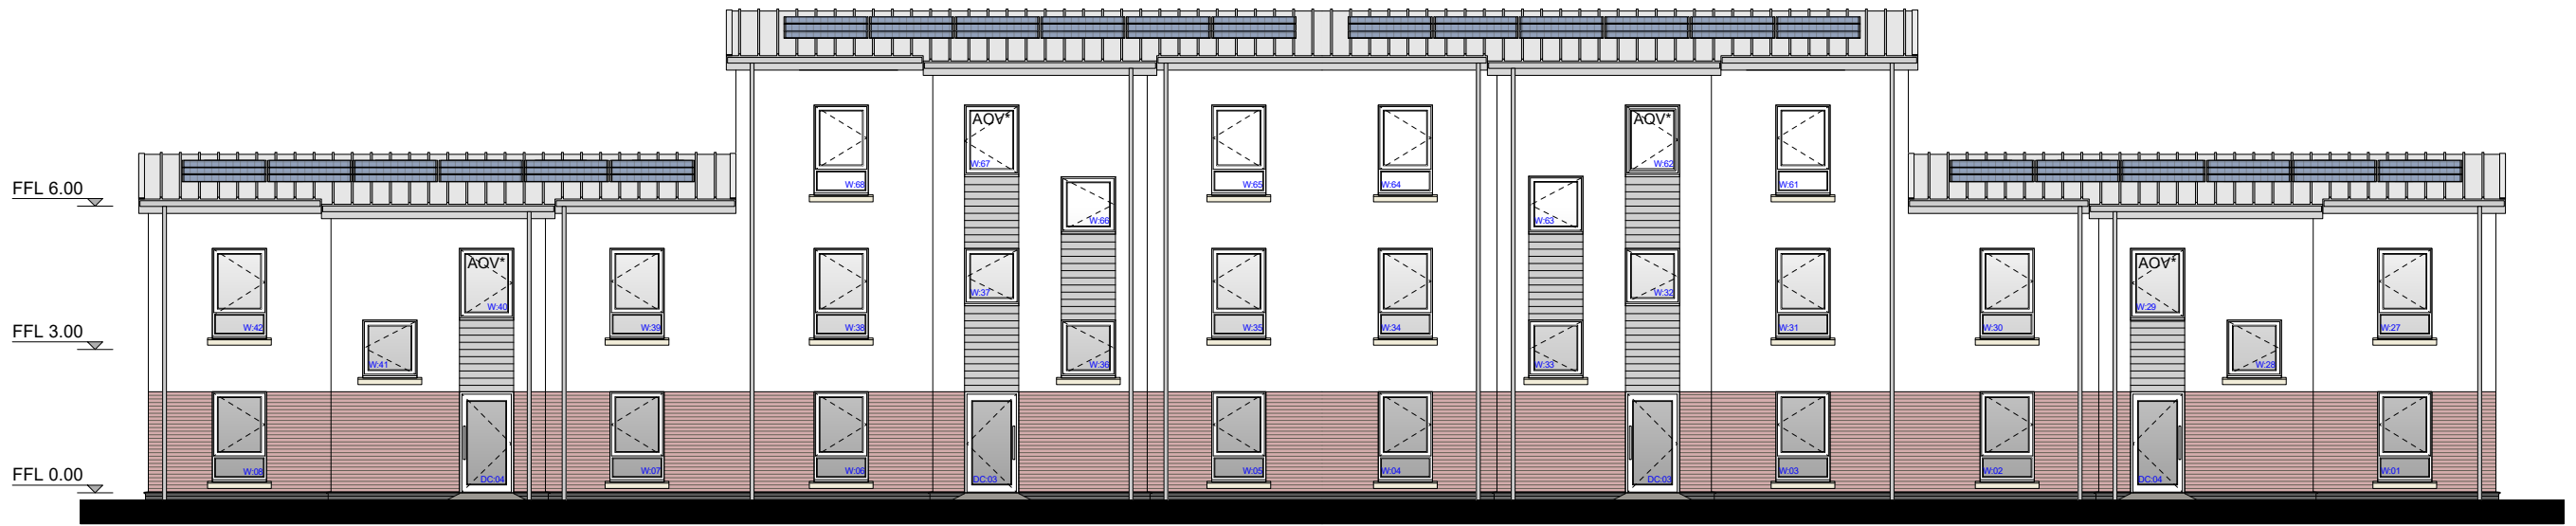

*AOV SMOKE VENTILATION IN STAIRCASE
Top window in staircase to be automatic opening
vents for smoke control purposes. Clear opening
/ free geometric area to be min. 1m2. Windows to
be automatically opened using an electric actuator
operated upon activation by smoke detection in
the staircase area.

Note: External lighting and location of ventilation
louvres subject to client confirmation.

Rev G 050925 Dimensions removed.
Rev F 230725 Lower edge detail amended, Dark bricks as below ground masonry.
Rev E 230725 AOV's noted on front elevation
Rev D 250625 Drawing status changed to Construction.
Rev C 140425 Staircase AOV windows enlarged to 1490mm depth.
Rev B 110425 Staircase AOV windows enlarged to 1490mm depth.
Rev A 060325 External levels shown lower to rear. Ground Floor balconies added

0 1 2 4 8m

Kennedy James Griffiths
Chartered Architects and Project Managers
Project



10 Victoria Park Court
516 Cowbridge Road East
Cardiff
CF5 1DB
02920 545100

Title Date
Elevations 06 12 2024

Status Scale @ A3
Construction 1:125

Drawing Number Revision Drawn by
1554:WD:204 G DKB

Use figured dimensions only. Do not scale for construction purposes. This drawing is copyright