




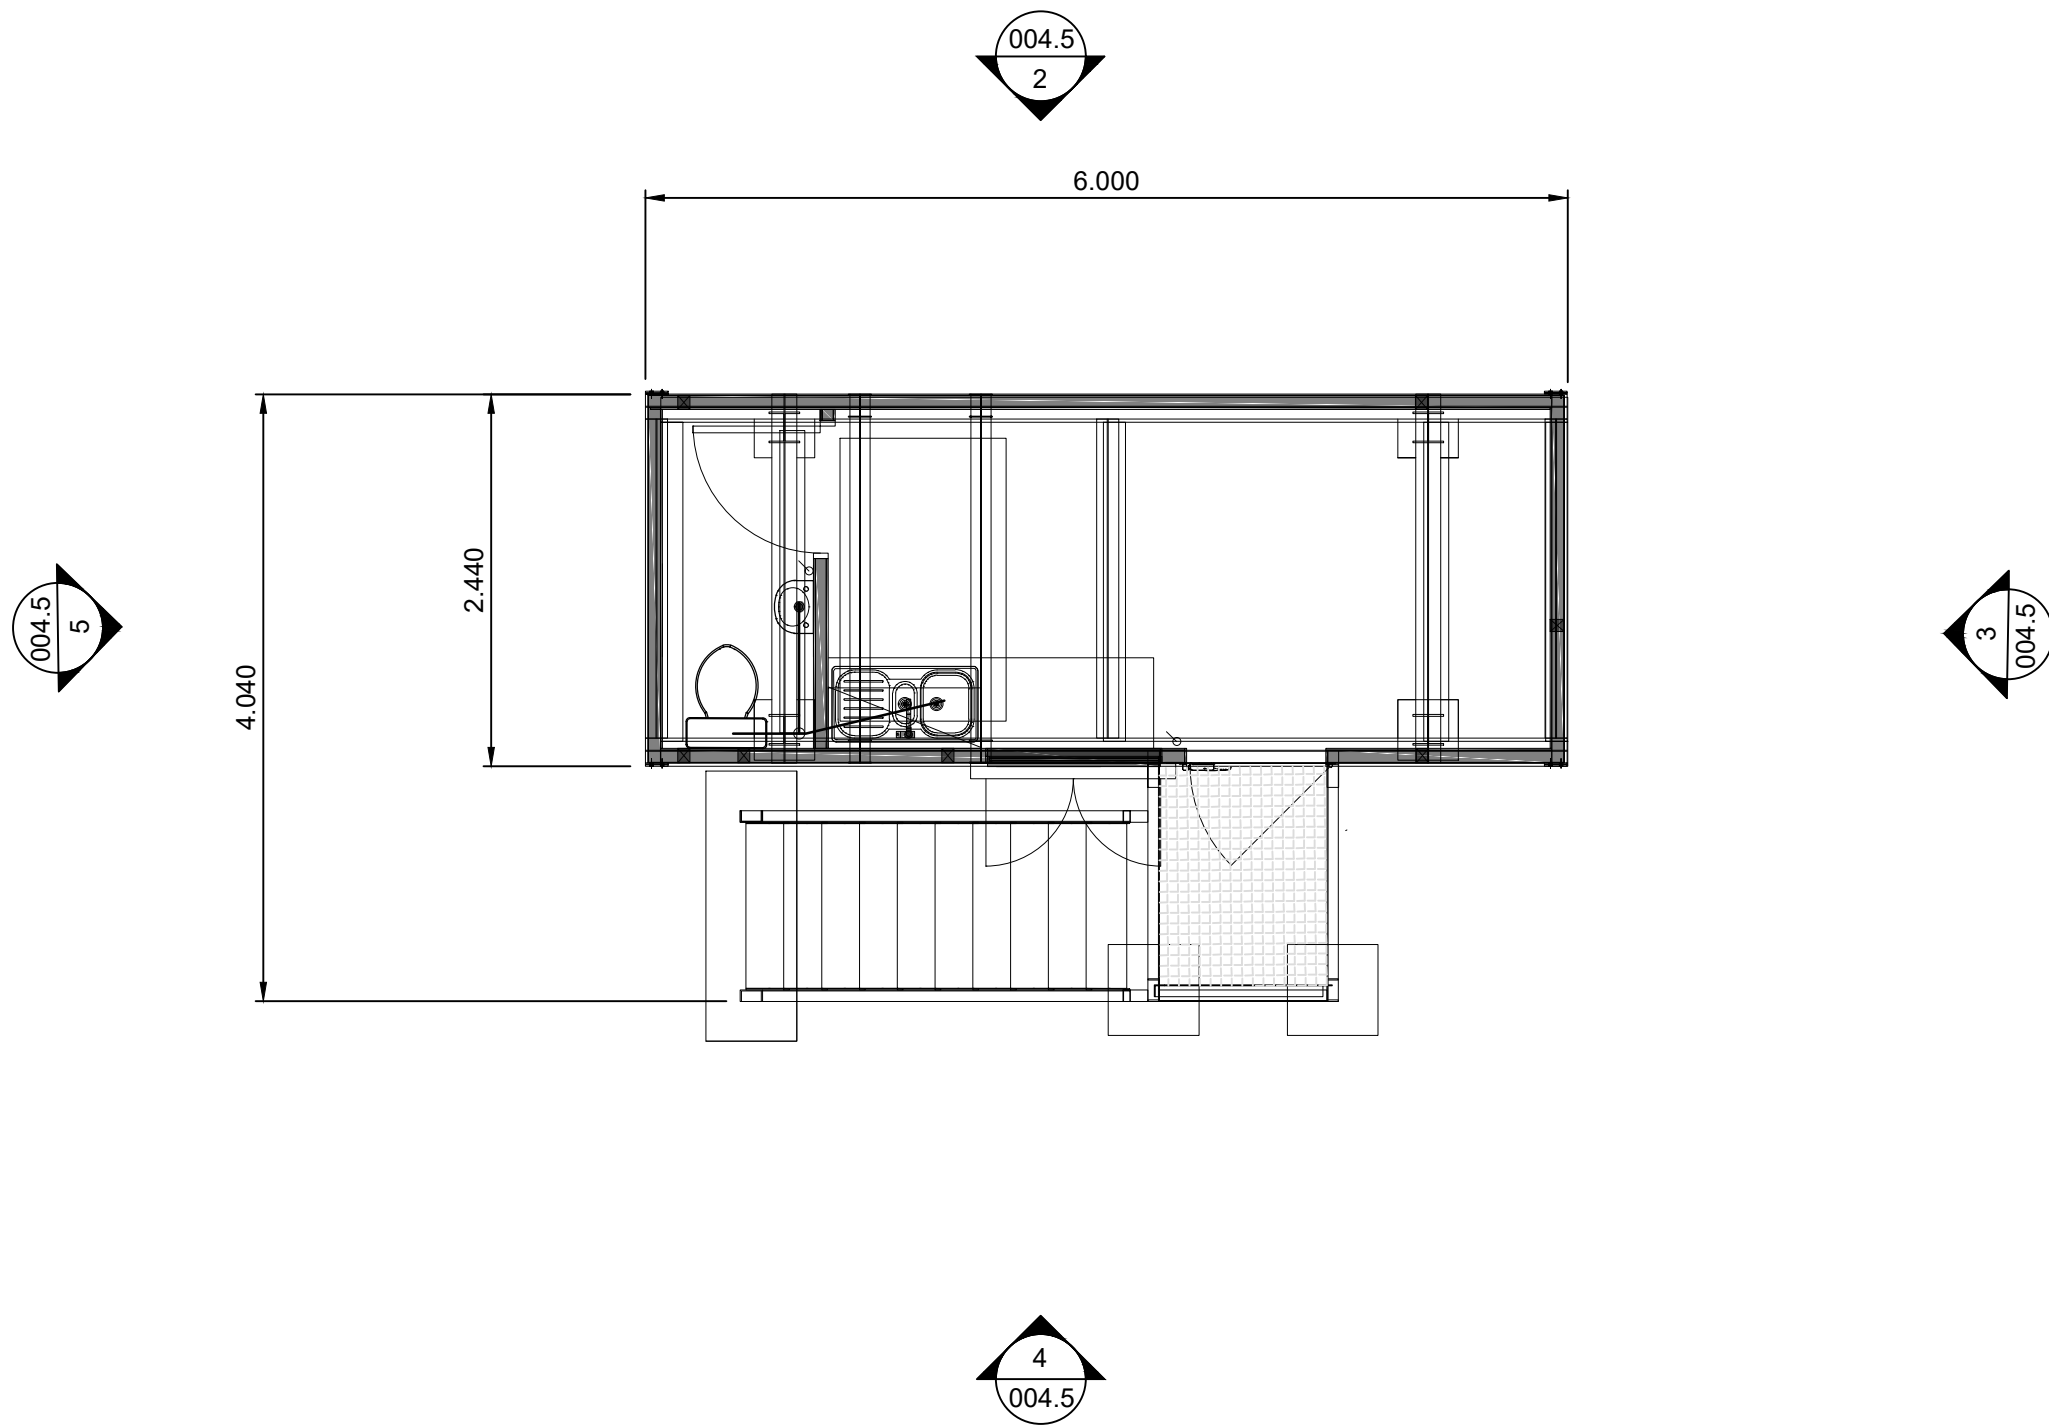


1 Welfare Building Plan
Scale 1:50 @ A1

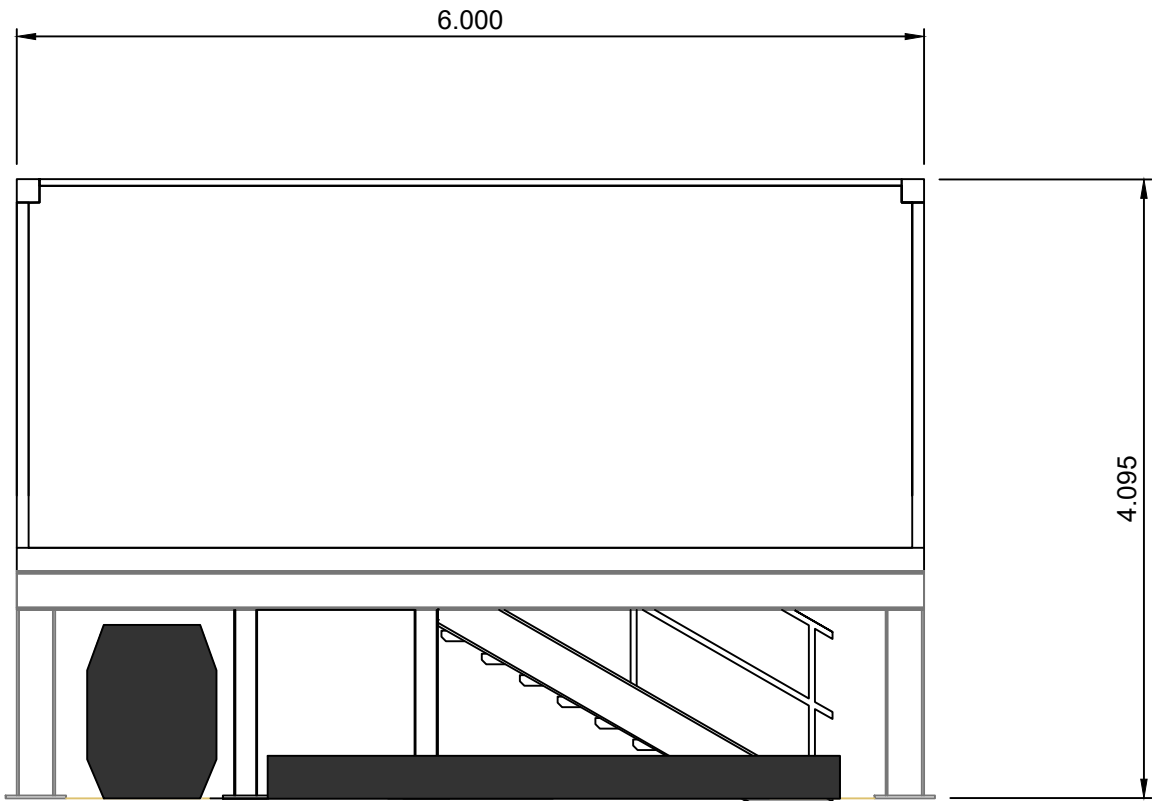


2 Welfare Building North Elevation
Scale 1:50 @ A1

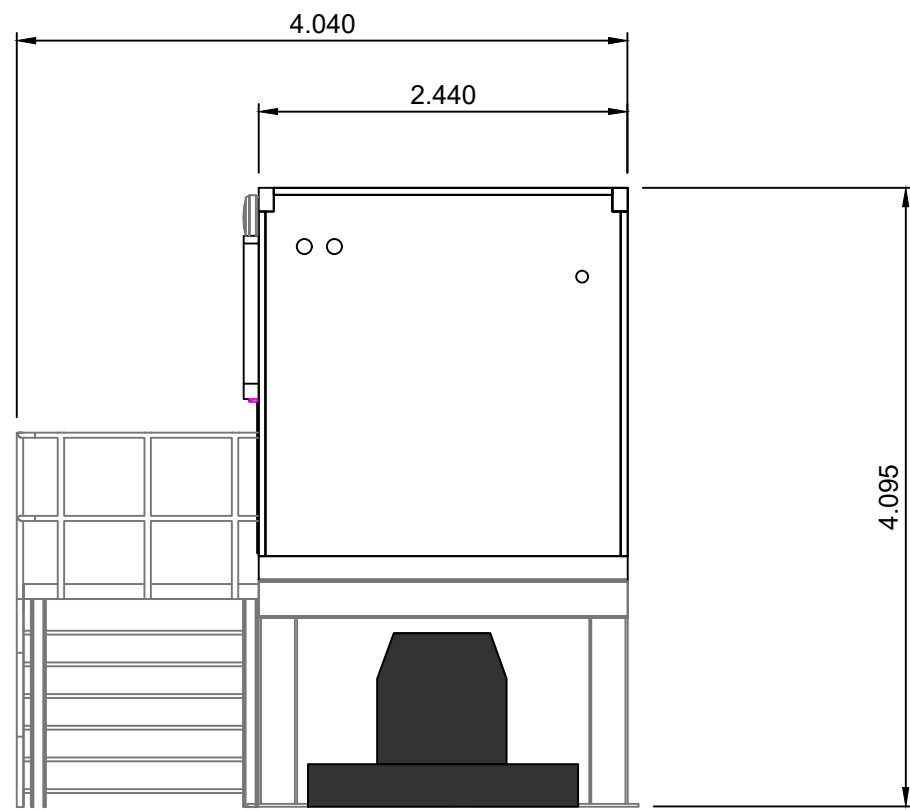

3 Welfare Building East Elevation
Scale 1:50 @ A1

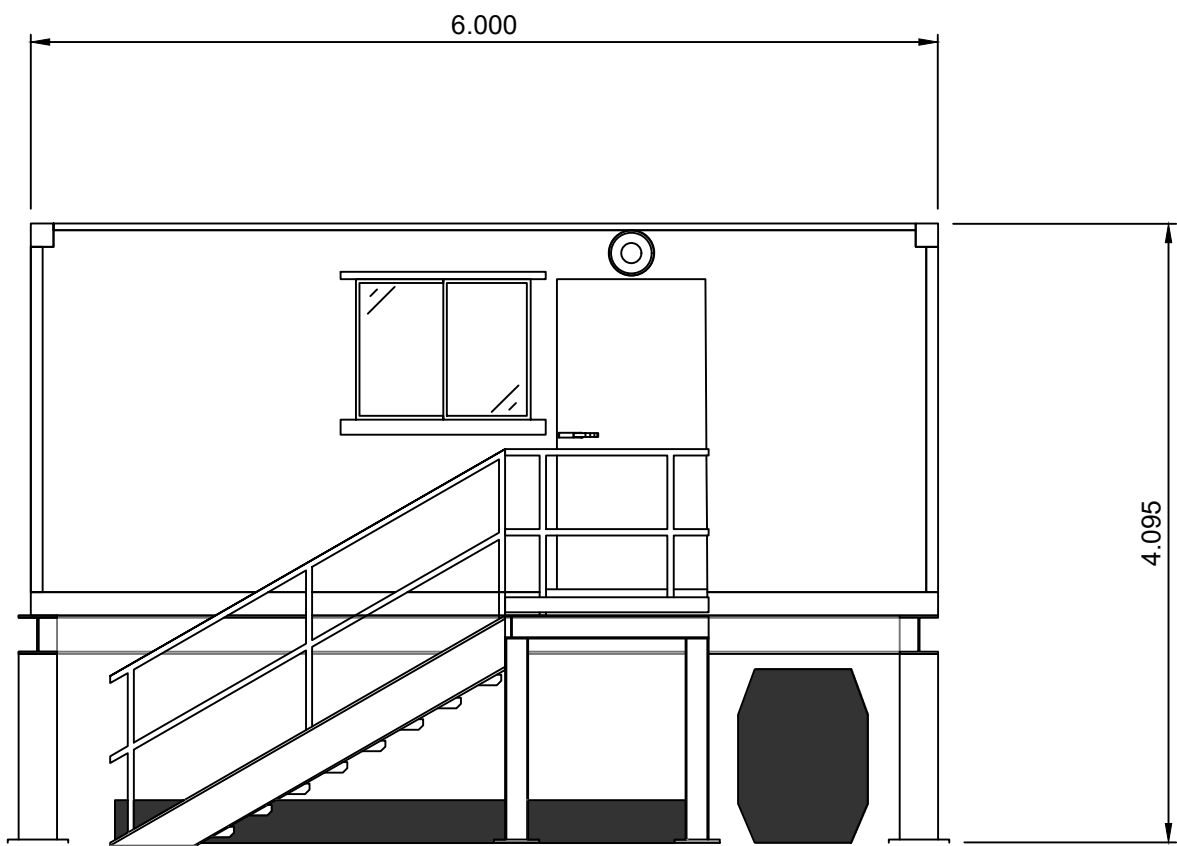

4 Welfare Building South Elevation
Scale 1:50 @ A1

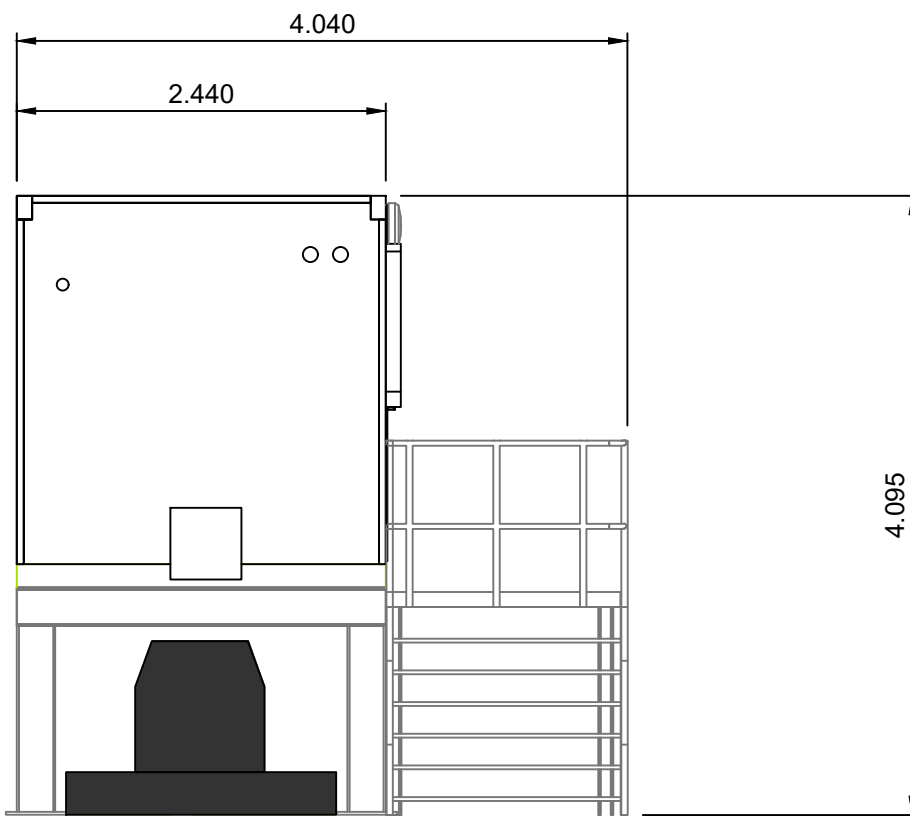

5 Welfare Building West Elevation
Scale 1:50 @ A1

- Drawing Notes**
- All dimensions are shown in metres unless noted otherwise.
 - Do not scale from this drawing.

REV	DATE	DESCRIPTION	BY	CHKD
01	07/02/2025	VIEWPORT DEFINITION AMENDED	WL	JH
0	07/11/2024	WELFARE BUILDING PLAN AND ELEVATIONS - ORIGINAL	WL	EW



Field
Fora Montacute Yards
186 Shoreditch High Street
London
E1 6HU

PROJECT
NEWPORT

TITLE
Welfare Building Plan and Elevations

DISCIPLINE
PLANNING

DRAWING STATUS
FOR PLANNING

SCALE	DATE	DRAWN BY	CHECKED BY	APPROVED BY
As Shown @ A1	07/11/2024	WL	EW	AP
PROJECT NO.	DRAWING NO.	REV.		
BTGBNEW01	004.5	01		

