




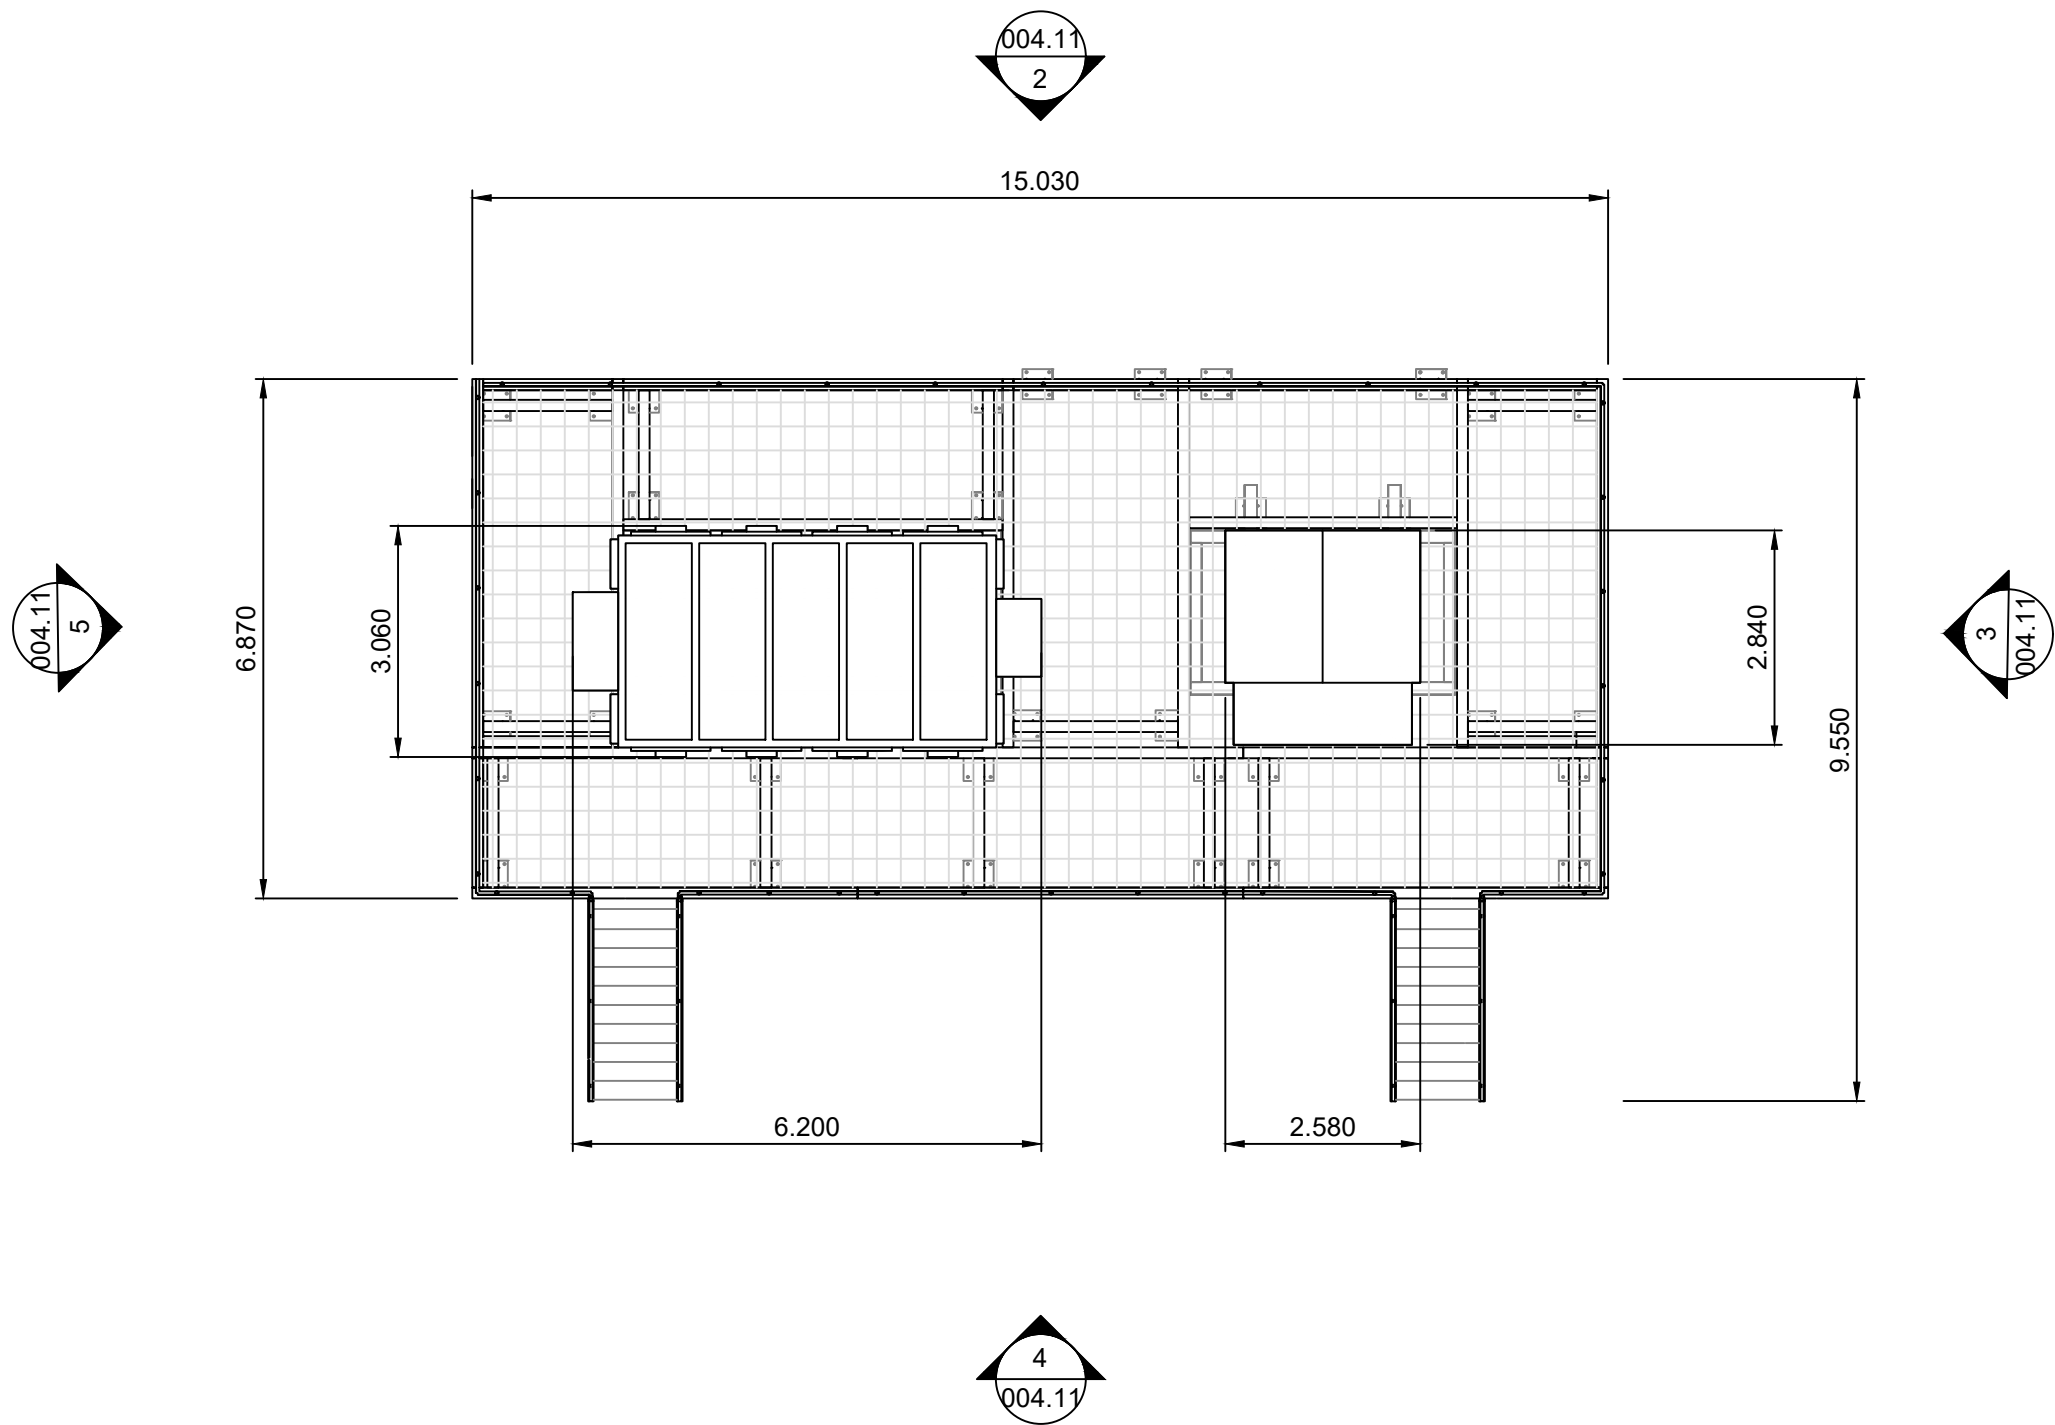


1 Harmonic Filter Equipment Plan  
Scale 1:100 @ A1

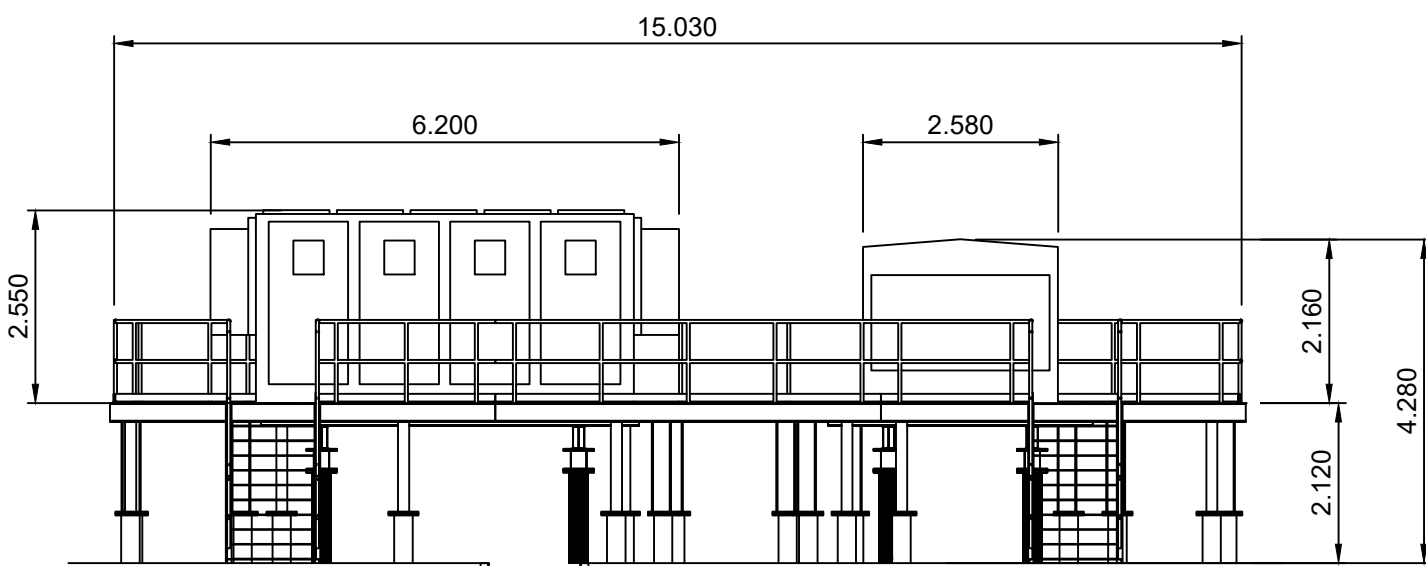


4 Harmonic Filter Equipment South Elevation  
Scale 1:100 @ A1

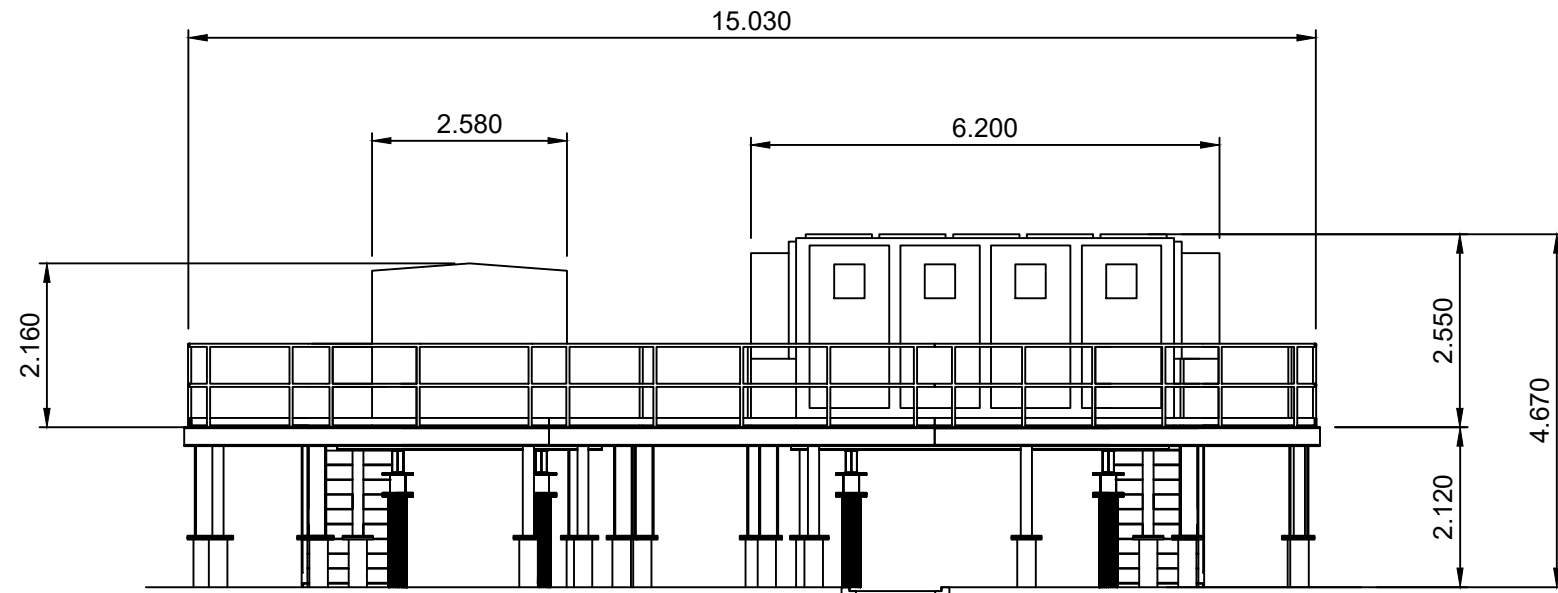


2 Harmonic Filter Equipment North Elevation  
Scale 1:100 @ A1

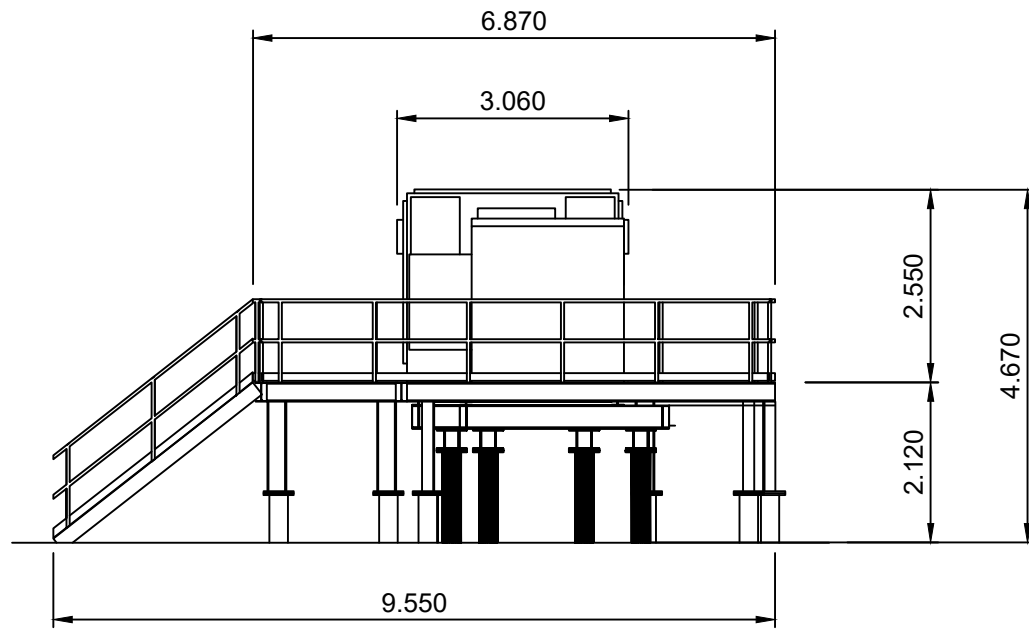

3 Harmonic Filter Equipment East Elevation  
Scale 1:100 @ A1

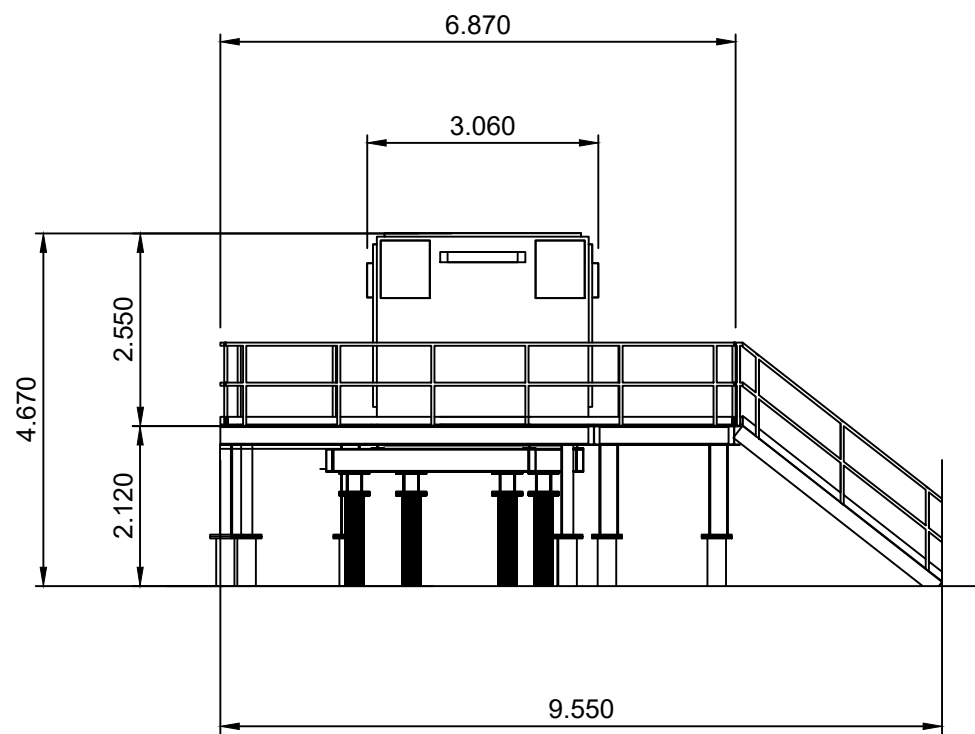

5 Harmonic Filter Equipment West Elevation  
Scale 1:100 @ A1

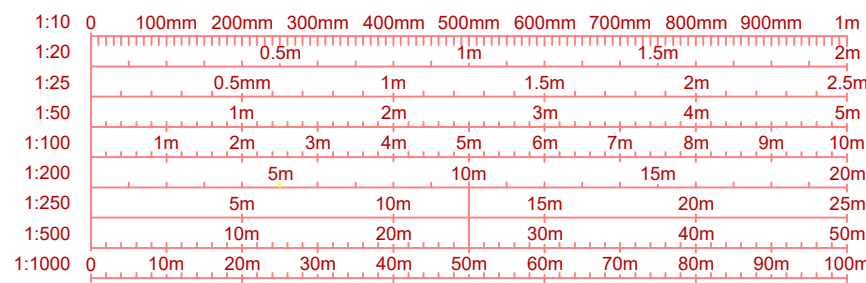

- Drawing Notes**
- All dimensions are shown in metres unless noted otherwise.
  - Do not scale from this drawing.

|   |                       |                                                          |                  |                   |           |
|---|-----------------------|----------------------------------------------------------|------------------|-------------------|-----------|
|   |                       |                                                          |                  |                   |           |
|   |                       |                                                          |                  |                   |           |
|   |                       |                                                          |                  |                   |           |
|   |                       |                                                          |                  |                   |           |
| 0   | 15/11/2024            | HARMONIC FILTER EQUIPMENT PLAN AND ELEVATIONS - ORIGINAL | WL               | EW                |           |
| REV   | DATE                  | DESCRIPTION                                              | BY               | CHKD              |           |
| <div><div></div><div>Field<br/>Fora Montacute Yards<br/>186 Shoreditch High Street<br/>London<br/>E1 6HU</div></div> |                       |                                                          |                  |                   |           |
| PROJECT<br>NEWPORT                                                                                                   |                       |                                                          |                  |                   |           |
| TITLE<br>Harmonic Filter Equipment Plan and Elevations                                                               |                       |                                                          |                  |                   |           |
| DISCIPLINE<br>PLANNING                                                                                               |                       |                                                          |                  |                   |           |
| DRAWING STATUS<br>FOR PLANNING                                                                                       |                       |                                                          |                  |                   |           |
| SCALE<br>1:100 @ A1                                                                                                  | DATE<br>15/11/2024    | DRAWN BY<br>WL                                           | CHECKED BY<br>JH | APPROVED BY<br>AP | REV.<br>0 |
| PROJECT NO.<br>BTGBNEW01                                                                                             | DRAWING NO.<br>004.11 |                                                          |                  |                   |           |