




1 Site Elevations complete with Fencing - North
Scale 1:200 @ A1

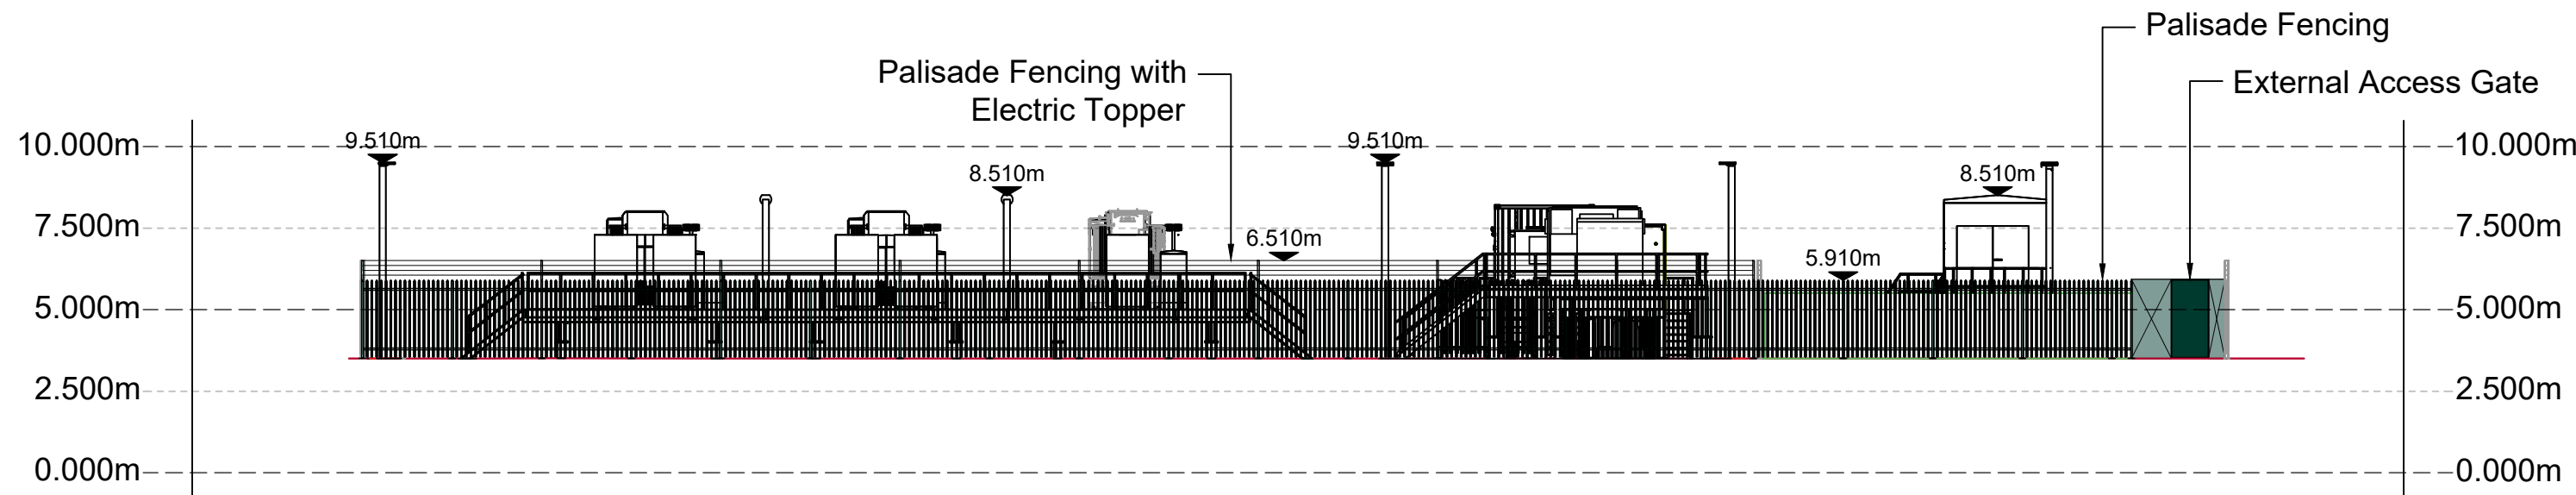

2 Site Elevations complete with Fencing - East
Scale 1:200 @ A1

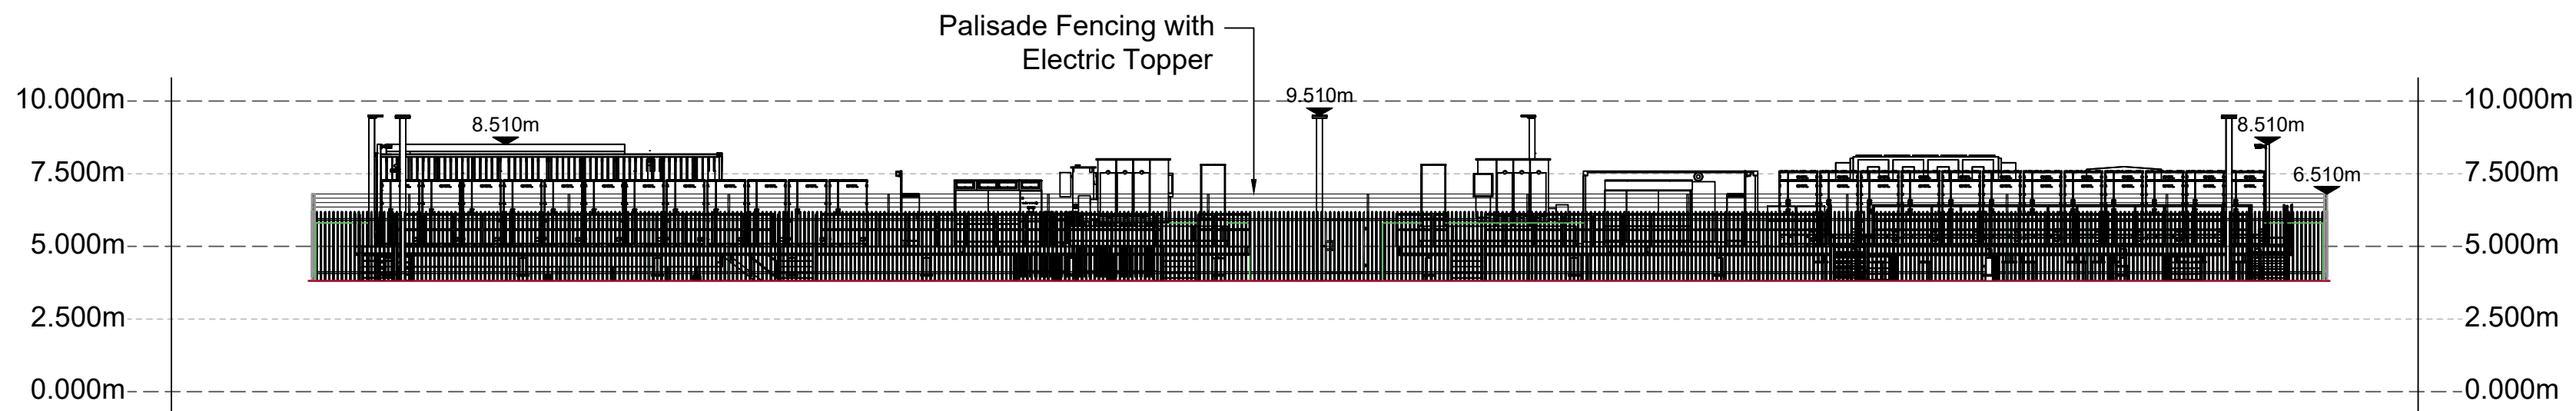


3 Site Elevations complete with Fencing - South
Scale 1:200 @ A1

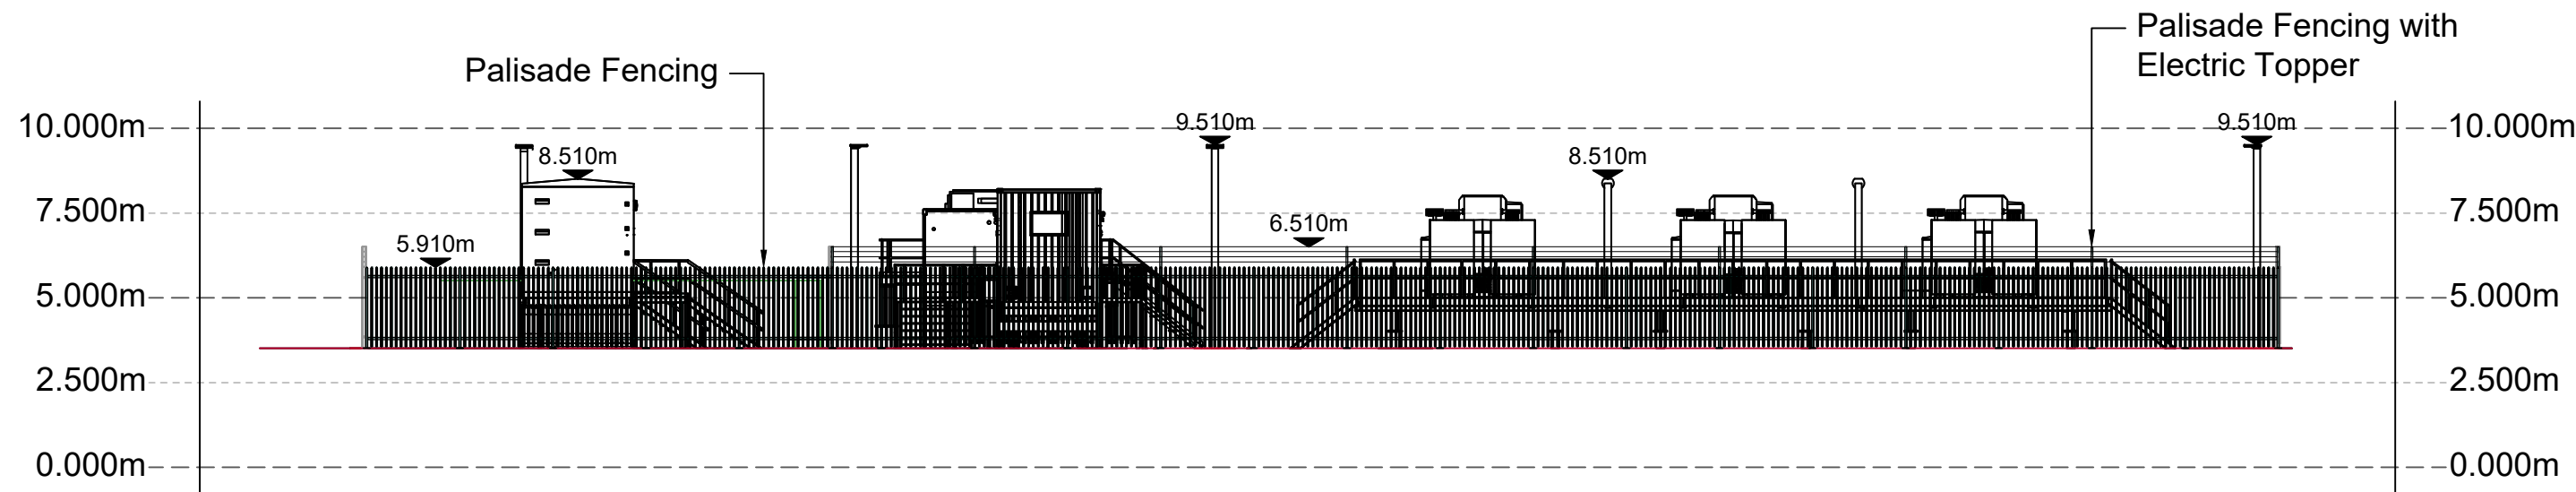

4 Site Elevations complete with Fencing - West
Scale 1:200 @ A1



5 Site Plan
Scale 1:500 @ A1

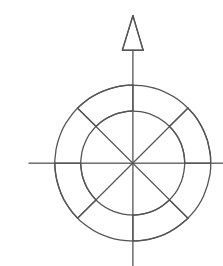

1:100	1m	2m	3m	4m	5m	6m	7m	8m	9m	10m
1:200	5m	10m	15m	20m	25m	30m	35m	40m	45m	50m
1:250	5m	10m	15m	20m	25m	30m	35m	40m	45m	50m
1:500	10m	20m	30m	40m	50m	60m	70m	80m	90m	100m
1:1000	50m	100m	150m	200m	250m	300m	350m	400m	450m	500m
1:2000	50m	100m	150m	200m	250m	300m	350m	400m	450m	500m
1:2500	50m	100m	150m	200m	250m	300m	350m	400m	450m	500m
1:5000	100m	200m	300m	400m	500m	600m	700m	800m	900m	1000m

Drawing Notes:

- All dimensions are shown in metres unless noted otherwise.
- Do not scale from this drawing.
- Levels shown are AOD (m)
- For further layout details, refer to 001.1 - Site Layout Plan
- For equipment height, refer to 005.2 - Site Elevations without Fencing

Legend:

- External Fencing
- Landscaping
- Finished Floor Level

0	15/11/2024	SITE ELEVATION COMPLETE WITH FENCING - ORIGINAL	WL	JH	
REV	DATE	DESCRIPTION	BY	CHKD	
Field Fora Montacute Yards 186 Shoreditch High Street London E1 6HU					
PROJECT NEWPORT					
TITLE Site Elevations complete with Fencing					
DISCIPLINE PLANNING					
DRAWING STATUS FOR PLANNING					
SCALE AS SHOWN @A1	DATE 15/11/2024	DRAWN BY WL	CHECKED BY JH	APPROVED BY AP	
PROJECT NO. BTGBNEW01		DRAWING NO. 005.1		REV. 00	