




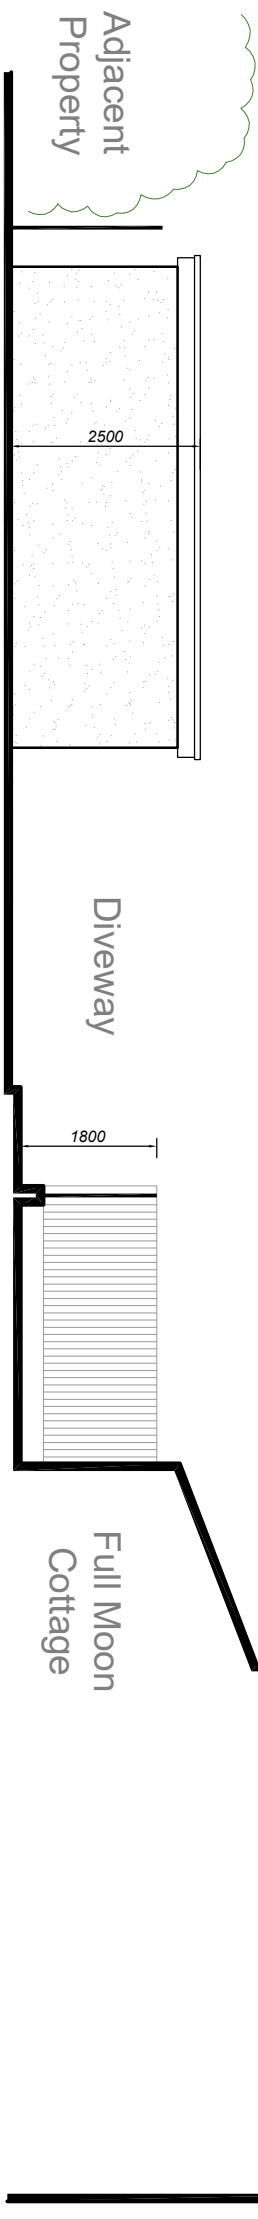

Garage Plan

 



Side Elevation

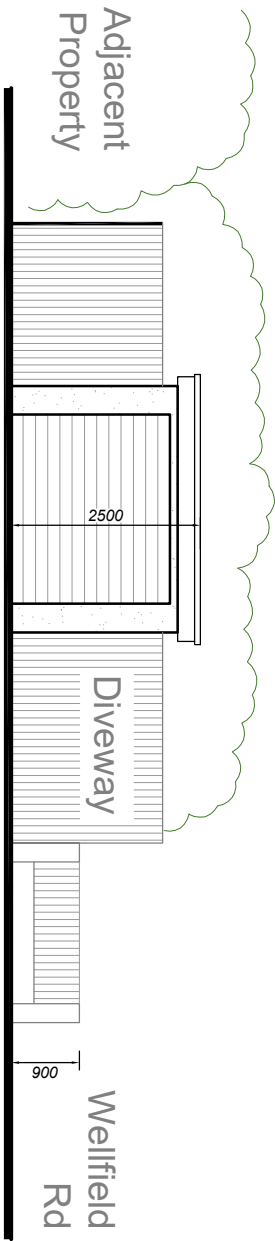


Front Elevation



Garage Roof Plan

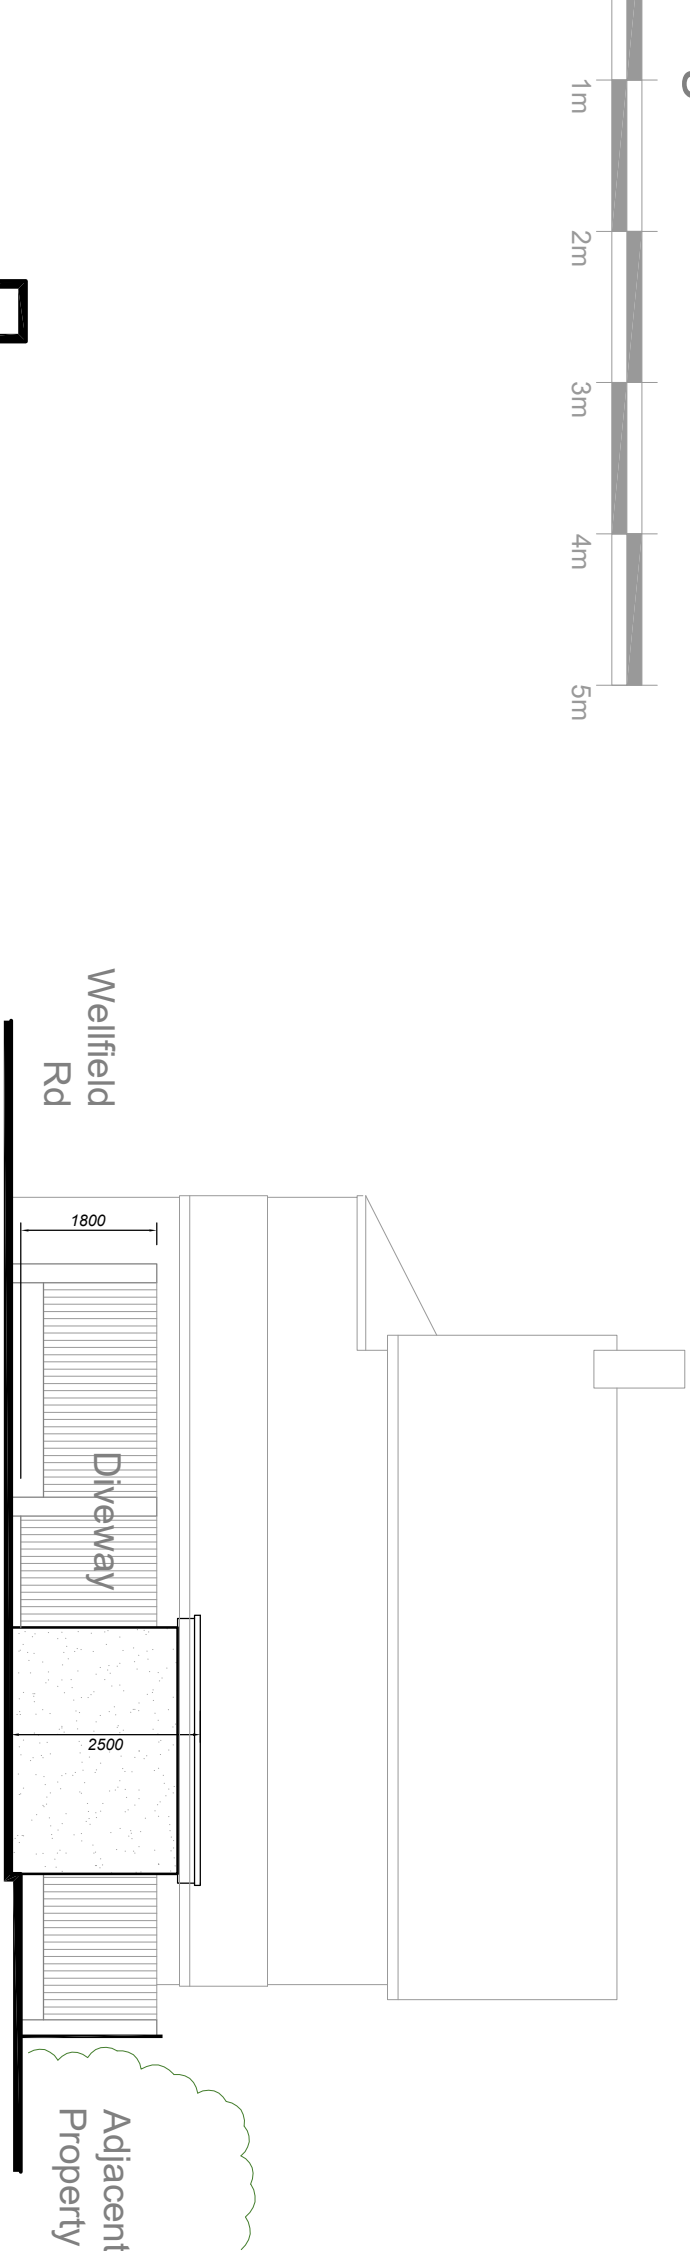 

Rear Elevation

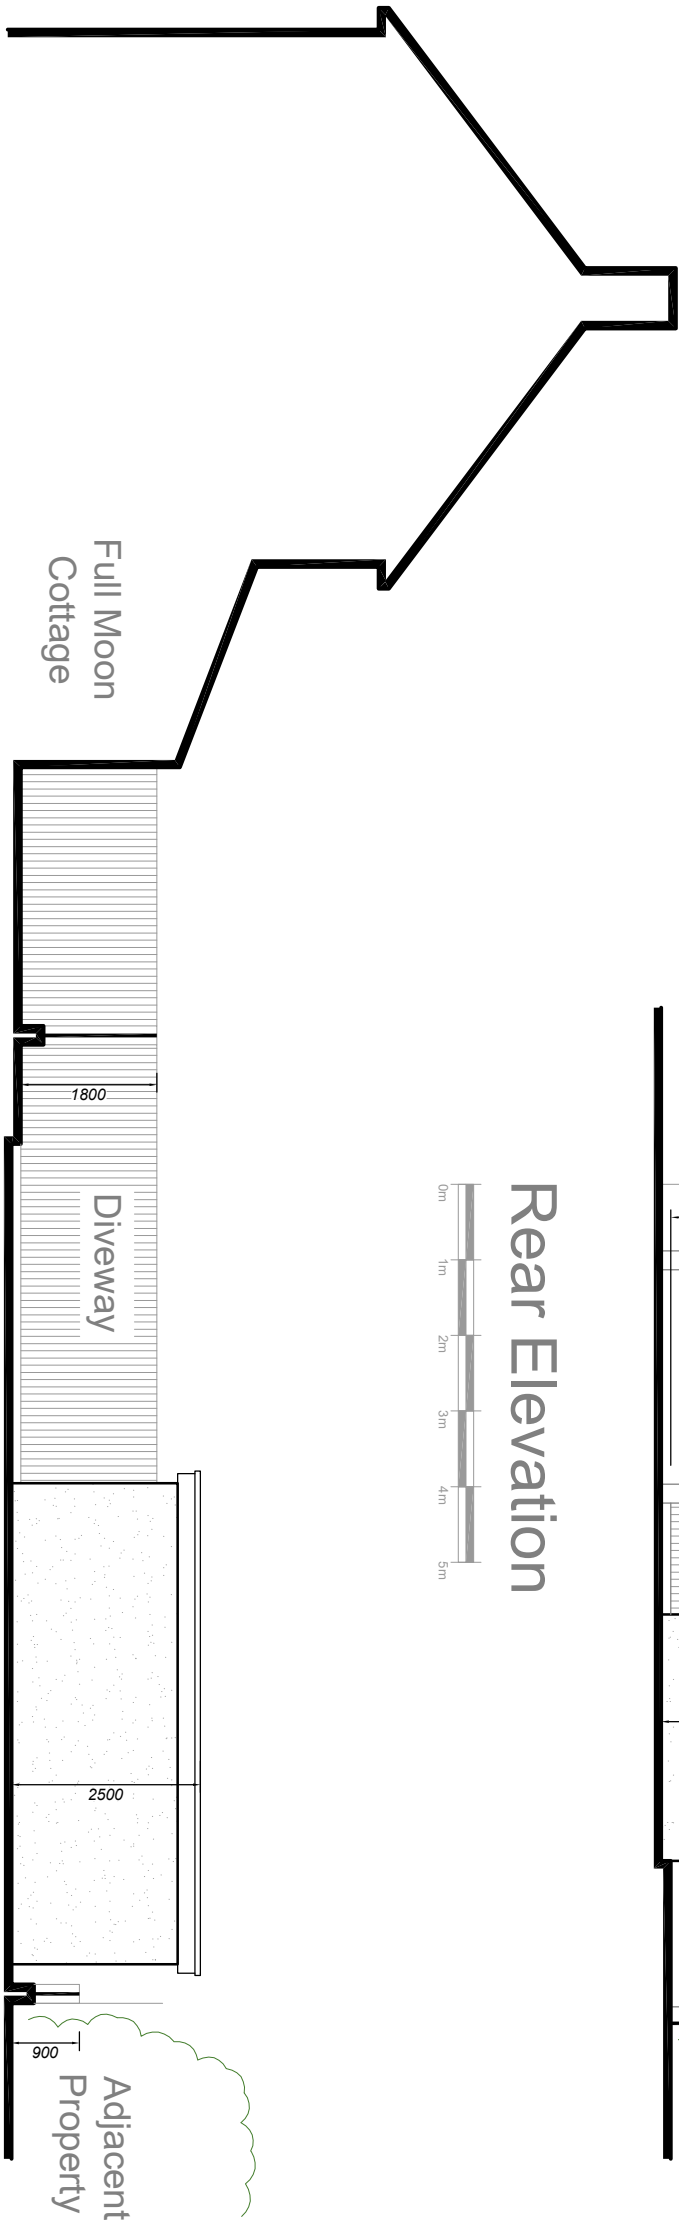

Side Elevation



Drawing No **R 9 3 2 - 0 6 A 1**

THIS DRAWING IS COPYRIGHTED BY RICHARD ANDREWS ARCHITECTS. NO PART OF THIS DRAWING IS TO BE REPRODUCED OR TRANSMITTED IN ANY FORM OR BY ANY MEANS, WITHOUT PERMISSION IN WRITING FROM RICHARD ANDREWS ARCHITECTS. ANY BREACH OF THIS COPYRIGHT WILL BE PROSECUTED TO THE FULL EXTENT OF THE LAW.

THESE PLANS HAVE BEEN PRODUCED FOR PLANNING AND BUILDING REGULATIONS PURPOSES ONLY. THEY ARE NOT TO BE USED FOR CONSTRUCTION PURPOSES. ANY CONSTRUCTION SHALL BE TO THE STANDARDS AND SPECIFICATIONS SET OUT IN THE BUILDING REGULATIONS AND ANY DEVIATIONS THEREFROM WILL BE AT THE RISK OF THE CONTRACTOR.

REVISIONS		
A	Updated Existing Data Survey	06/2025

RICHARD ANDREWS ARCHITECTS
ESTABLISHED 1988

SUITE 2.3 THE ESTATES OFFICE 25-26 GOLD TOPS, NEWPORT, NP20 4PG
PHONE: 01633 741414
EMAIL: adam@richardandrews.co.uk
Richard Andrews Architects Ltd
Registered Office: 25-26 Gold Tops, Newport, NP20 4PG, Wales
www.richardandrews.co.uk

Full Moon Cottage
Wellfield Road
Cardiff
CF3 2UB

Proposed Garage
Plans and Elevations

Number **R 9 3 2 - 0 6 A 1**
Scale **1:50**
Date **06/2025**
Drawn **AM**
Checked **LS**