



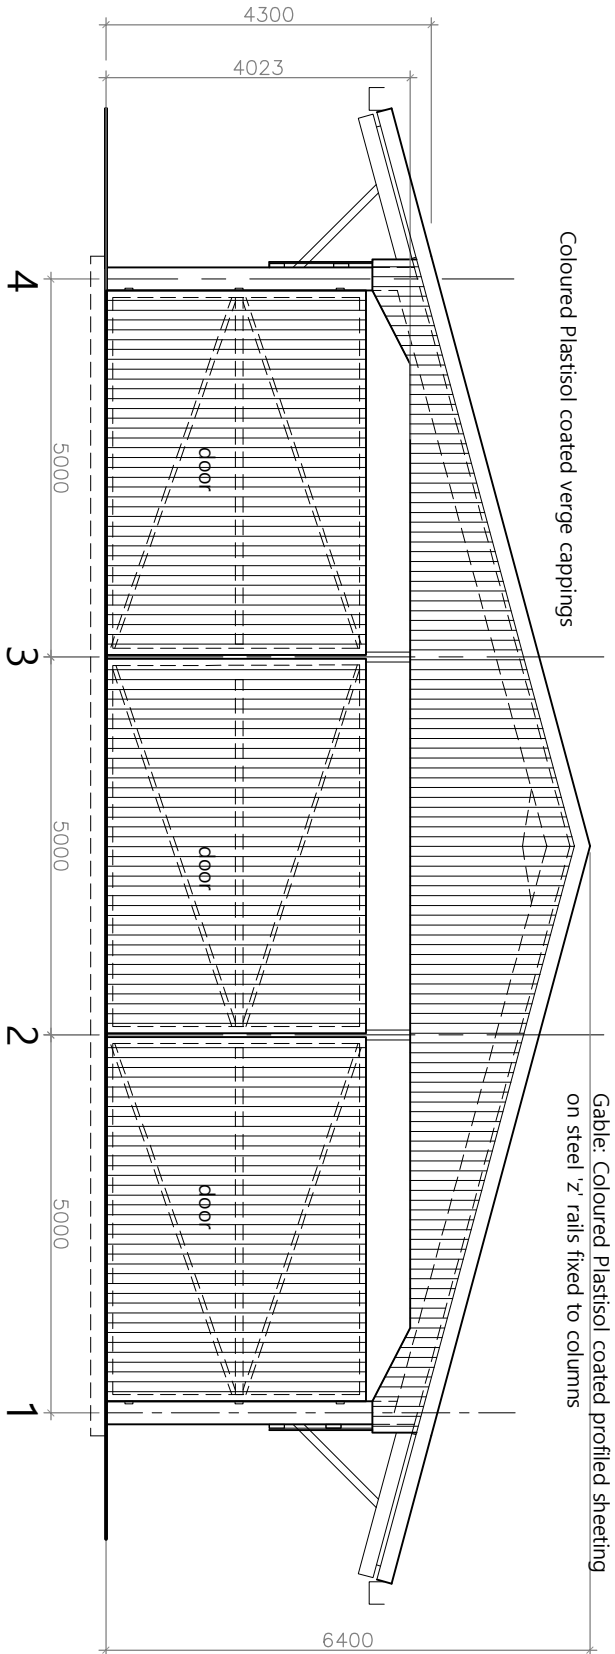

south elevation

Doors:
Coloured Plastisol coated profiled sheeting
on steel frame, heavy duty steel hinge
fixing to steel columns

Coloured plastisol to be Juniper Green

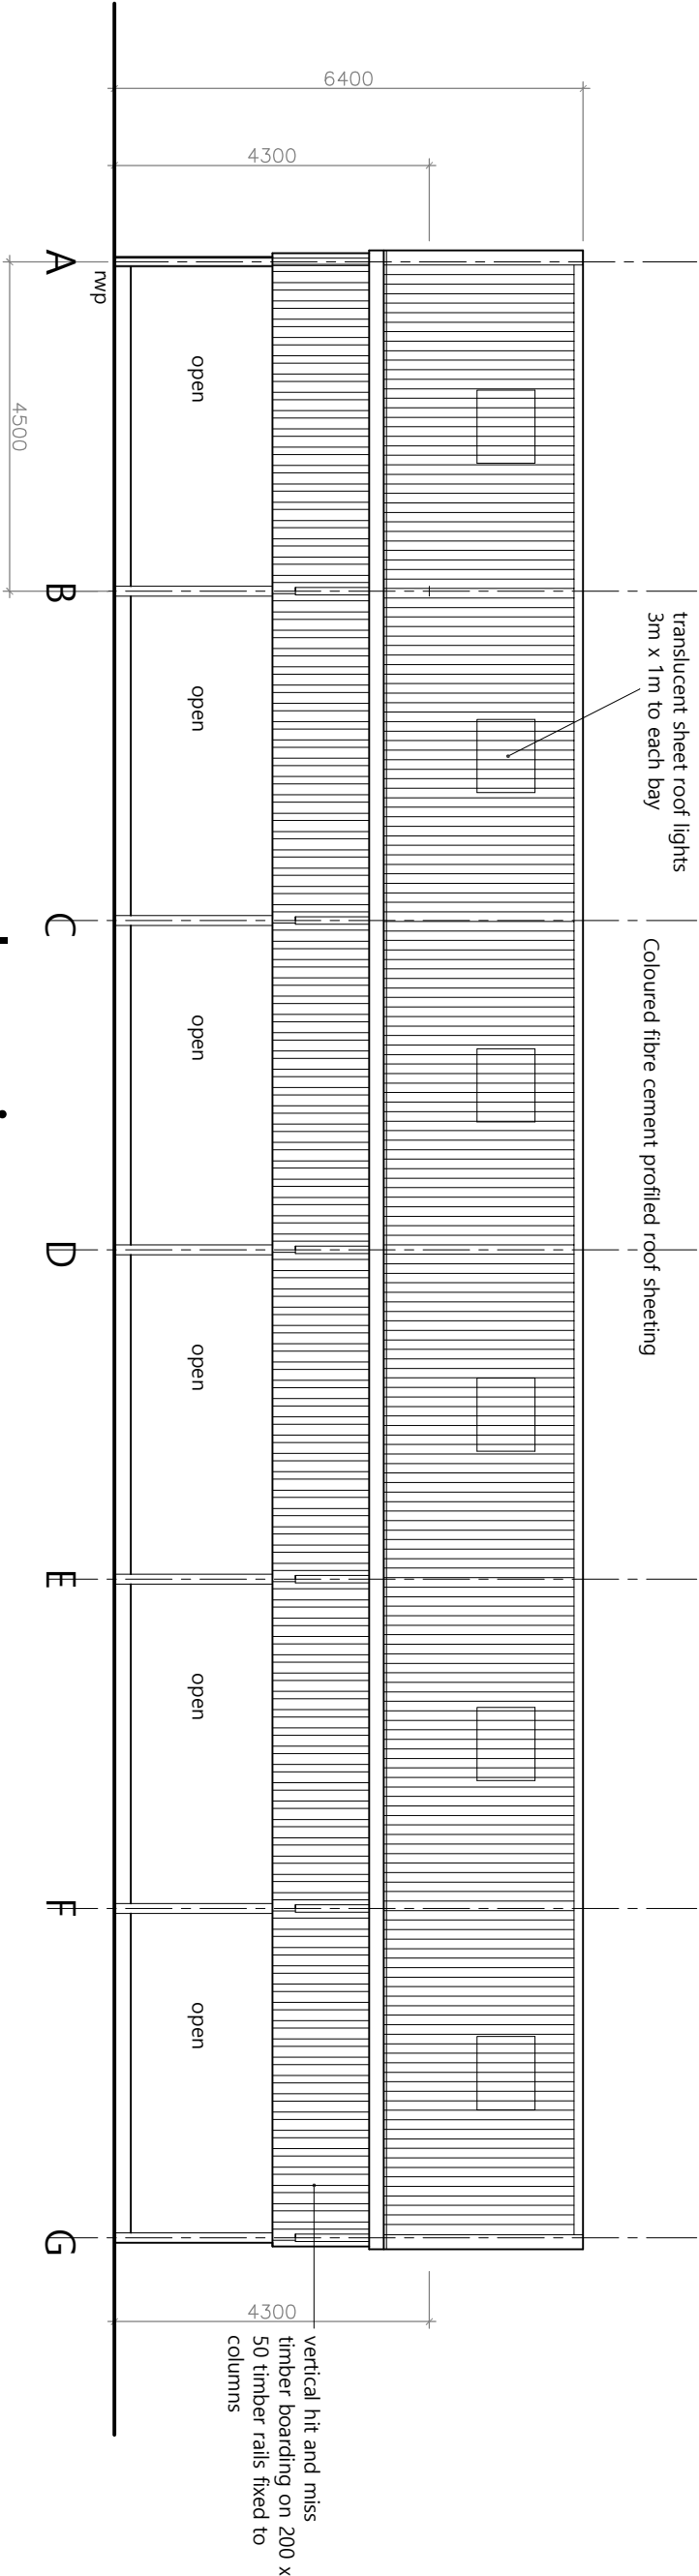

C. M. Design
Architectural, Building and Planning
Consultants
Stewo, The Park, Pontypool,
Gwent, NP4 8BJ
tel. 01495 762168
mob. 07811 324628

drawing	
South and West Elevations	
Project	
Proposed Hay Barn Building	
Lower Wenallt Farm, Rogerstone, Newport NP10 9GR	
scale	date
1:100@A3	Mar 25
drawn	
cm	
project ref.	
drawing No	rev
WF/P/02	