


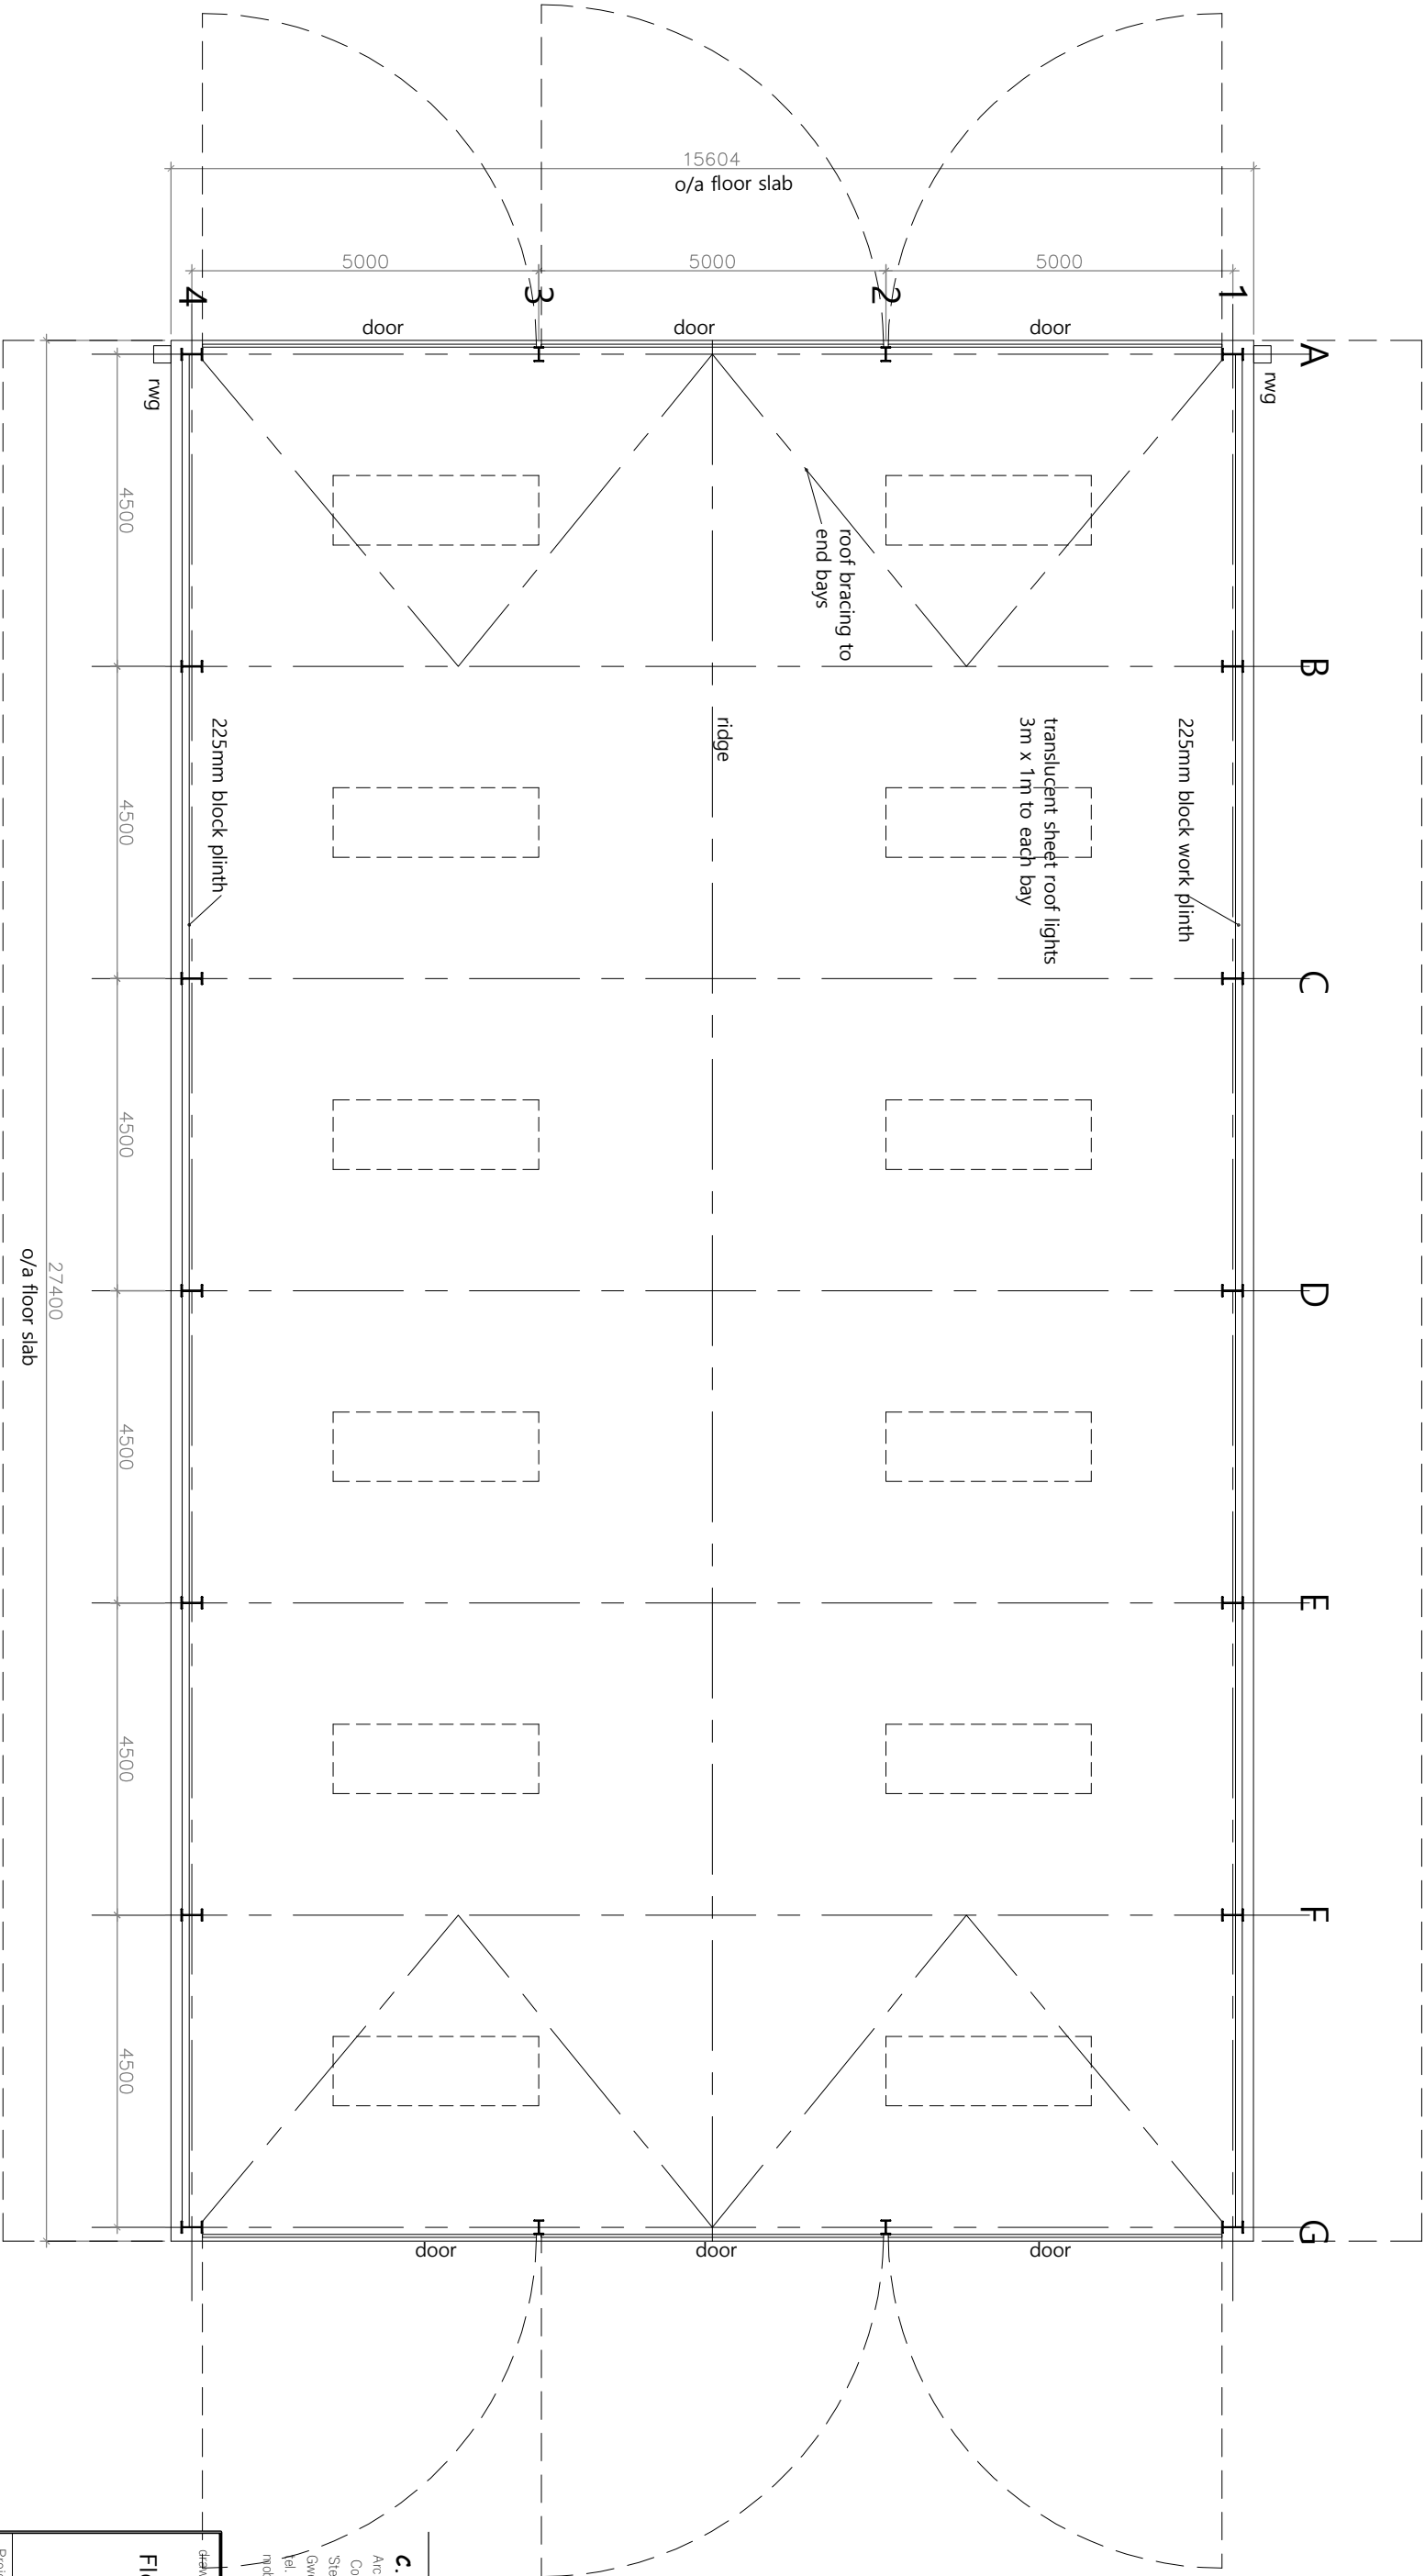

C. M. Design
Architectural, Building and Planning
Consultants
Stewo, The Park, Pontypool,
Gwent, NP4 8BJ
tel. 01495 762168
mob. 07811 324628

Drawing	
Floor Plan	
Project	
Proposed Hay Barn Building	
Lower Wenallt Farm Rogerstone, Newport NP10 9GR	
Scale	date
1:100@A3	Mar 25
drawn	
cm	
project ref.	
drawing No	rev
WF/P/01	

FLOOR PLAN