



GENERAL NOTES


- All survey information provided by client.
- No onsite survey or measured information undertaken by SSA.
- Existing drawings provided in .dwg format by client.
- Input on updated design to accommodate planning and heritage comments managed by Planning Consultant *LRI Planning*.
- Level of Design (LOD) inherited from drawn survey by *Le Trucco Design*. Further LoD not given due to no further architectural survey.
- Any discrepancies found with drawn information to be communicated to SSA.

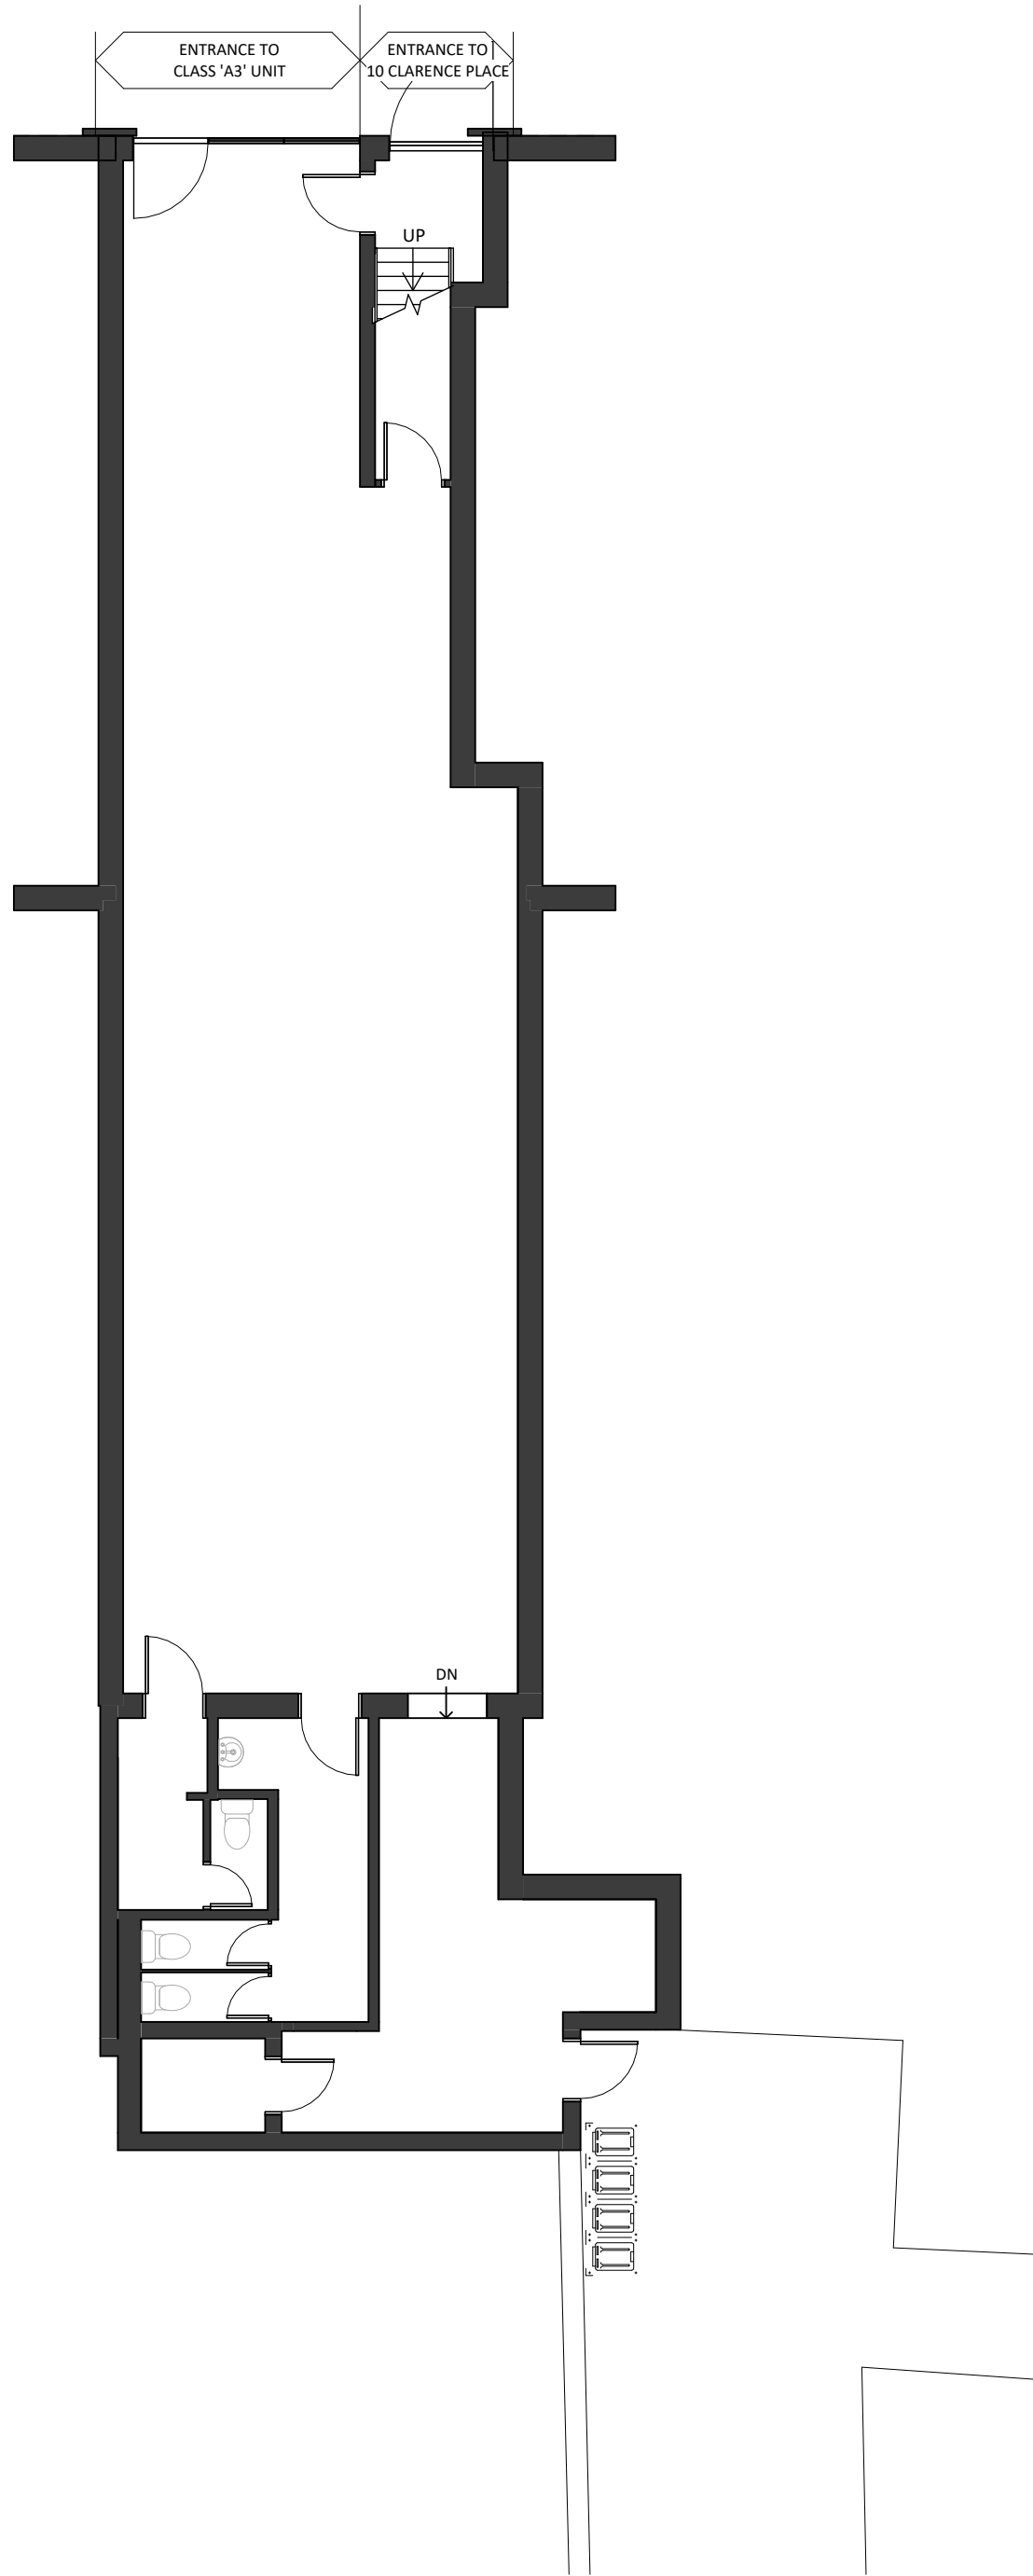


① Existing Ground Floor Plan
1 : 100

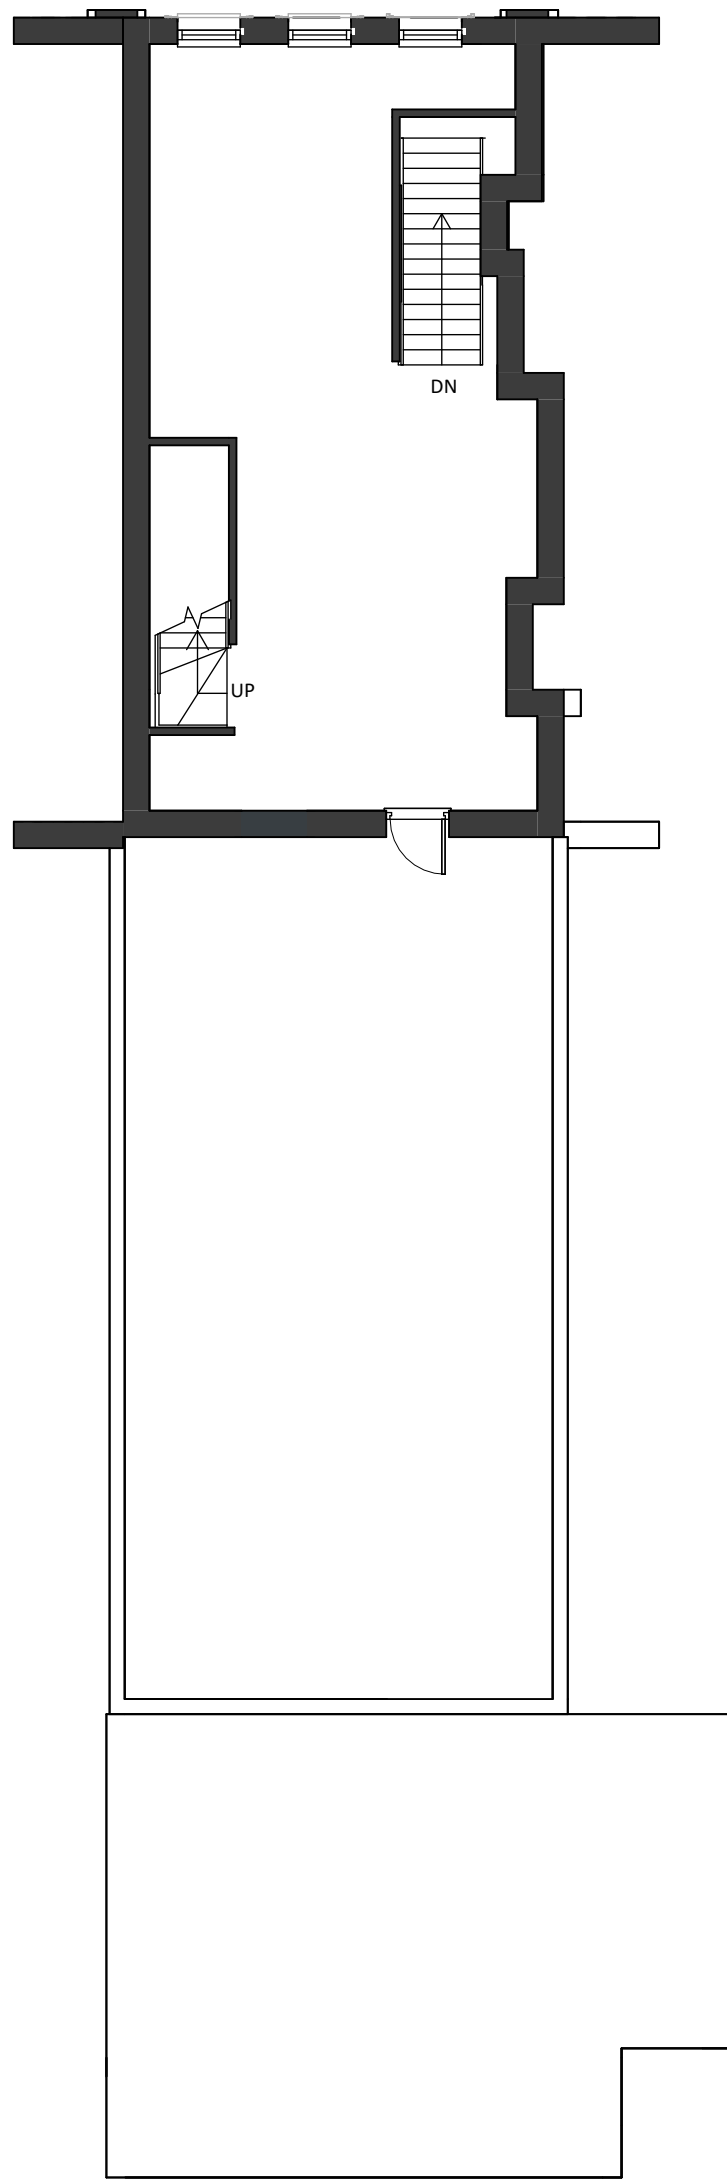


② Existing First Floor Plan
1 : 100

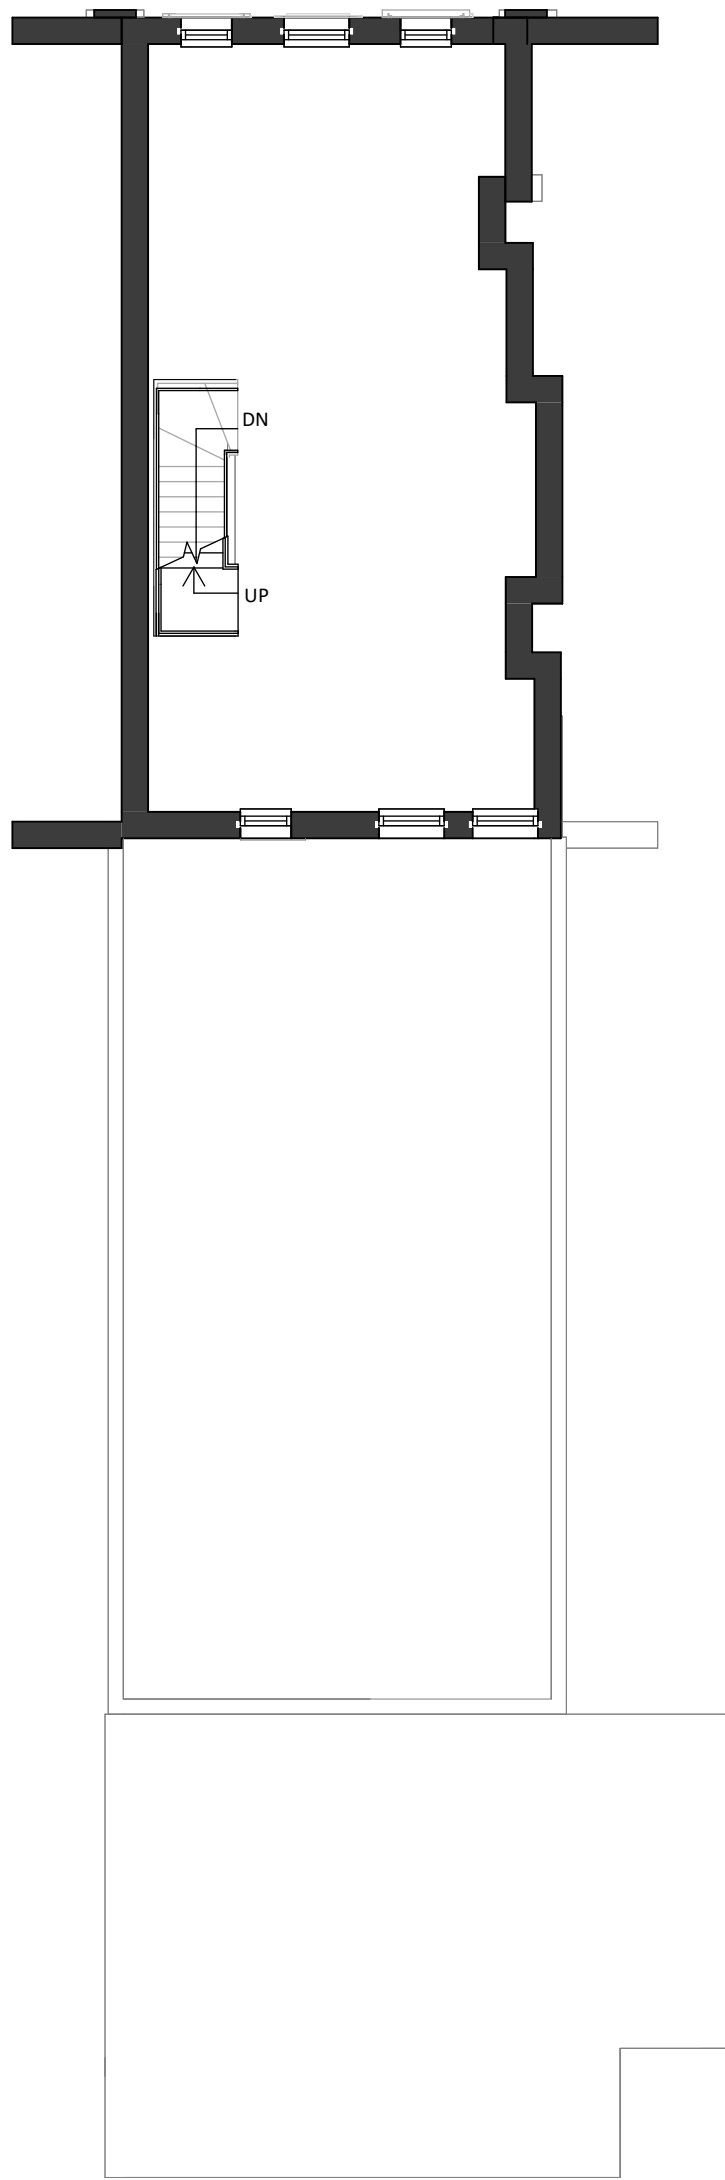

③ Existing Second Floor Plan
1 : 100

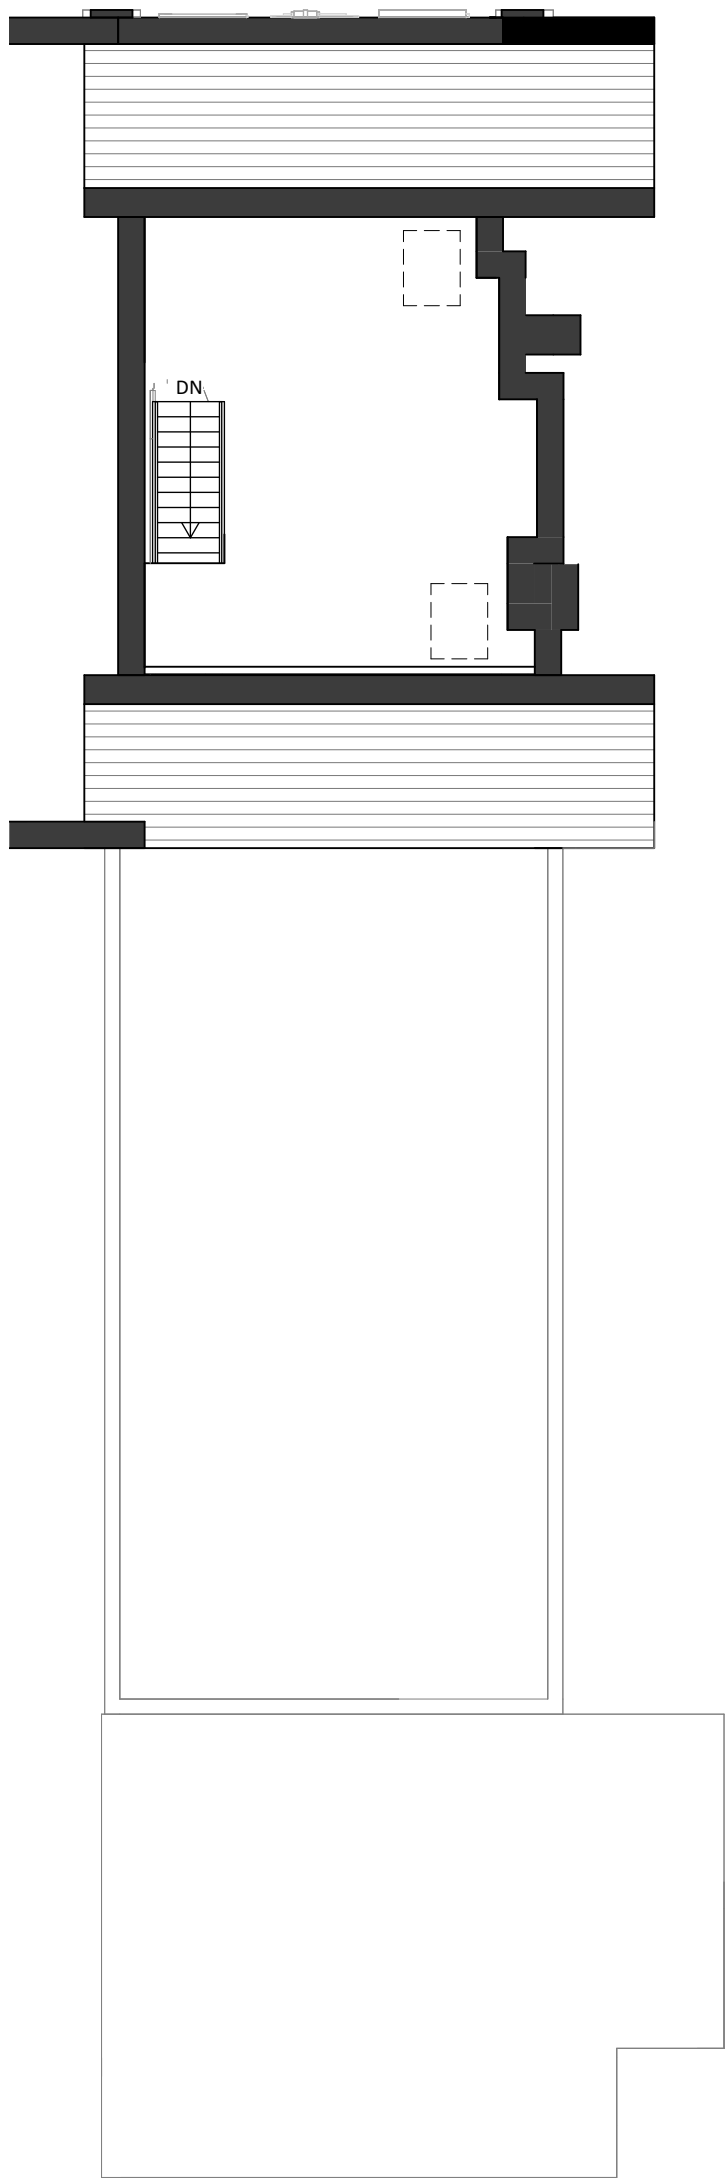

④ Existing Third Floor Plan
1 : 100

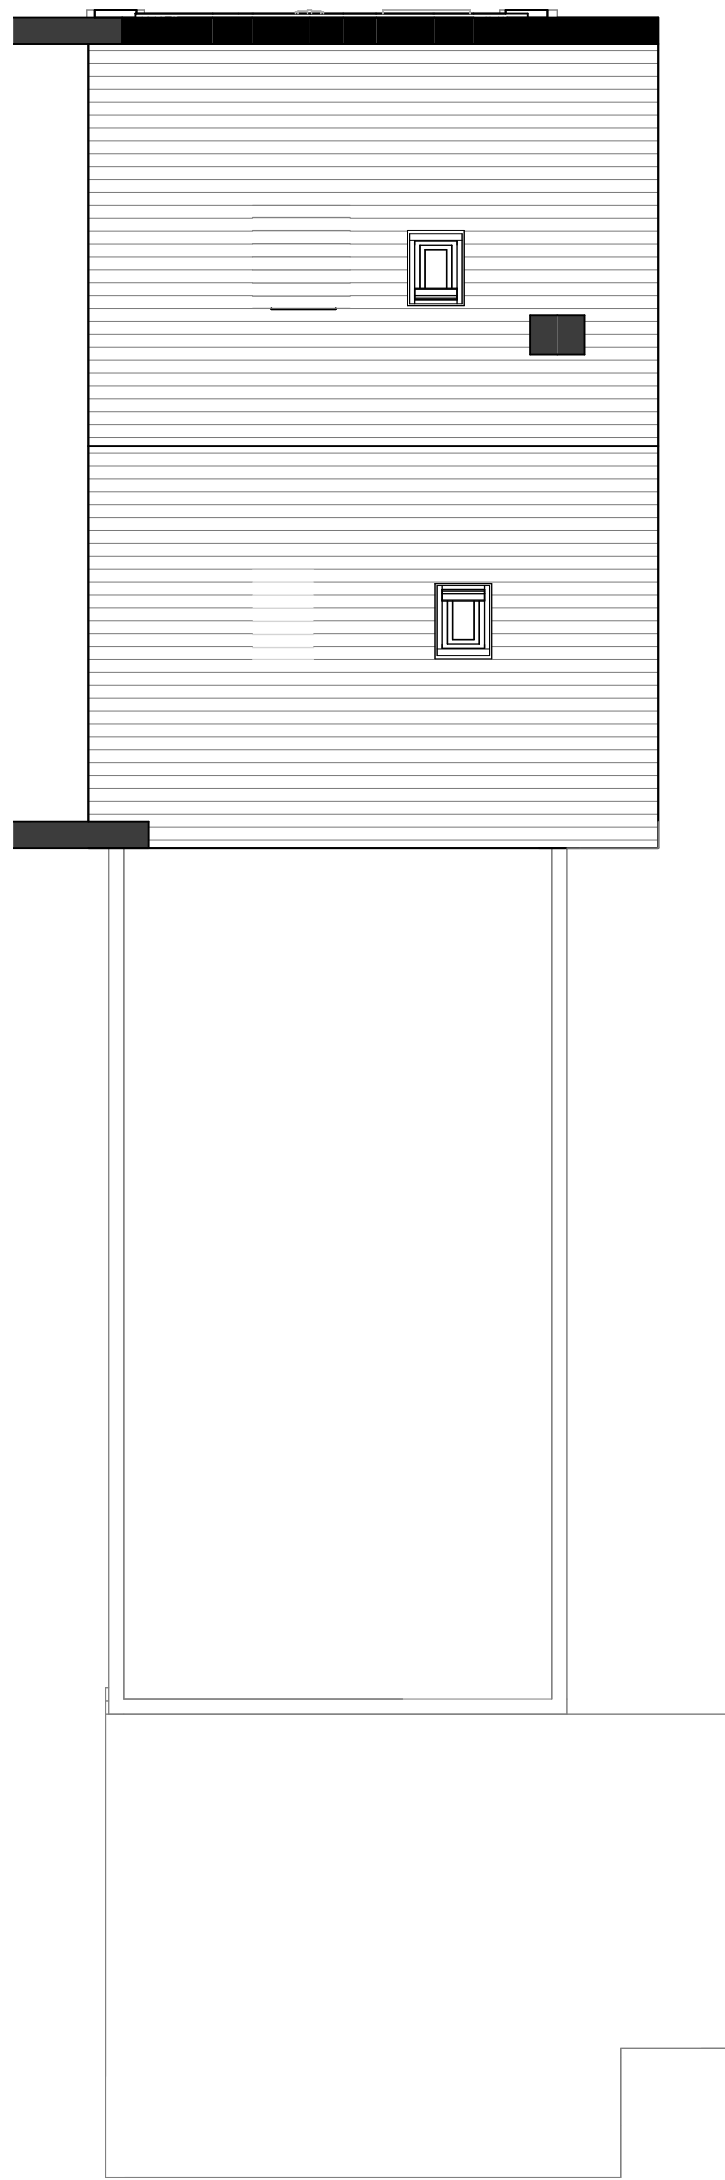

⑤ Existing Roof Plan
1 : 100

REV	DATE	DESCRIPTION	BY
CLIENT			DRAWN
Mr I Chaudhary			AA
CHECKED			AJ

SSA Sustainable Studio Architects
1 Gold Tops, Newport NP20 4PG
www.sustainablestudio.co.uk
© Sustainable Studio Architects 2024

PROJECT
10 Clarence Place
Newport
NP19 0AE

DRAWING TITLE
Floorplans - As Existing

DRAWING STATUS	SCALE
PL : PLANNING	1 : 100 @ A1
NUMBER	REVISION
PL-002	