




EXISTING SITE PLAN Scale 1:200

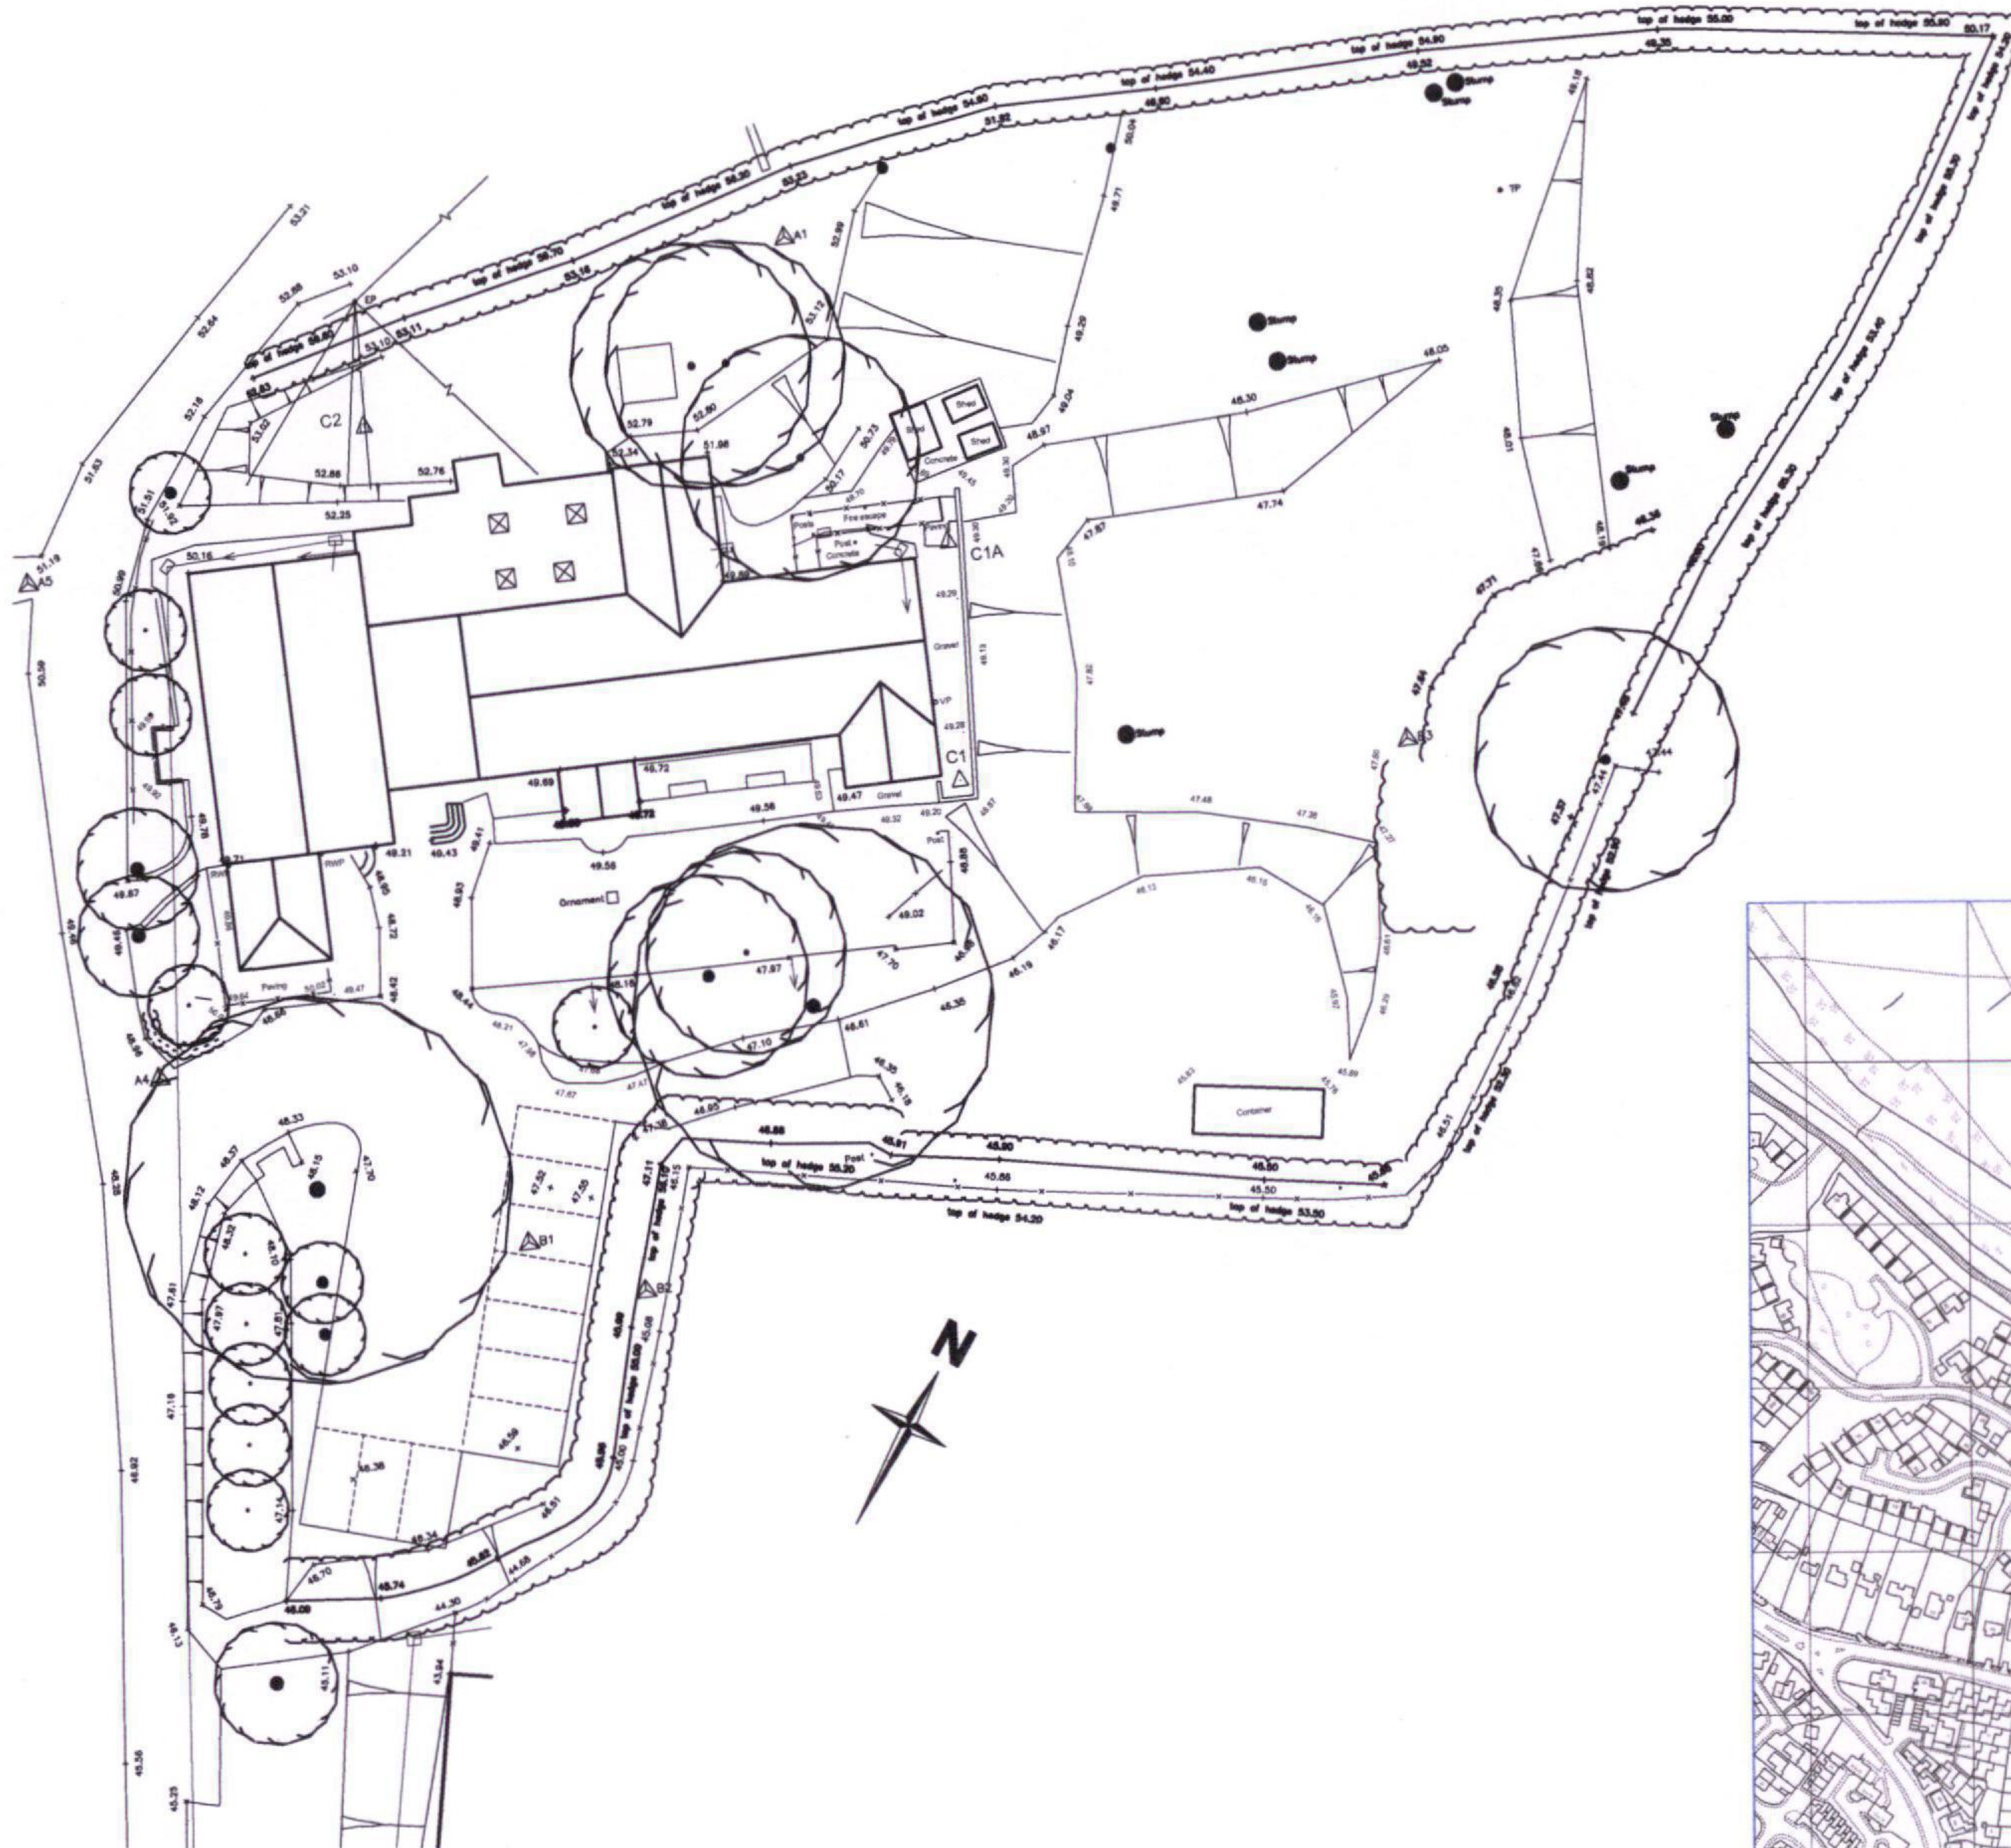

LOCATION PLAN Scale 1:2500

NOTES:
DO NOT SCALE THIS DRAWING.
FIGURED DIMENSIONS ONLY TO BE USED.
CONTRACTOR TO CHECK ALL DIMENSIONS
ON SITE.
COPYRIGHT RESERVED.

**CLIVE
PETCH**
ARCHITECTS
TELEPHONE (01242) 521608
FAX (01242) 224430
E-Mail: cparchitects@btclick.com

PROJECT
EXTENSION TO
THE OAKS CARE HOME
ROGERSTONE NEWPORT
WALES

TITLE
EXISTING SITE & LOCATION
PLAN

SCALE 1:200 & 1:2500

DATE APRIL 2014

PROJECT REF	DWG No.
21418	01

A									
---	--	--	--	--	--	--	--	--	--