





SITE LOCATION PLAN
Scale 1:1250




EXISTING FRONT ELEVATION
Scale 1:100

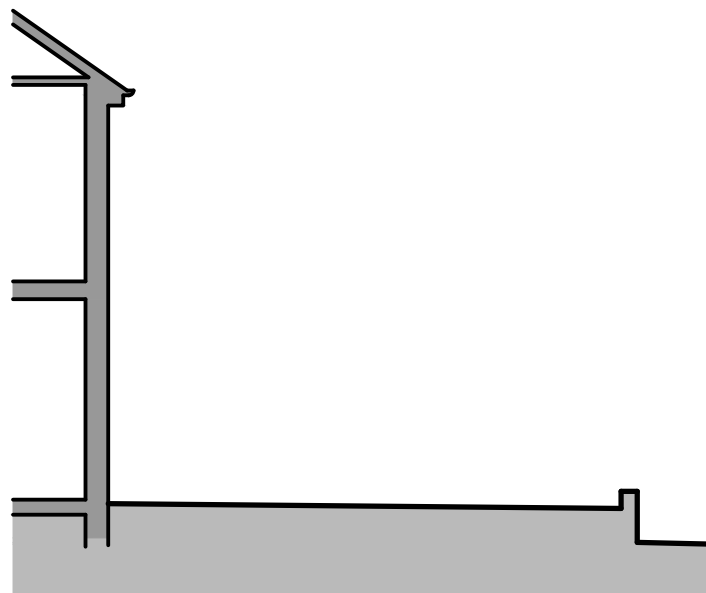

EXISTING SECTION A-A
Scale 1:100

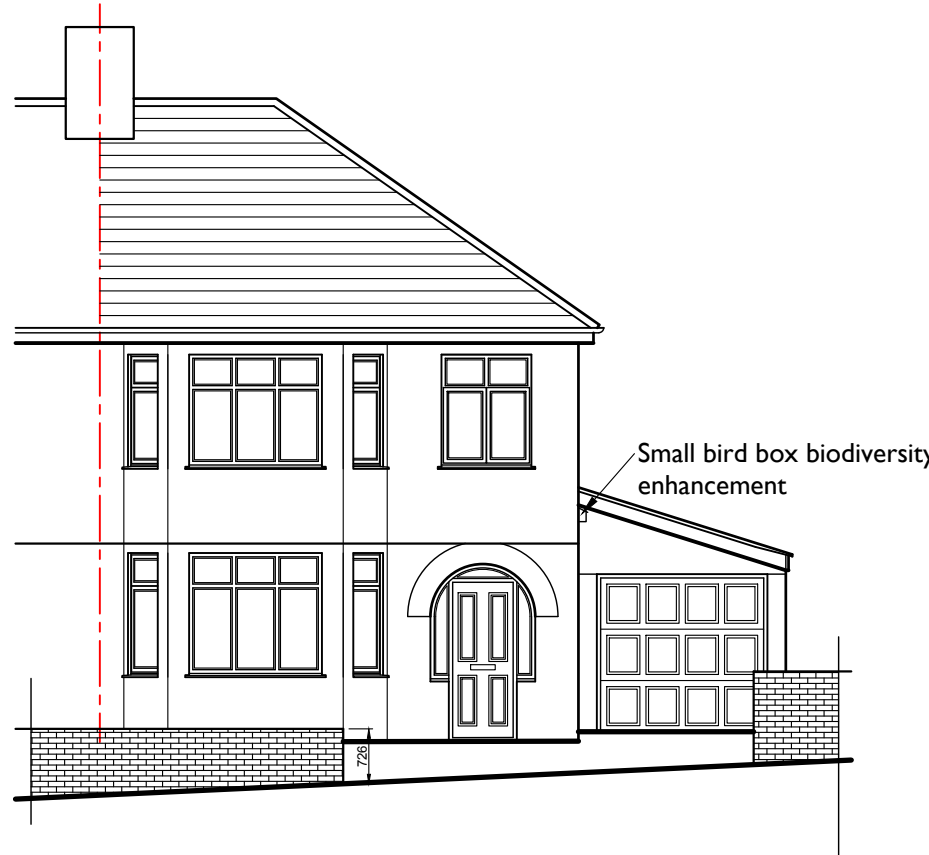

PROPOSED FRONT ELEVATION
Scale 1:100

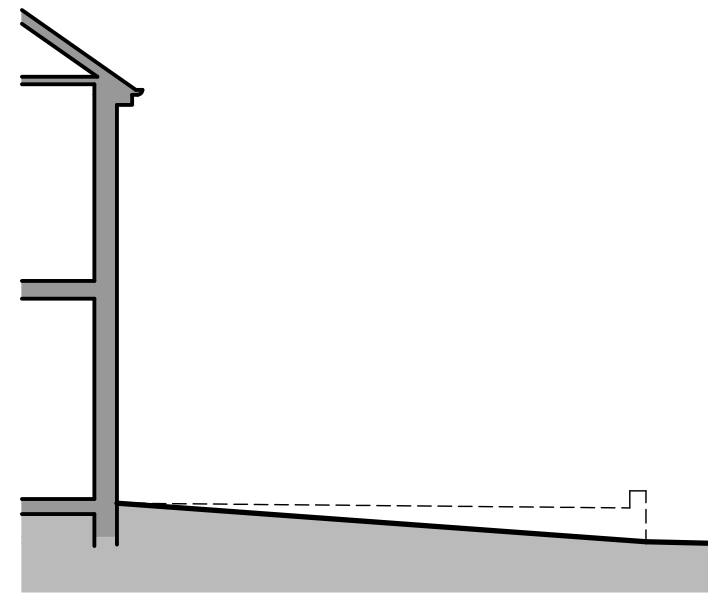

PROPOSED SECTION A-A
Scale 1:100


NOTES

- 1) All dimensions in millimeters Unless otherwise noted.
- 2) Drawings intended for purposes as described.
- 3) Any discrepancies to be brought to the attention of RPD Building Consultants immediately.
- 4) Do not scale off this drawing for construction purposes
- 5) This drawing is to read in conjunction with RPD Building Consultants construction notes.


© This Drawing is copyright
It must not be reproduced or disclosed to third parties without the permission of RPD.

LEGEND

- Existing wall to remain
- Proposed wall
- Removed wall
- Steel beam / feature over
- Existing underground drainage pipe
- Existing above ground waste pipe
- Proposed underground drainage pipe
- Existing fuse board
- Existing boiler
- Existing gas / electric meter
- Existing incoming water stop tap
- Hazard

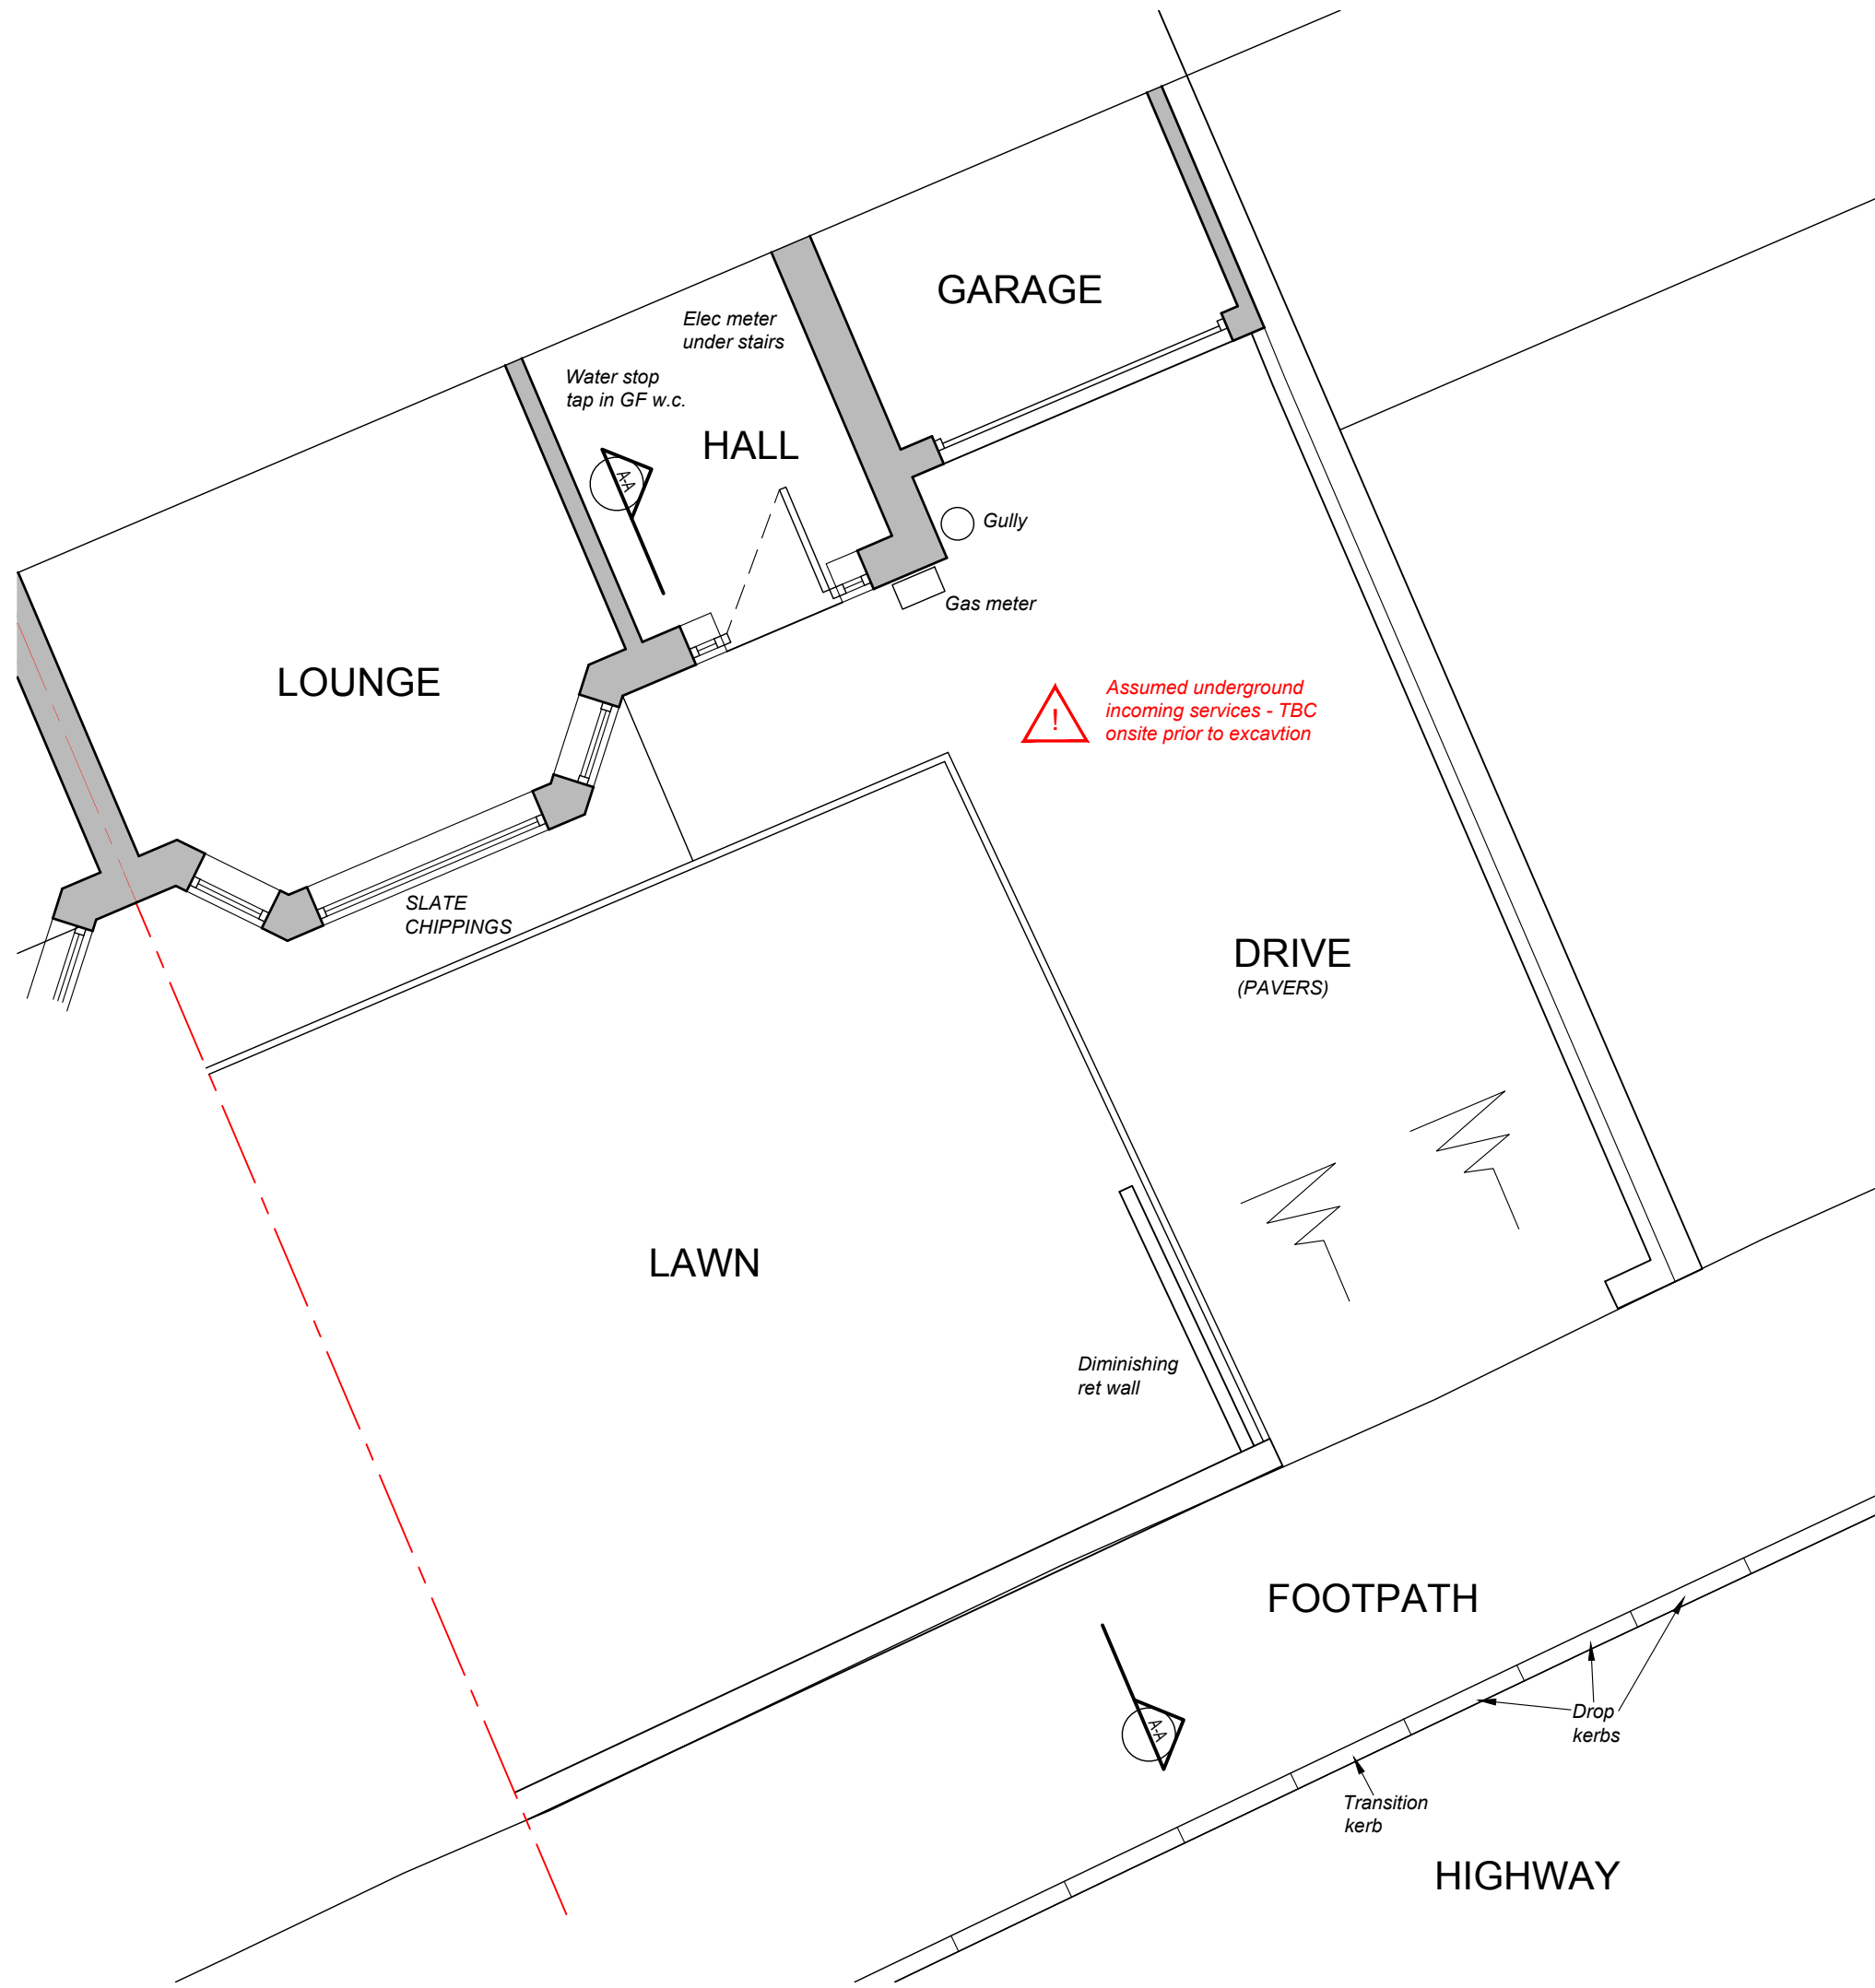

EXISTING SITE LAYOUT (PART)
Scale 1:50

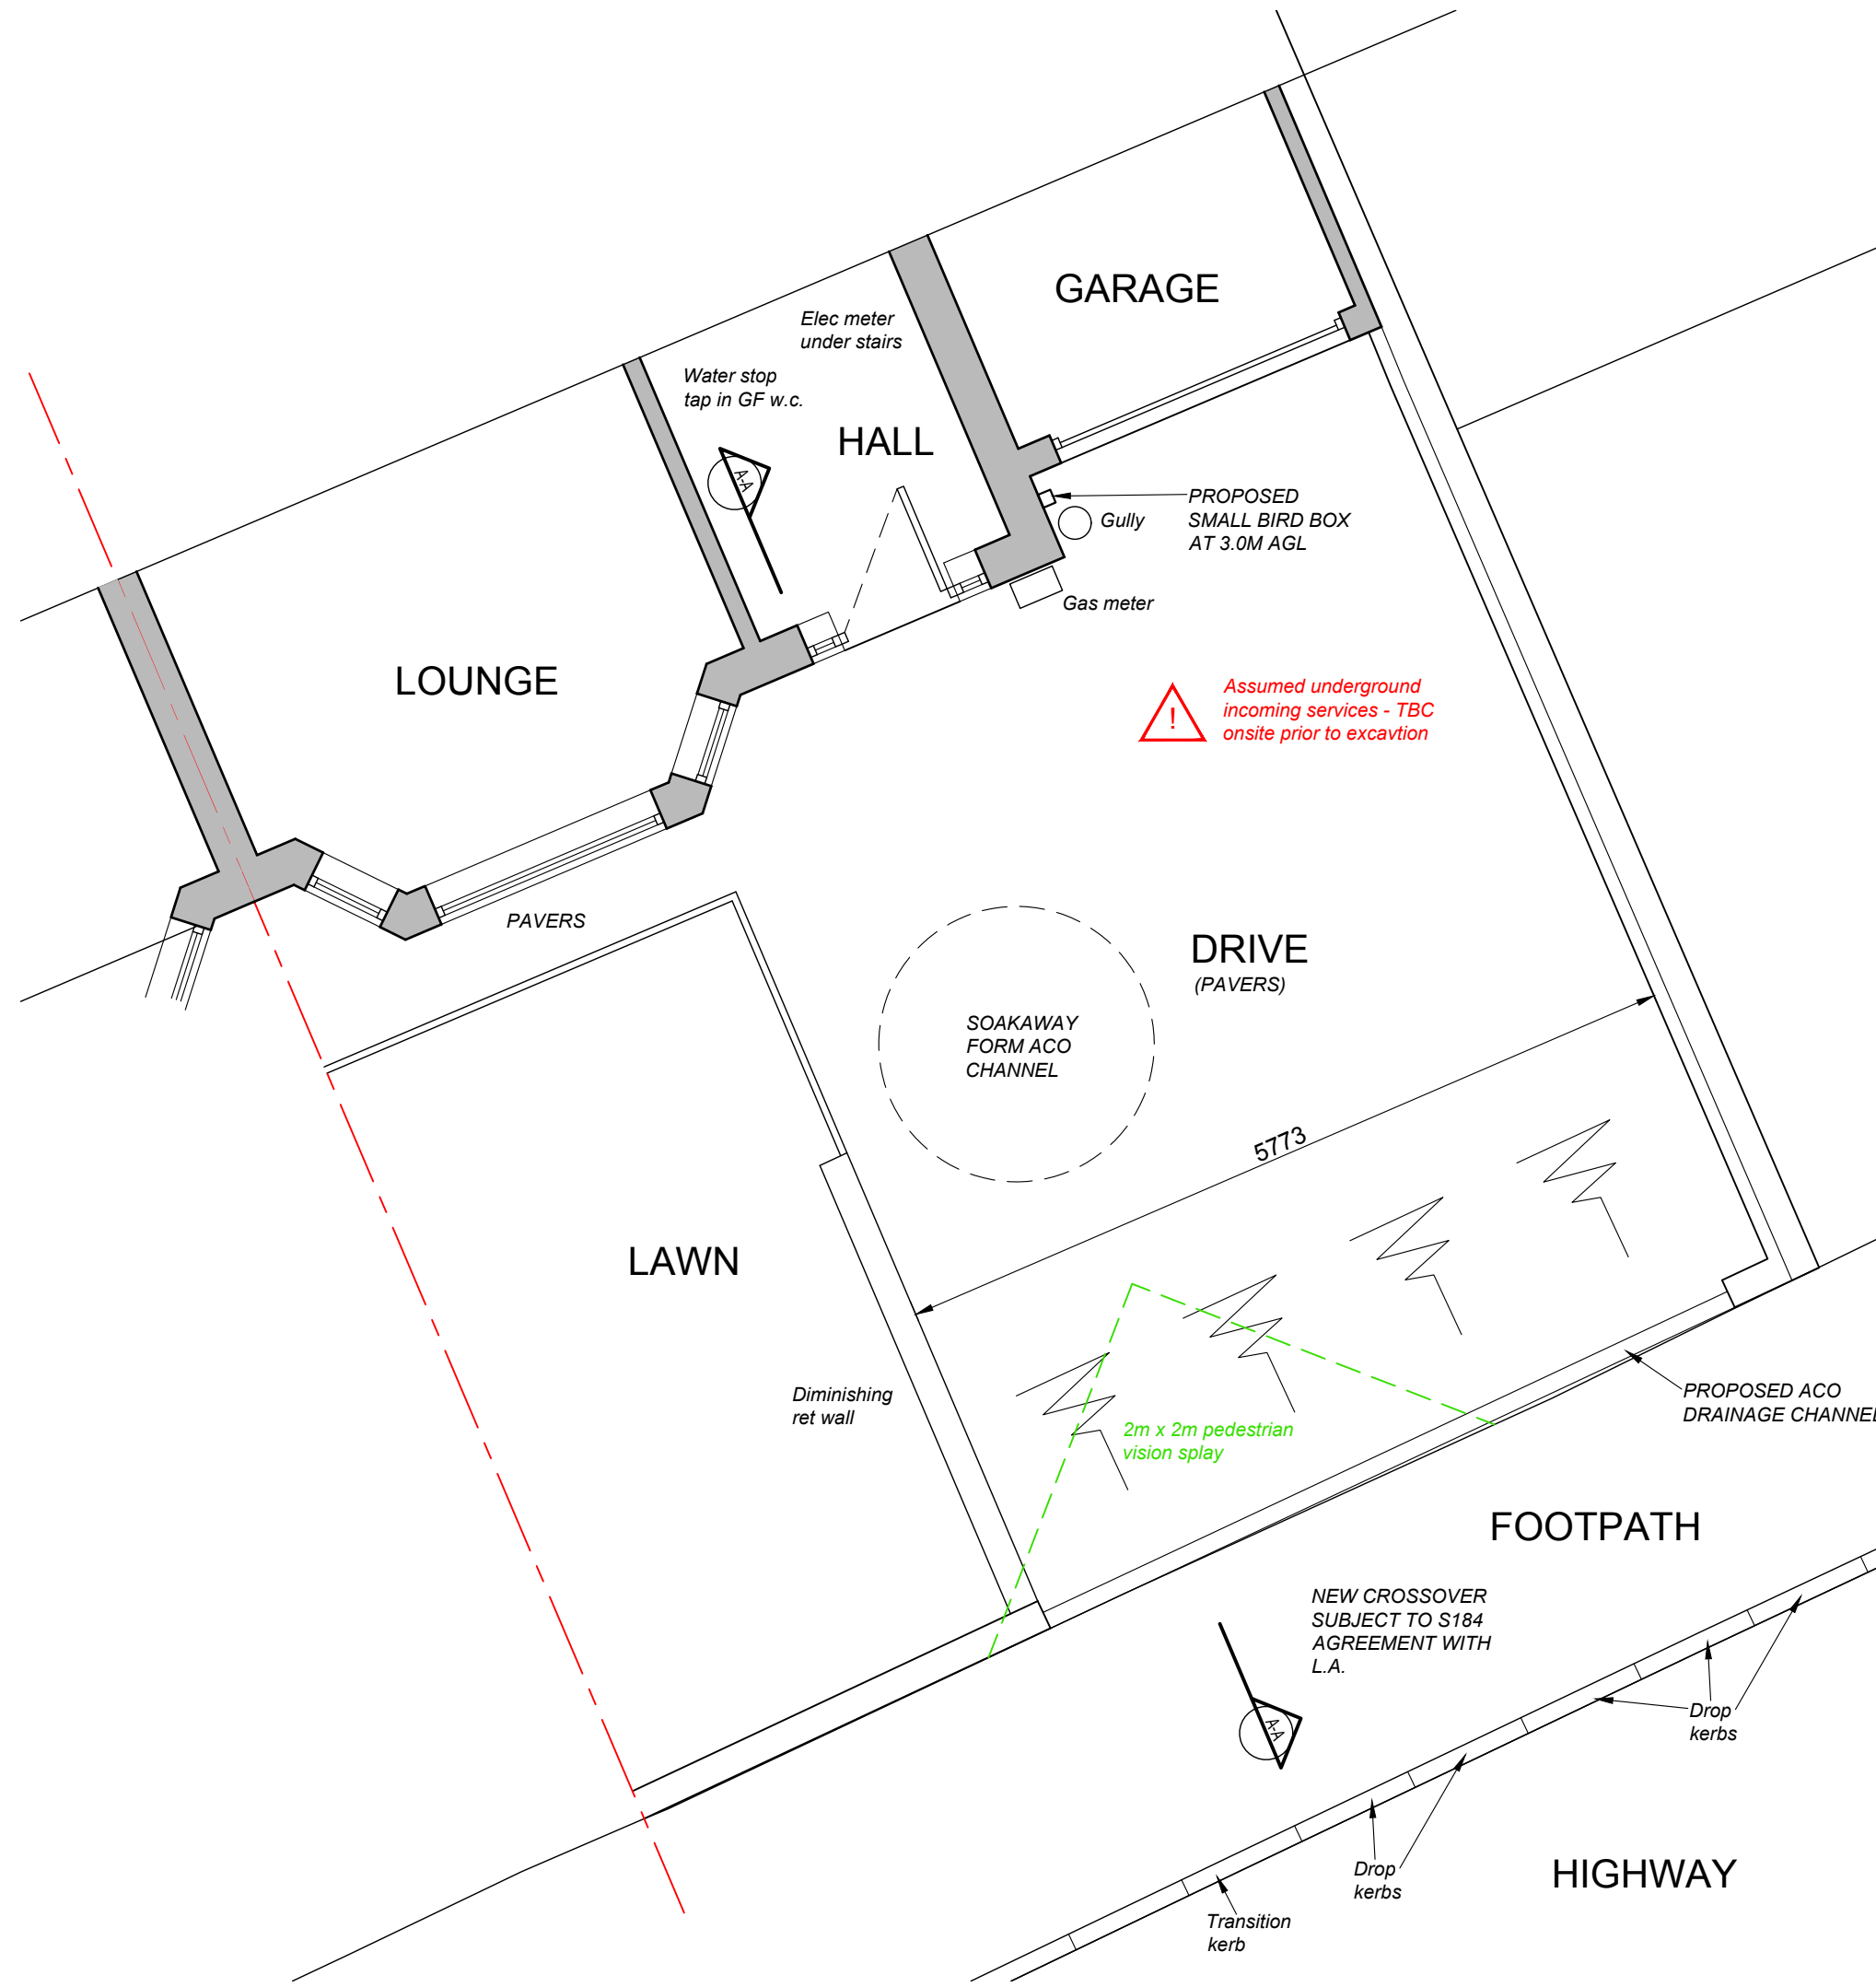

PROPOSED SITE LAYOUT (PART)
Scale 1:50

REVISION	DATE	DESCRIPTION
PROJECT / SITE ADDRESS / CLIENT		
PROPOSED WIDENING OF EXISTING DRIVE 285 CHRISTCHURCH ROAD NEWPORT NP19 8BG C INGLESTON		
DRAWING TITLE		
SITE LOCATION PLAN EXISTING AND PROPOSED LAYOUTS, ELEVATIONS AND SECTIONS		
DETAILS		
Scales	As shown @ A1	Date SEP 26
Drawn	RPD	Checked CMP
Job No.	CR185	Drawing No. 01
Status	Construction	Revision -