


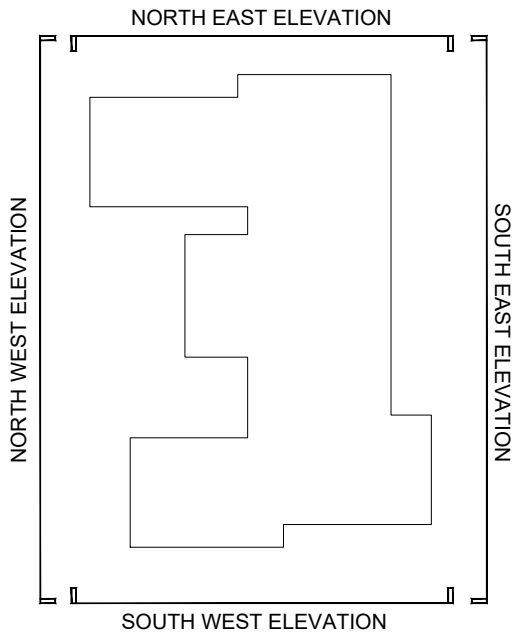

Material Notes:

- 01 - Decorative composite vertical cladding to be removed from stair core and replaced with new rendered external wall insulation system, finish and colour to match the existing building.
- 02 -All Sunbox windows to be relace with PVCu double glazed units, fenestration pattern and colour to match existing



- ROOF LEVEL + 22.80m
- SIXTH FLOOR LEVEL + 19.573m
- FIFTH FLOOR LEVEL + 16.45m
- FOURTH FLOOR LEVEL + 13.25m
- THIRD FLOOR LEVEL + 10.05m
- SECOND FLOOR LEVEL + 6.85m
- FIRST FLOOR LEVEL + 3.65m
- GROUND FLOOR

SOUTH EAST ELEVATION

This drawing must not be scaled. Figured dimensions and levels to be used. Any inaccuracies must be notified to the architect. Detail drawings and large scale drawings take precedence over smaller drawings.

Rev:

Rev:

Rev:

THIS DRAWING IS COPYRIGHT ©

PRELIMINARY	
PLANNING	✓
DESIGN	
TENDER	
CONSTRUCTION	

powelldobson
ARCHITECTS

Cardiff Office: Suite 1F, Building One, Eastern Business Park, Wern Fawr Lane, Old St Mellons, Cardiff CF3 5EA
Tel: +44 (0)33 33 201 001 Fax: +44 (0)29 2079 1212 email: cardiff@powelldobson.com

Contract: Replacement EWI System at
Mariners Quay, Newport
Title: Apartment Block C - South East Elevation

Scale: 1:100 @ A2
Date: July 2025
Drawn: LP
Checked:

Drawing No.	Rev.
25040 (05) 259	-