
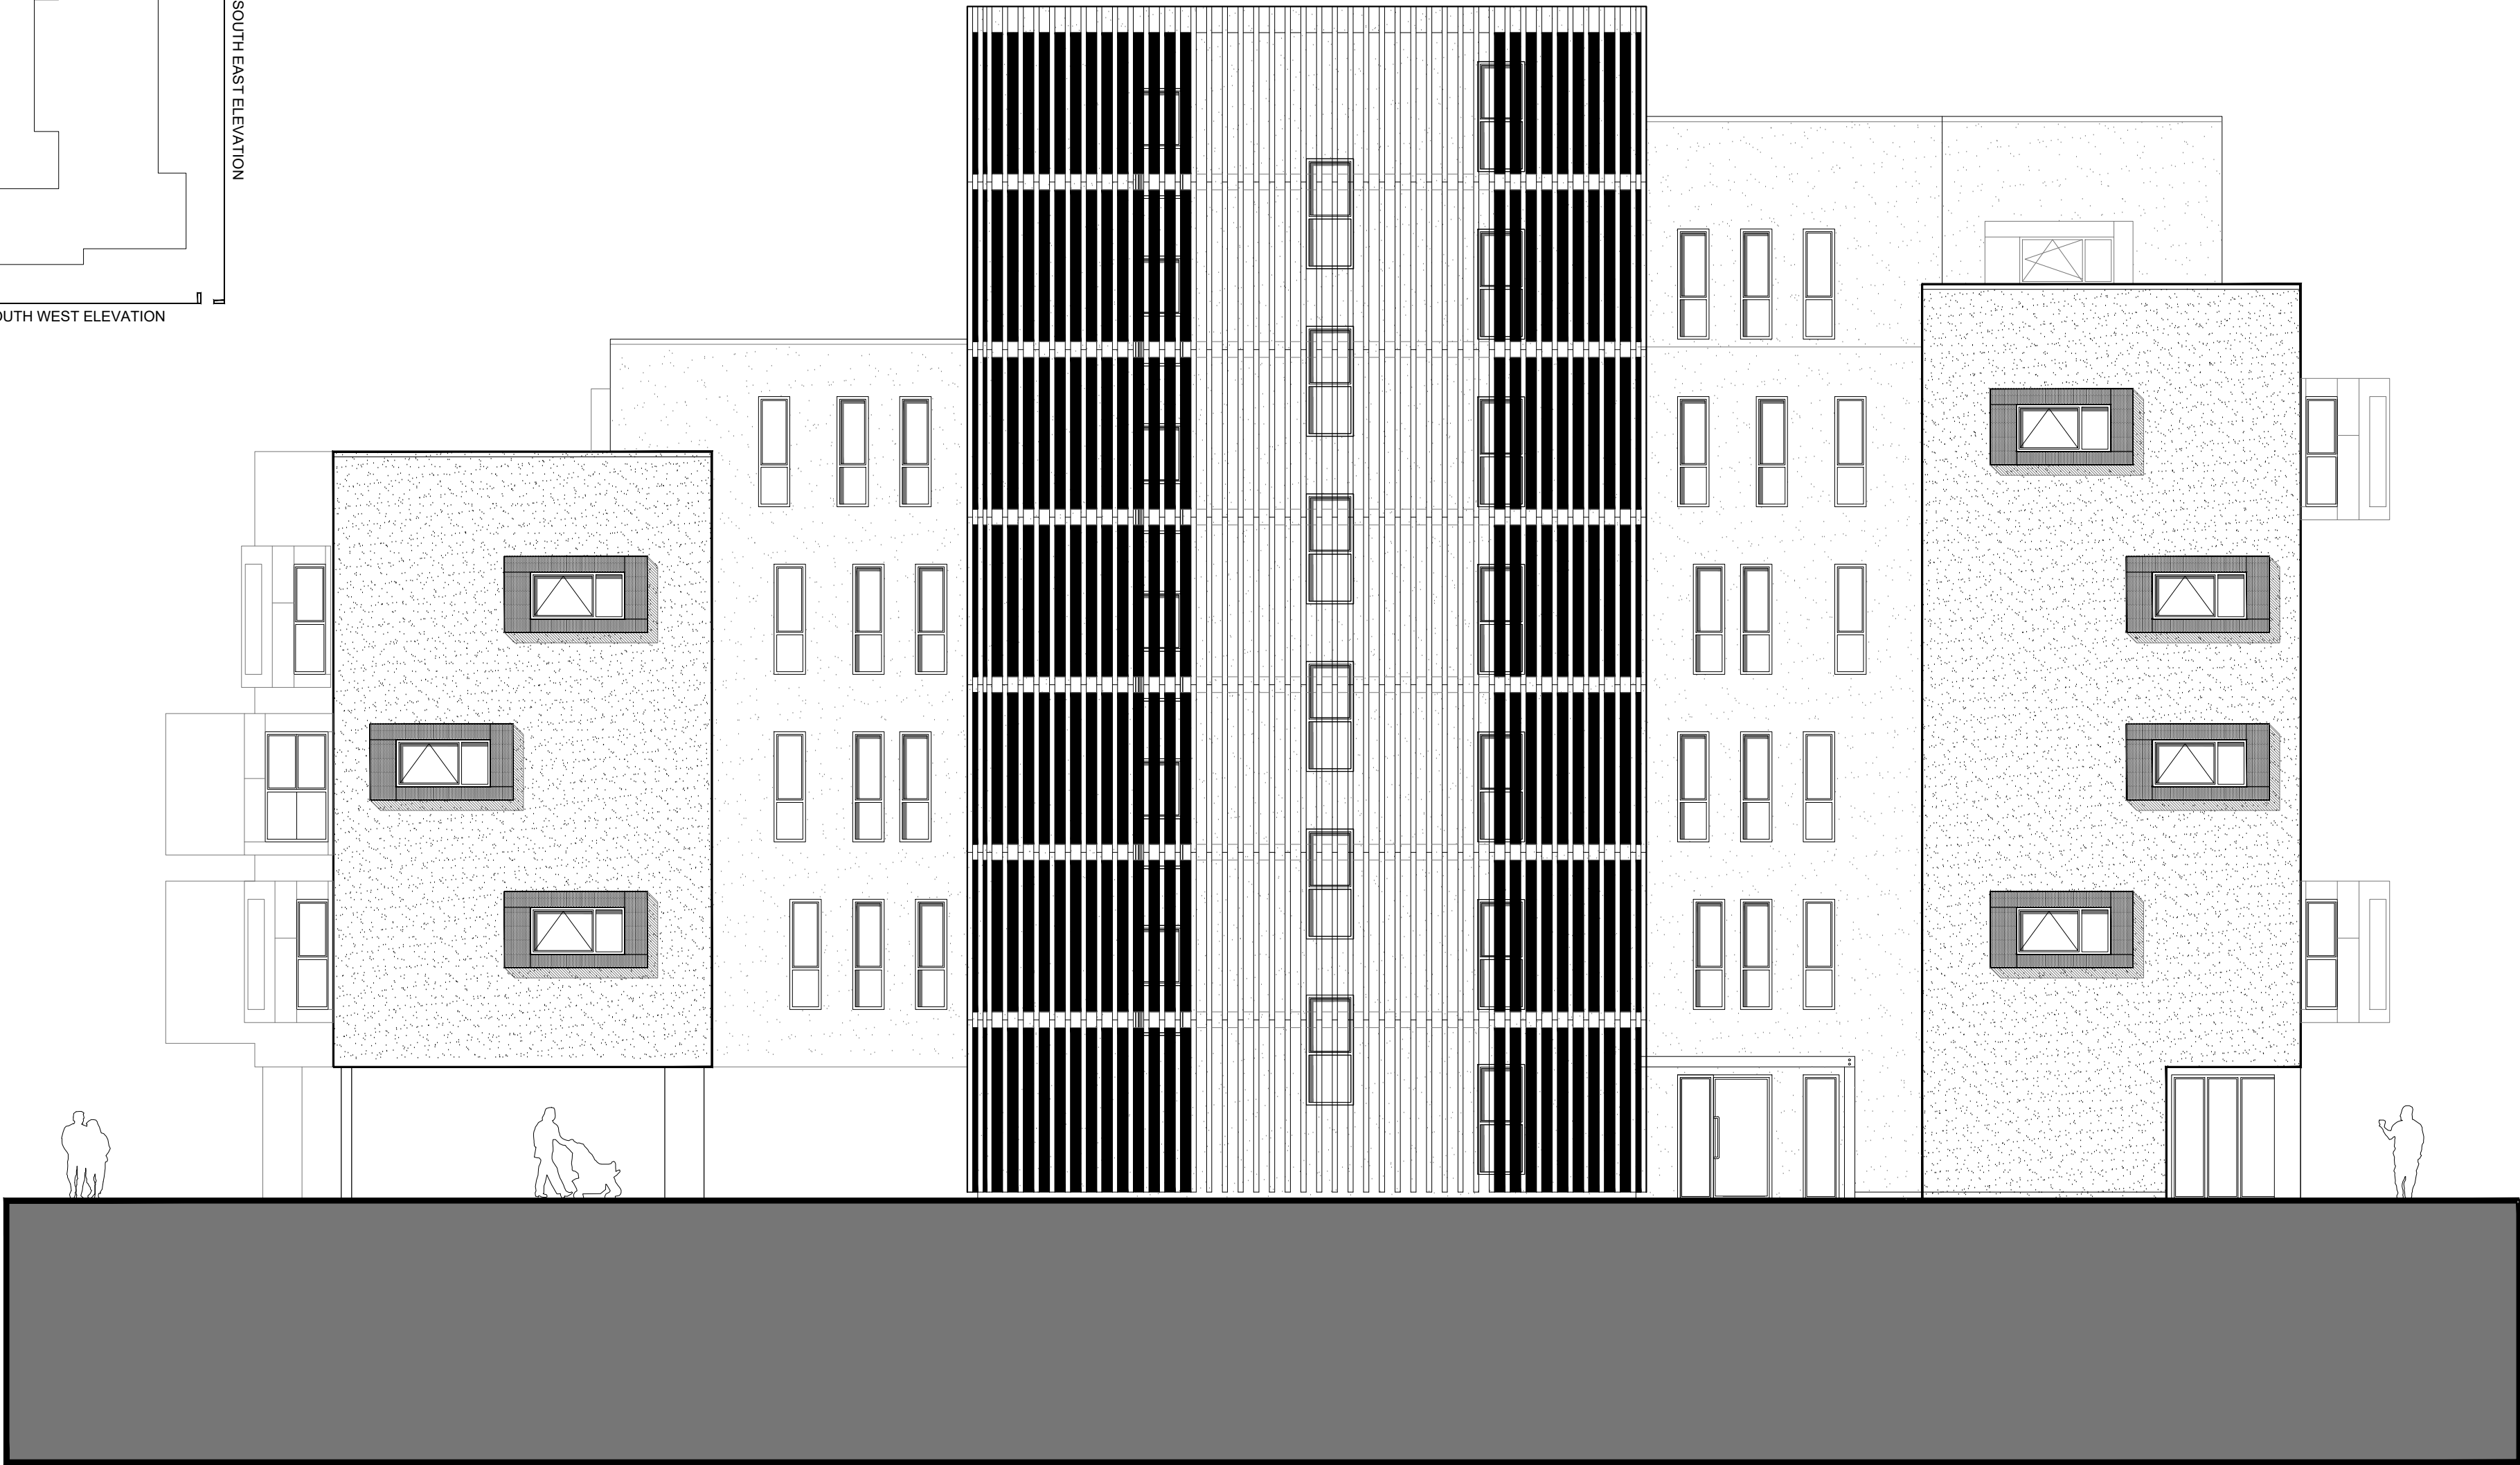


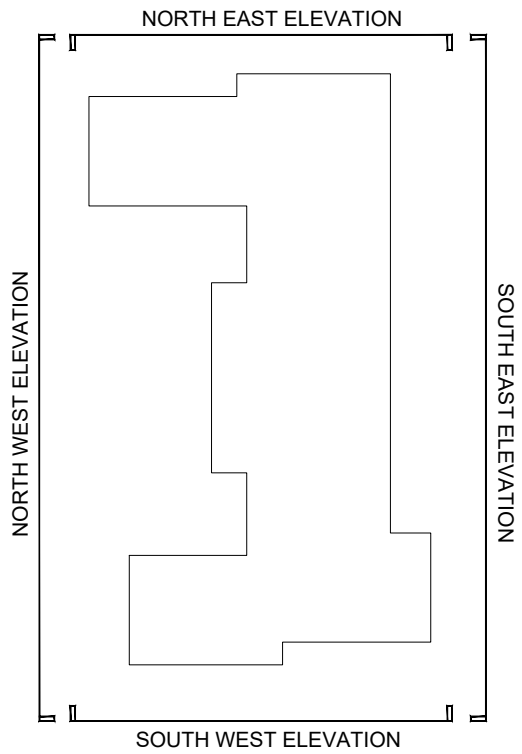

- ROOF LEVEL
+ 22.80m
- SIXTH FLOOR LEVEL
+ 19.573m
- FIFTH FLOOR LEVEL
+ 16.45m
- FOURTH FLOOR LEVEL
+ 13.25m
- THIRD FLOOR LEVEL
+ 10.05m
- SECOND FLOOR LEVEL
+ 6.85m
- FIRST FLOOR LEVEL
+ 3.65m
- GROUND FLOOR
+ 0.00m

NORTH WEST ELEVATION (facing parking area)

This drawing must not be scaled.
Figured dimensions and levels to be used.
Any inaccuracies must be notified to the architect.
Detail drawings and large scale drawings take precedence over smaller drawings.

Rev:

Rev:

Rev:

PRELIMINARY	
PLANNING	✓
DESIGN	
TENDER	
CONSTRUCTION	

powelldobson
ARCHITECTS

Cardiff Office: Suite 1F, Building One, Eastern Business Park, Wern Fawr Lane, Old St Mellons, Cardiff CF3 5EA
Tel: +44 (0)33 33 201 001 Fax: +44 (0)29 2079 1212 email: cardiff@powelldobson.com

Contract: Replacement EWI System at
Mariners Quay, Newport

Title: Apartment Block A - Existing North West Elevation

Drawing No. 25040 (05) 321

Rev. -

Scale: 1:100 @ A2

Date: July 2025

Drawn: LP

Checked: