
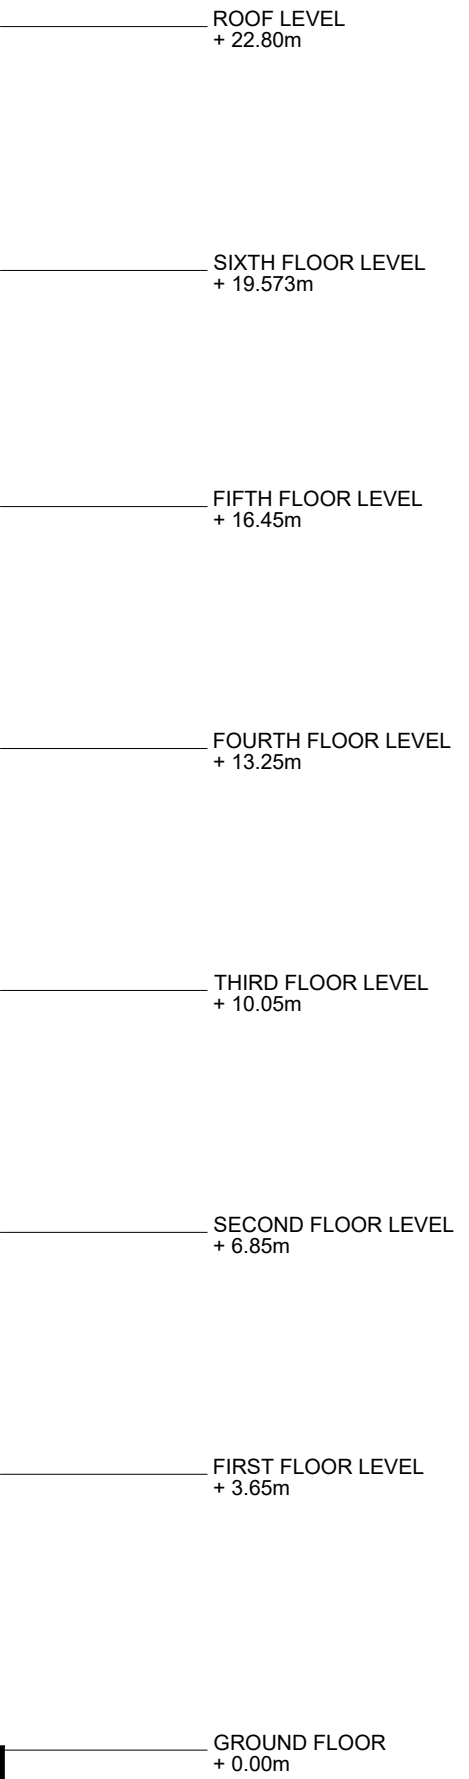


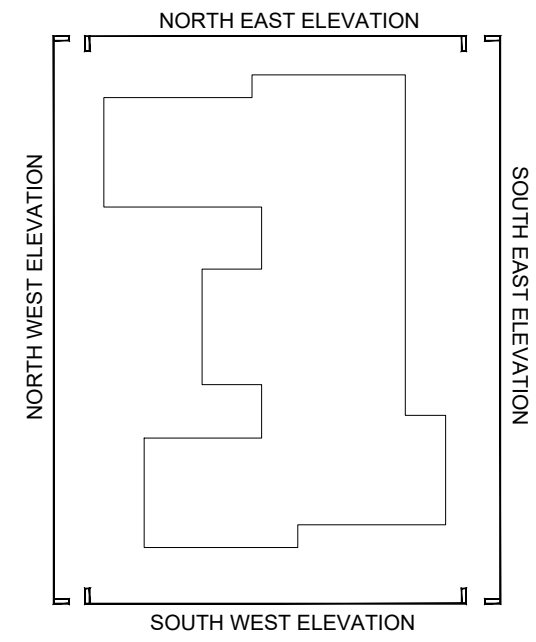

This drawing must not be scaled.
Figured dimensions and levels to be used.
Any inaccuracies must be notified to the architect.
Detail drawings and large scale drawings take precedence over smaller drawings.

Rev:

PRELIMINARY	
PLANNING	✓
DESIGN	
TENDER	
CONSTRUCTION	

Drawing No.	Rev.
25040 (05) 339	-

Contract:	Replacement EWI System at Mariners Quay, Newport	Scale:	1:100 @ A2
Title:	Apartment Block B - Existing South East Elevation	Date:	July 2025
		Drawn:	LP
		Checked:	