





FIRST FLOOR


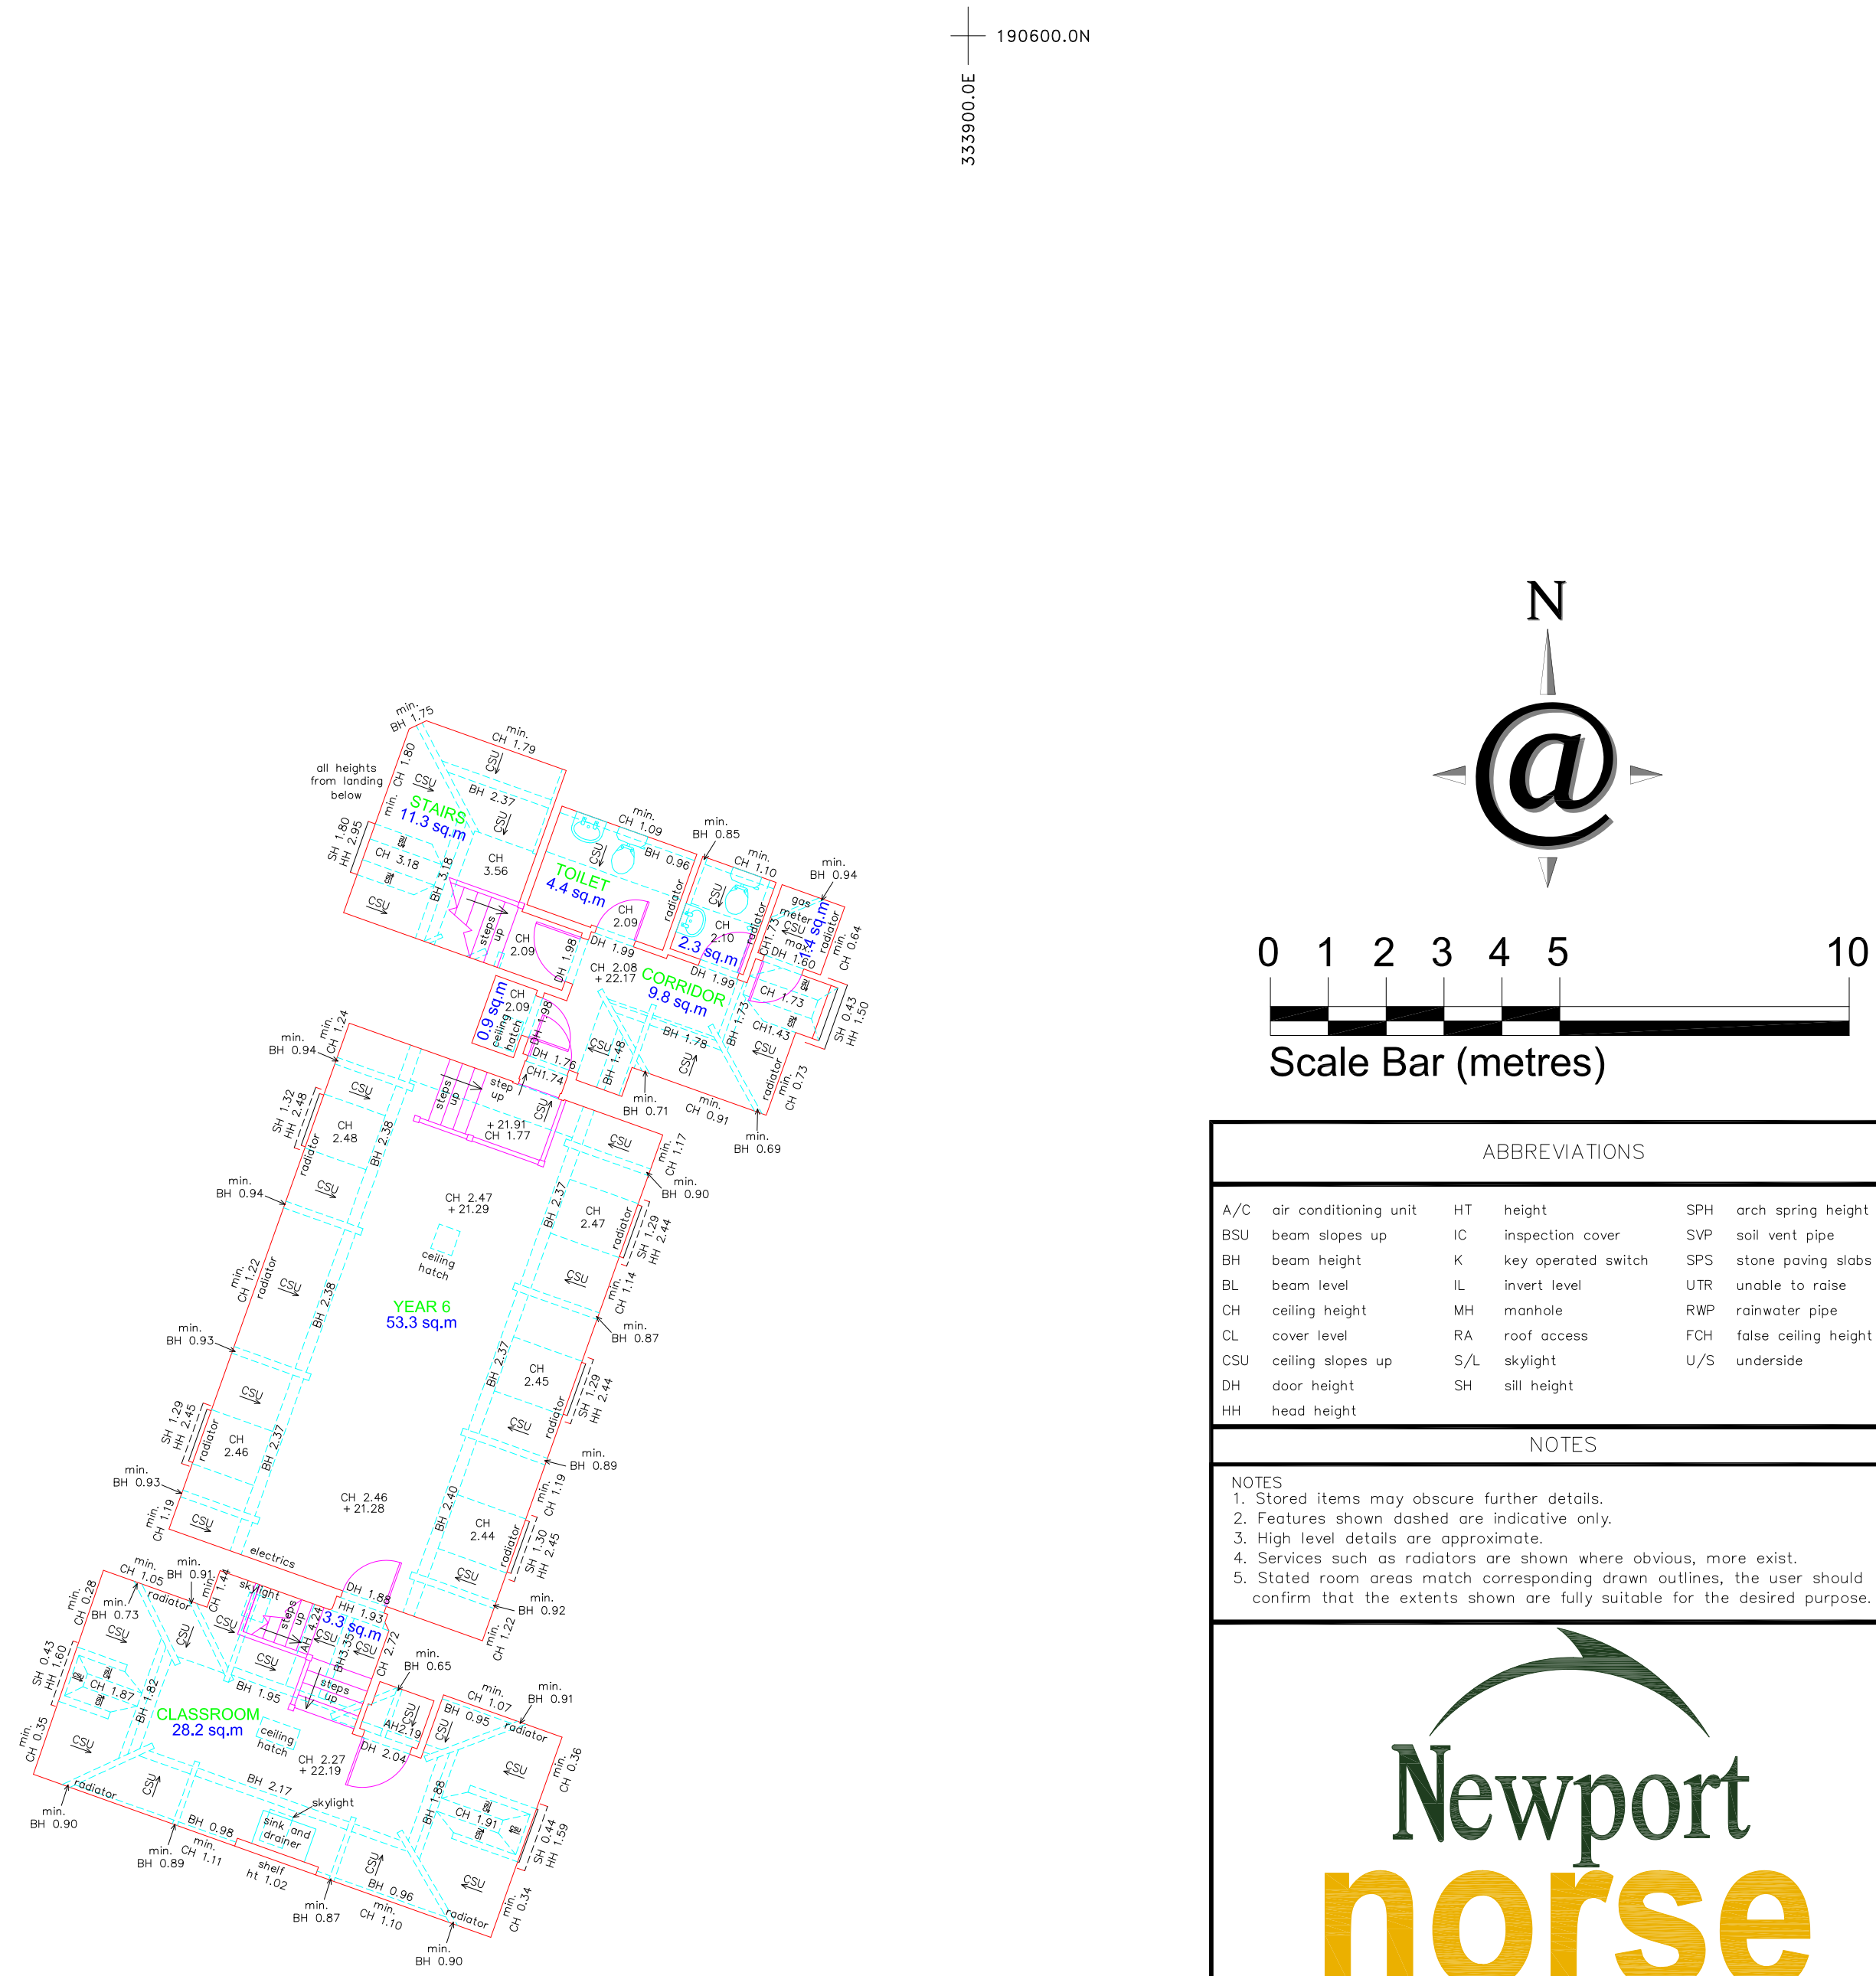


SECOND FLOOR

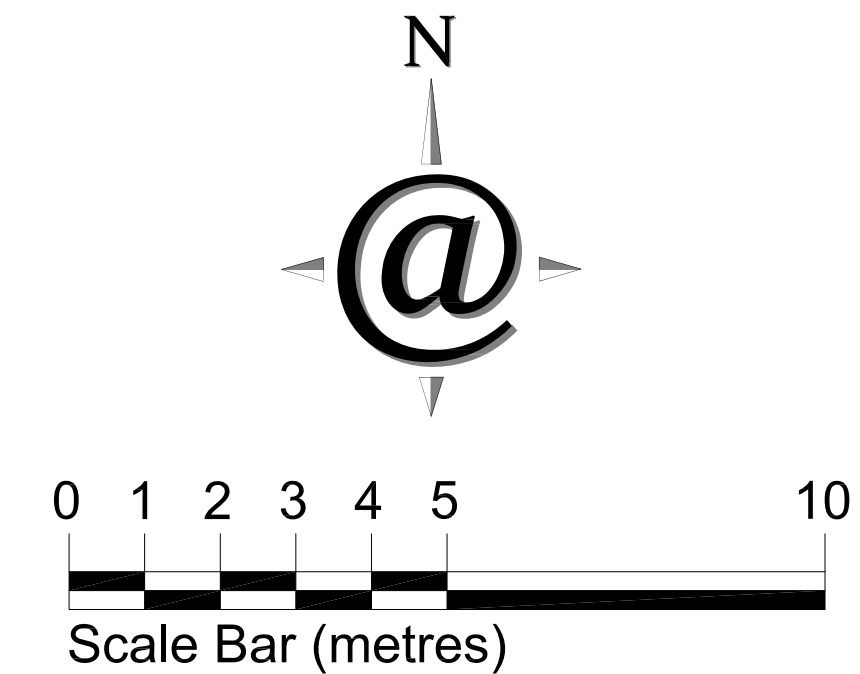

ABBREVIATIONS					
A/C	air conditioning unit	HT	height	SPH	arch spring height
BSU	beam slopes up	IC	inspection cover	SVP	soil vent pipe
BH	beam height	K	key operated switch	SPS	stone paving slabs
BL	beam level	IL	invert level	UTR	unable to raise
CH	ceiling height	MH	manhole	RWP	rainwater pipe
CL	cover level	RA	roof access	FCH	false ceiling height
CSU	ceiling slopes up	S/L	skylight	U/S	underside
DH	door height	SH	sill height		
HH	head height				

- NOTES
1. Stored items may obscure further details.
 2. Features shown dashed are indicative only.
 3. High level details are approximate.
 4. Services such as radiators are shown where obvious, more exist.
 5. Stated room areas match corresponding drawn outlines, the user should confirm that the extents shown are fully suitable for the desired purpose.

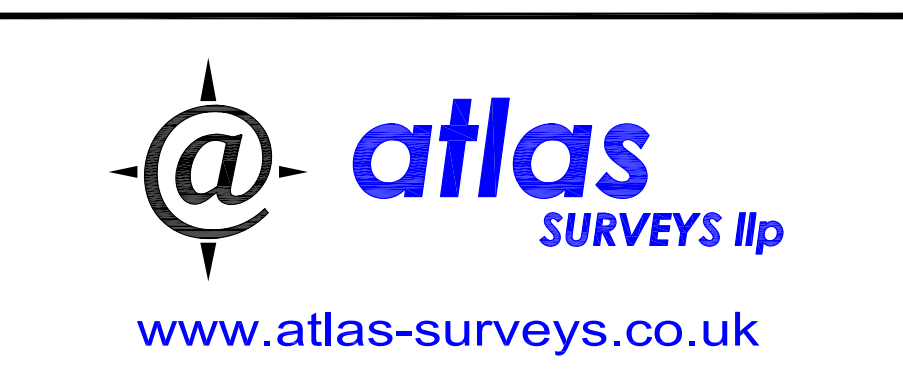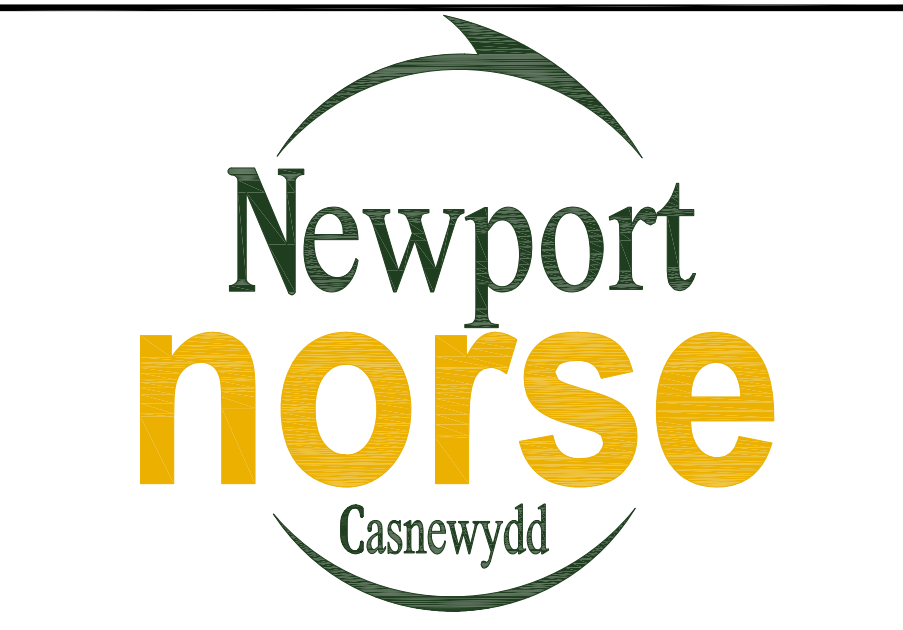

Charles Williams Church In Wales Primary School High Street, Caerleon, Newport. NP18 1AZ			
Floor Plan Survey - First and Second Floor			
Scale	1:100	Dwg No.	ASP1849-FP3
Surveyed by	M Birchall	Job Number	ASP1849
Drawn by	J P A Taylor	Date	Nov. 2019
Checked by	J P A Taylor	Status	Final
Coord Grid	Ordnance Survey National Grid		
Level Datum	Ordnance Survey Datum via GPS Active Network		

The Copyright in the Plans remain vested in Atlas Surveys llp who will grant an irrevocable licence for use by the Client upon receipt of full payment. Plans provided prior to receipt of payment under a temporary licence. All proprietary rights arising out of the provision of the Services are the property of the Atlas Surveys llp and the Client shall not share or permit anything that might damage, compromise, threaten or otherwise affect, or any information to be the source of the Plans, its validity, its delivery date, or any other proprietary rights. All services to be made available.