



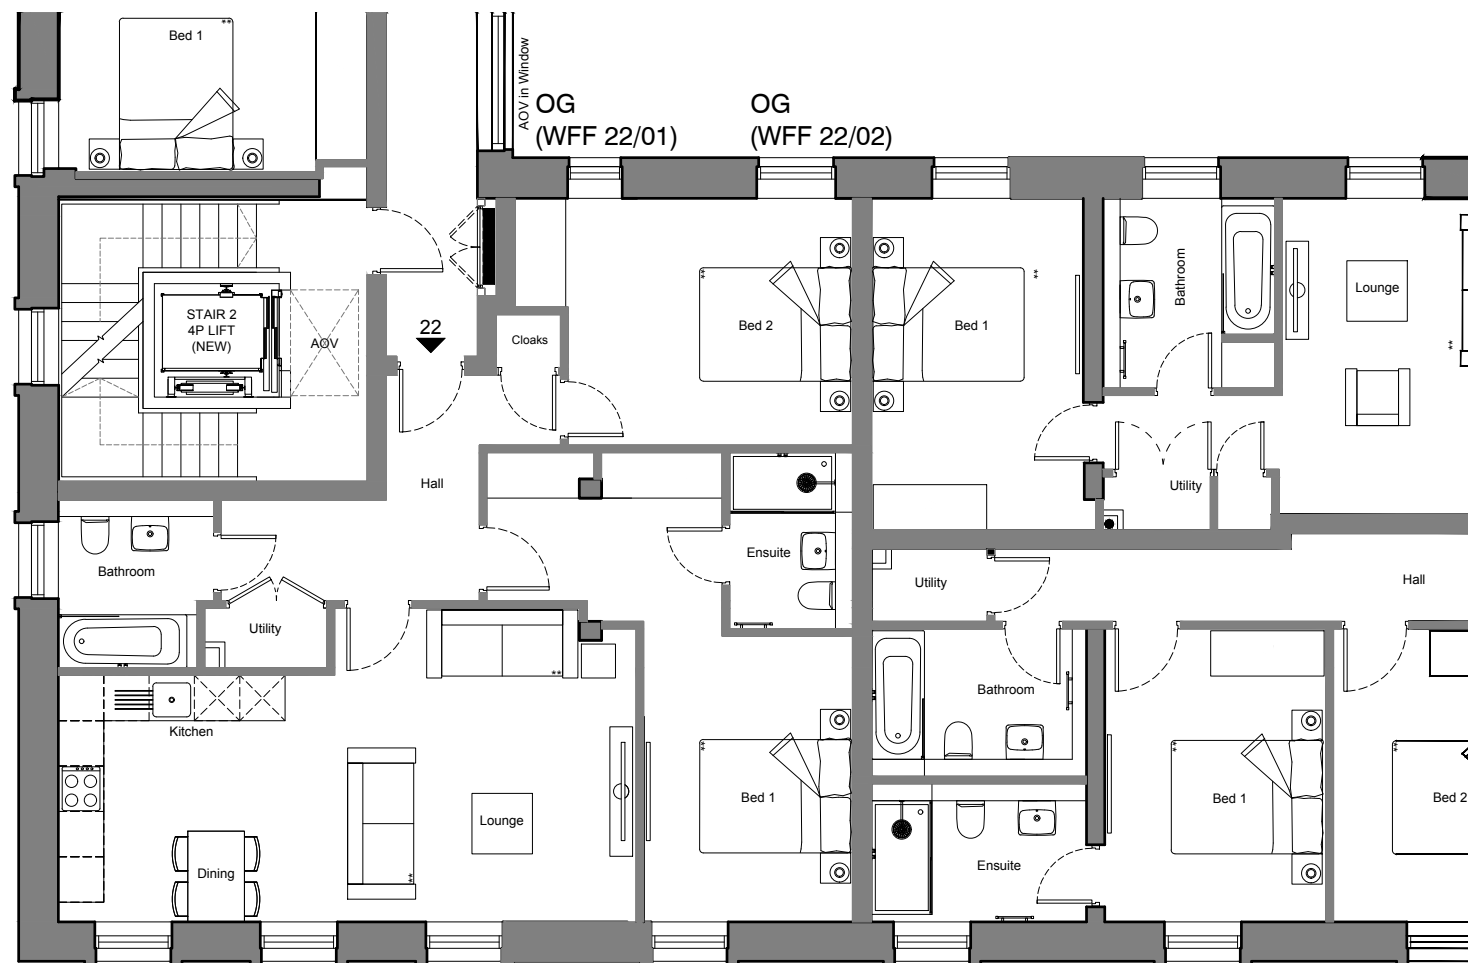

First Floor Plan Extract Apt. No. 22
 Obscure Glazing (OG) - WFF 22/01 & 22/02

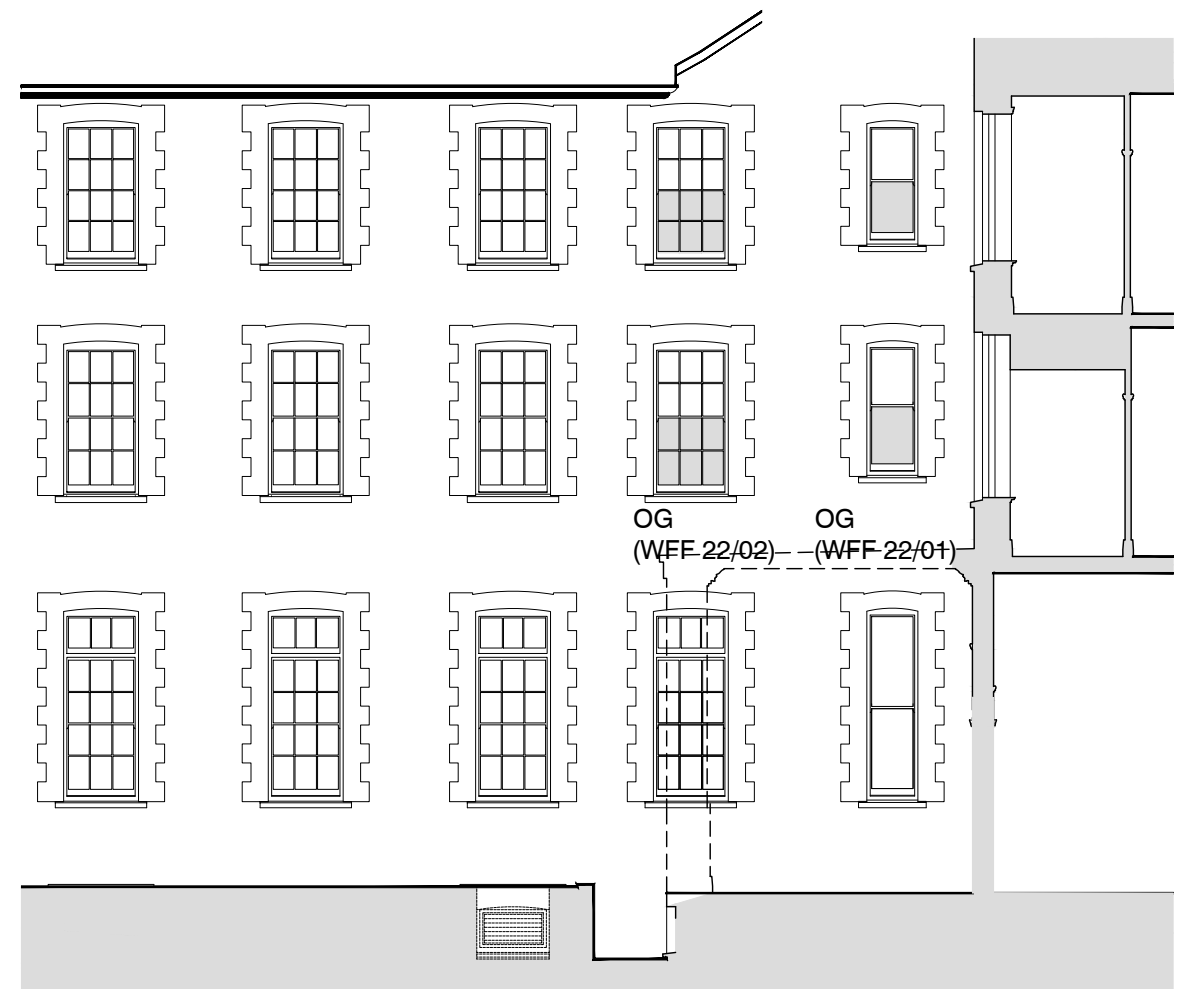

Elevation Extract Apt. No.22
 Obscure Glazing (OG) - WFF 22/01 & WFF 22/02



OG - Etched Glass Window Film. Self adhesive frosted window privacy film. Applied to lower panes, allowing natural daylight above.

Proposed Obscure Glazing Location - Apartment 22
 scale 1:100@A3



01	First Issue	16.02.26	AA
Revision	Description	Date	Issued

EXPEDITE DESIGN SERVICES LTD
 RIBA Chartered Practice

Client's Name
Acorn Property Group

Job Title
**Caerleon Campus,
 Newport, Wales**

Status
Planning

Suitability
S1

Scale
1:100 @ A3

Document Reference
22.47-EDS-ZZ-XX-DR-A-(100)02

Drawing Title
**Teachers Block - Obscure
 Glazing Location. Plot 22**

Drawing Number
(100)02

Revision
01