



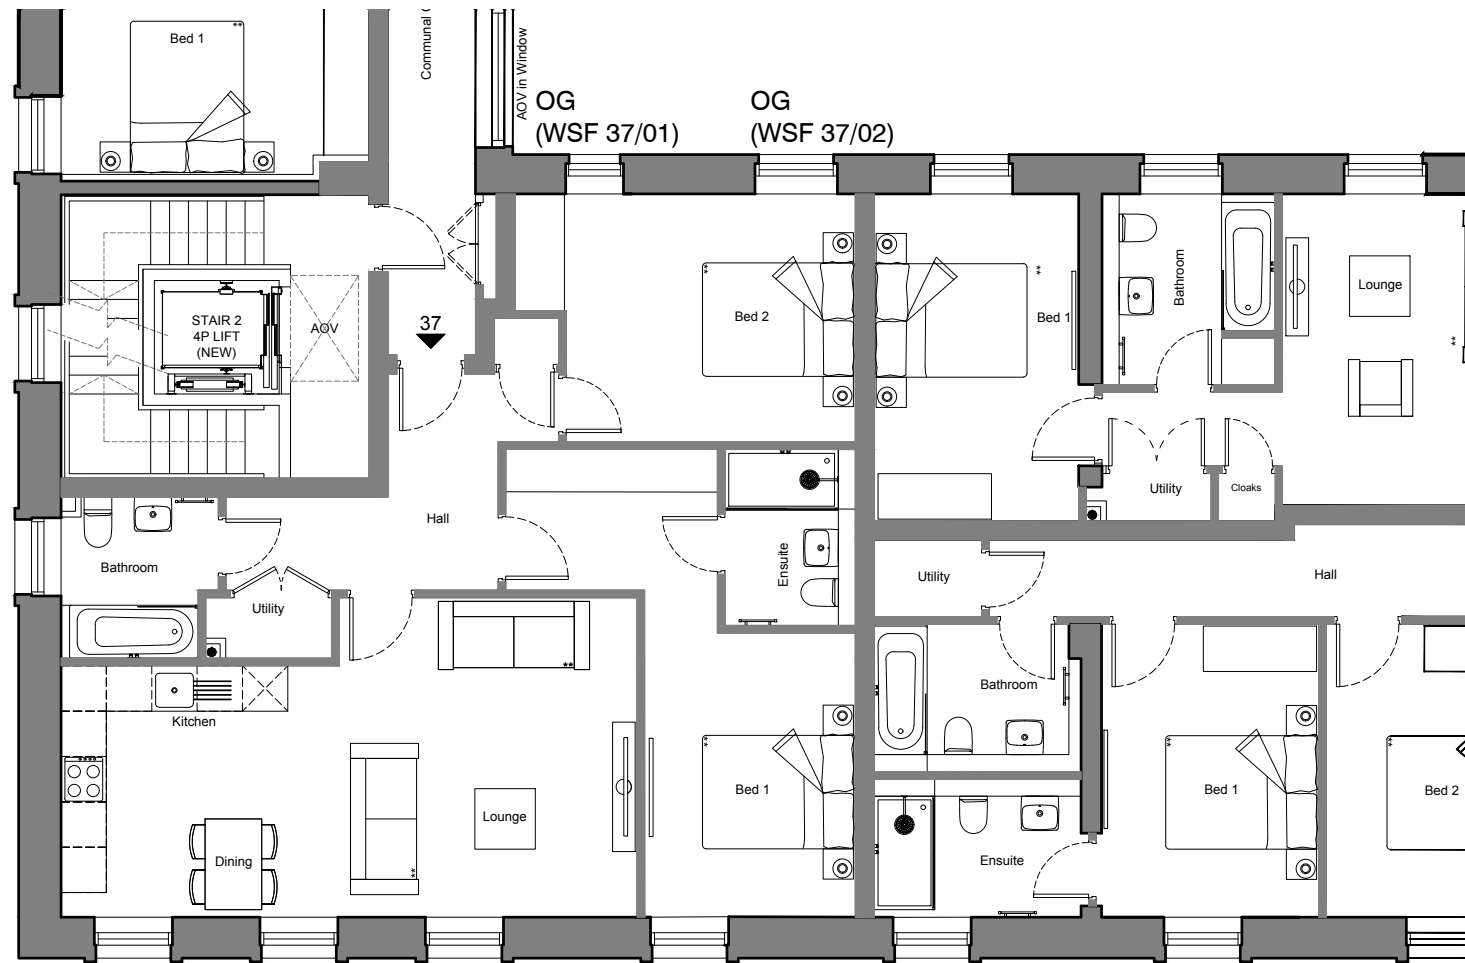

Second Floor Plan Extract Apt. No. 37
 Obscure Glazing (OG) - WSF 37/01 & 37/02

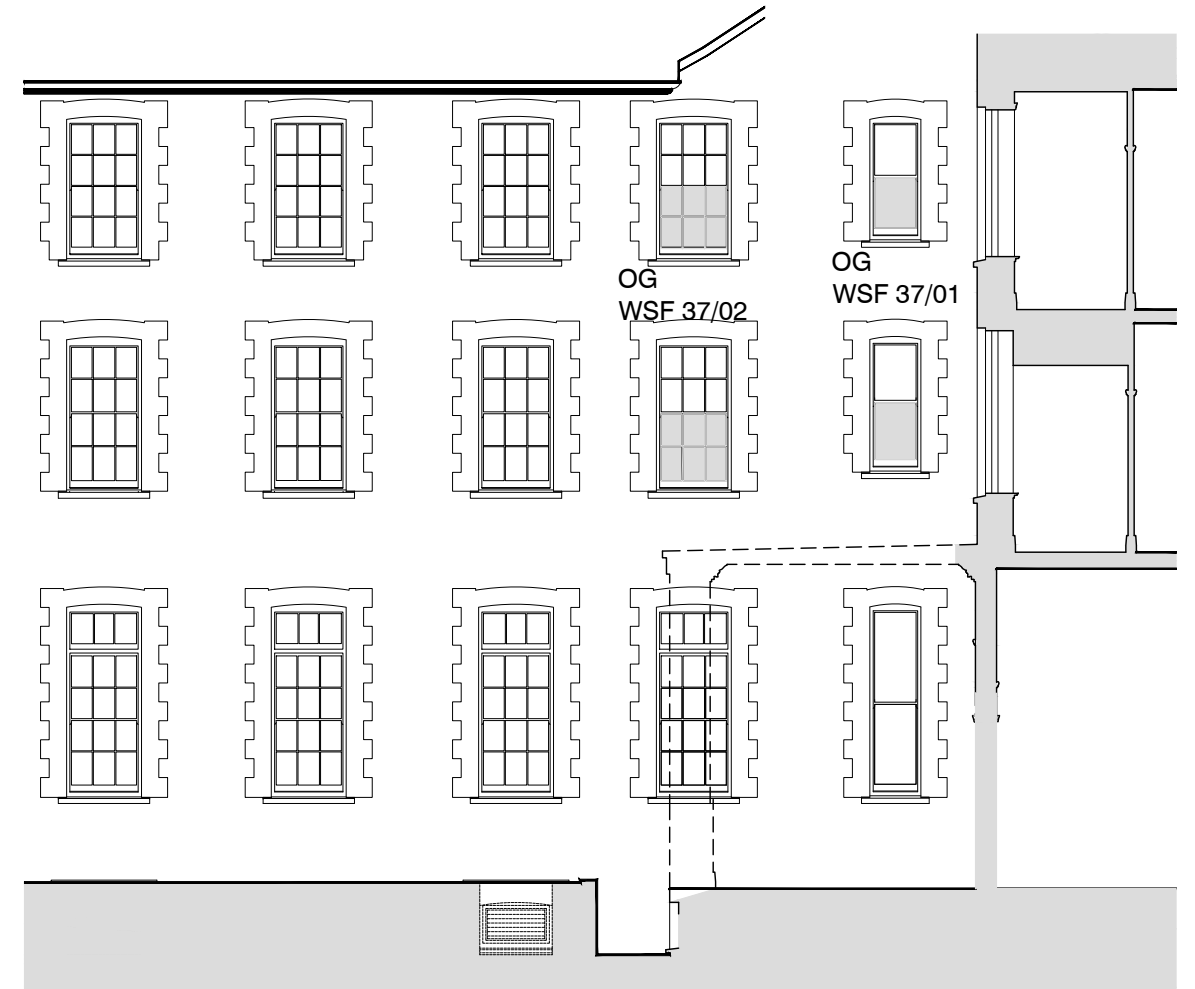


Elevation Extract Apt. No.37
 Obscure Glazing (OG) - WSF 37/01 & WFF 37/02



OG - Etched Glass Window Film. Self adhesive frosted window privacy film. Applied to lower panes, allowing natural daylight above.

Proposed Obscure Glazing Location - Apartment 37

scale 1:100@A3

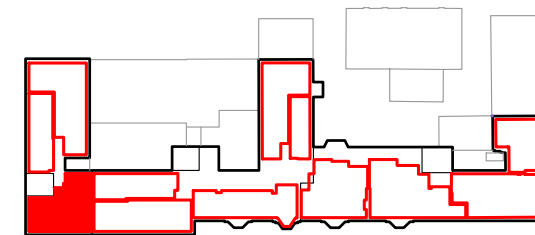

1:100 1 2 3 4 5 6 7 8 9 10 m

01	Issue to Planning	16.02.26	AA		
Revision	Description	Date	Issued		
EXPEDITE DESIGN SERVICES LTD		RIBA  Chartered Practice			
Client's Name Acorn Property Group					
Job Title Caerleon Campus, Newport, Wales					
Status Construction		Suitability PL			
Scale 1:100 @ A3					
Document Reference 22.47-EDS-ZZ-XX-DR-A-(100)03					
Drawing Title Teachers Block - Obscure Glazing Location. Plot 37					
Drawing Number (100)03		Revision 01			