




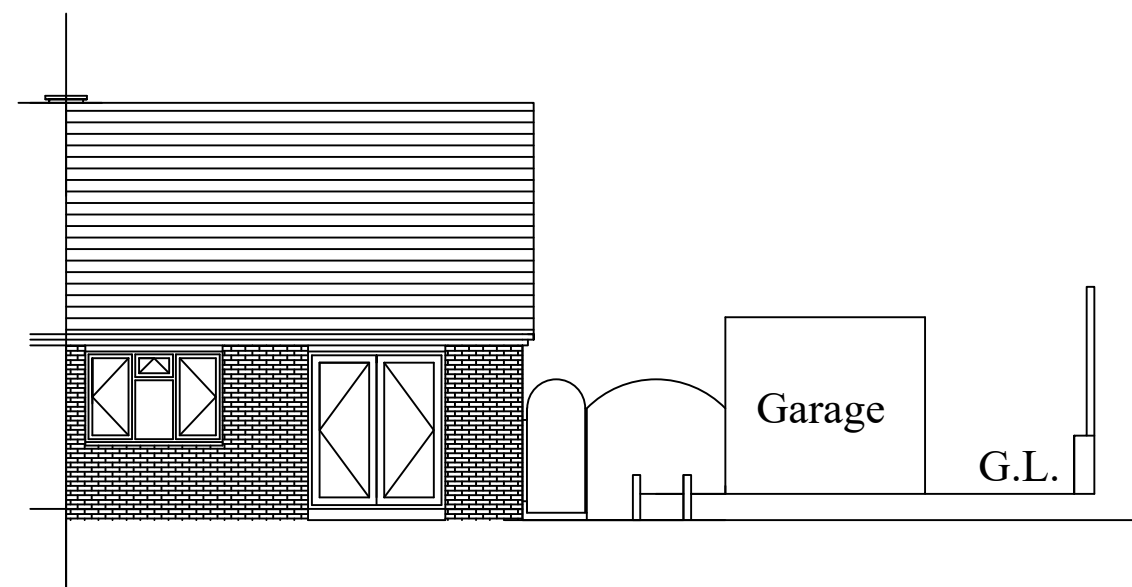

Existing Rear Elevation

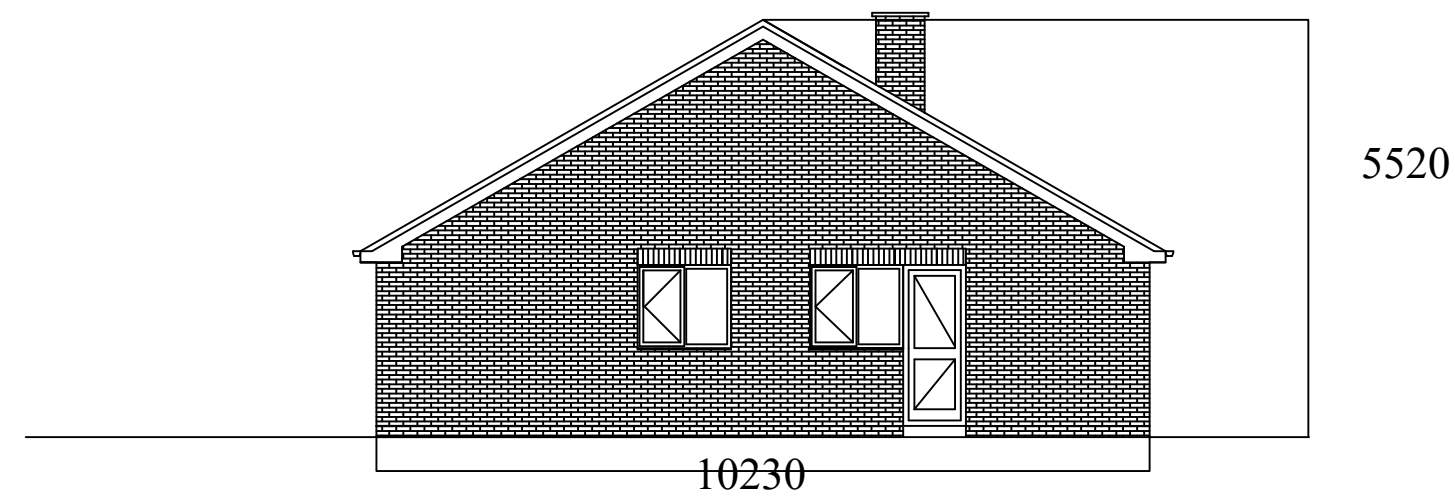

Existing Side Elevation

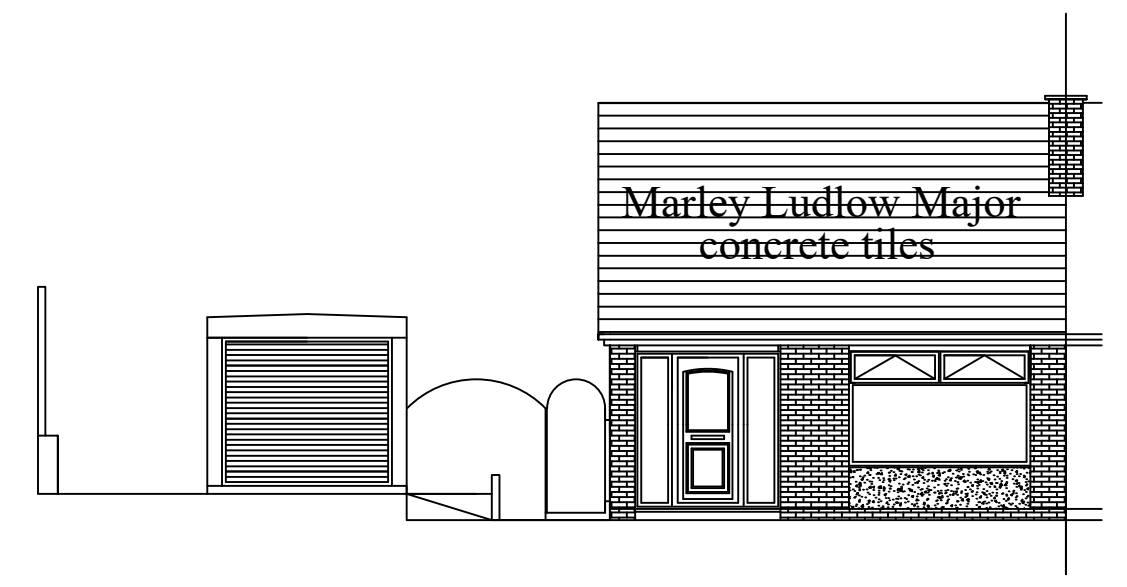

Existing Front Elevation

Mr Leighton Steer
11, Harding Avenue,
Malpas
Newport
South Wales
NP20 6QS

Existing Floor Plan and Elevations

Scale 1 : 100

