





EXISTING FRONT ELEVATION
Scale 1:100



PROPOSED FRONT ELEVATION
Scale 1:100

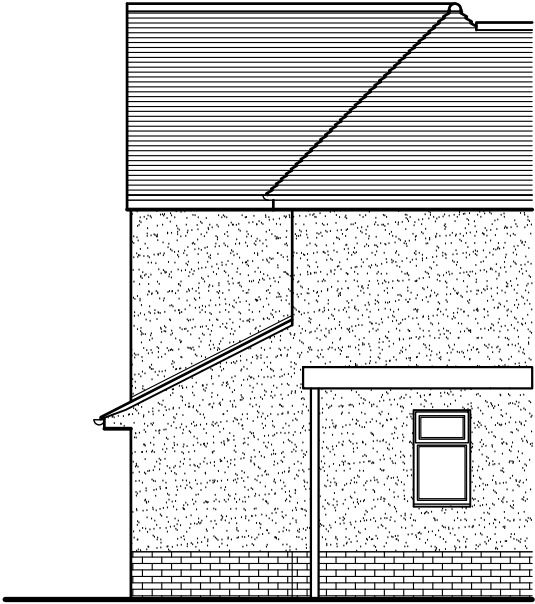

EXISTING SIDE ELEVATION
Scale 1:100

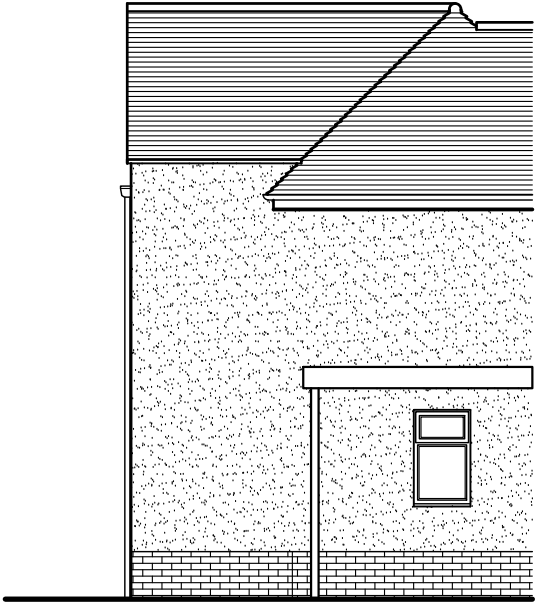

PROPOSED SIDE ELEVATION
Scale 1:100

 RPD BUILDING CONSULTANTS 61 WESTERN AVENUE NEWPORT SOUTH WALES NP20 3QZ T - 01633 677 514	NOTES	REVISIONS	PROJECT NAME	DRAWING TITLE	DETAILS	
			PROPOSED FRONT EXTENSIION 46 HIGH CROSS LANE ROGERSTONE NEWPORT NP10 9BG MR AND MRS HOLLAND	EXISTING FIRST FLOOR LAYOUT	Job No.	HL48
					Drawing No.	04
					Revision	-
					Scale	1:100
					Date	JUL 24