


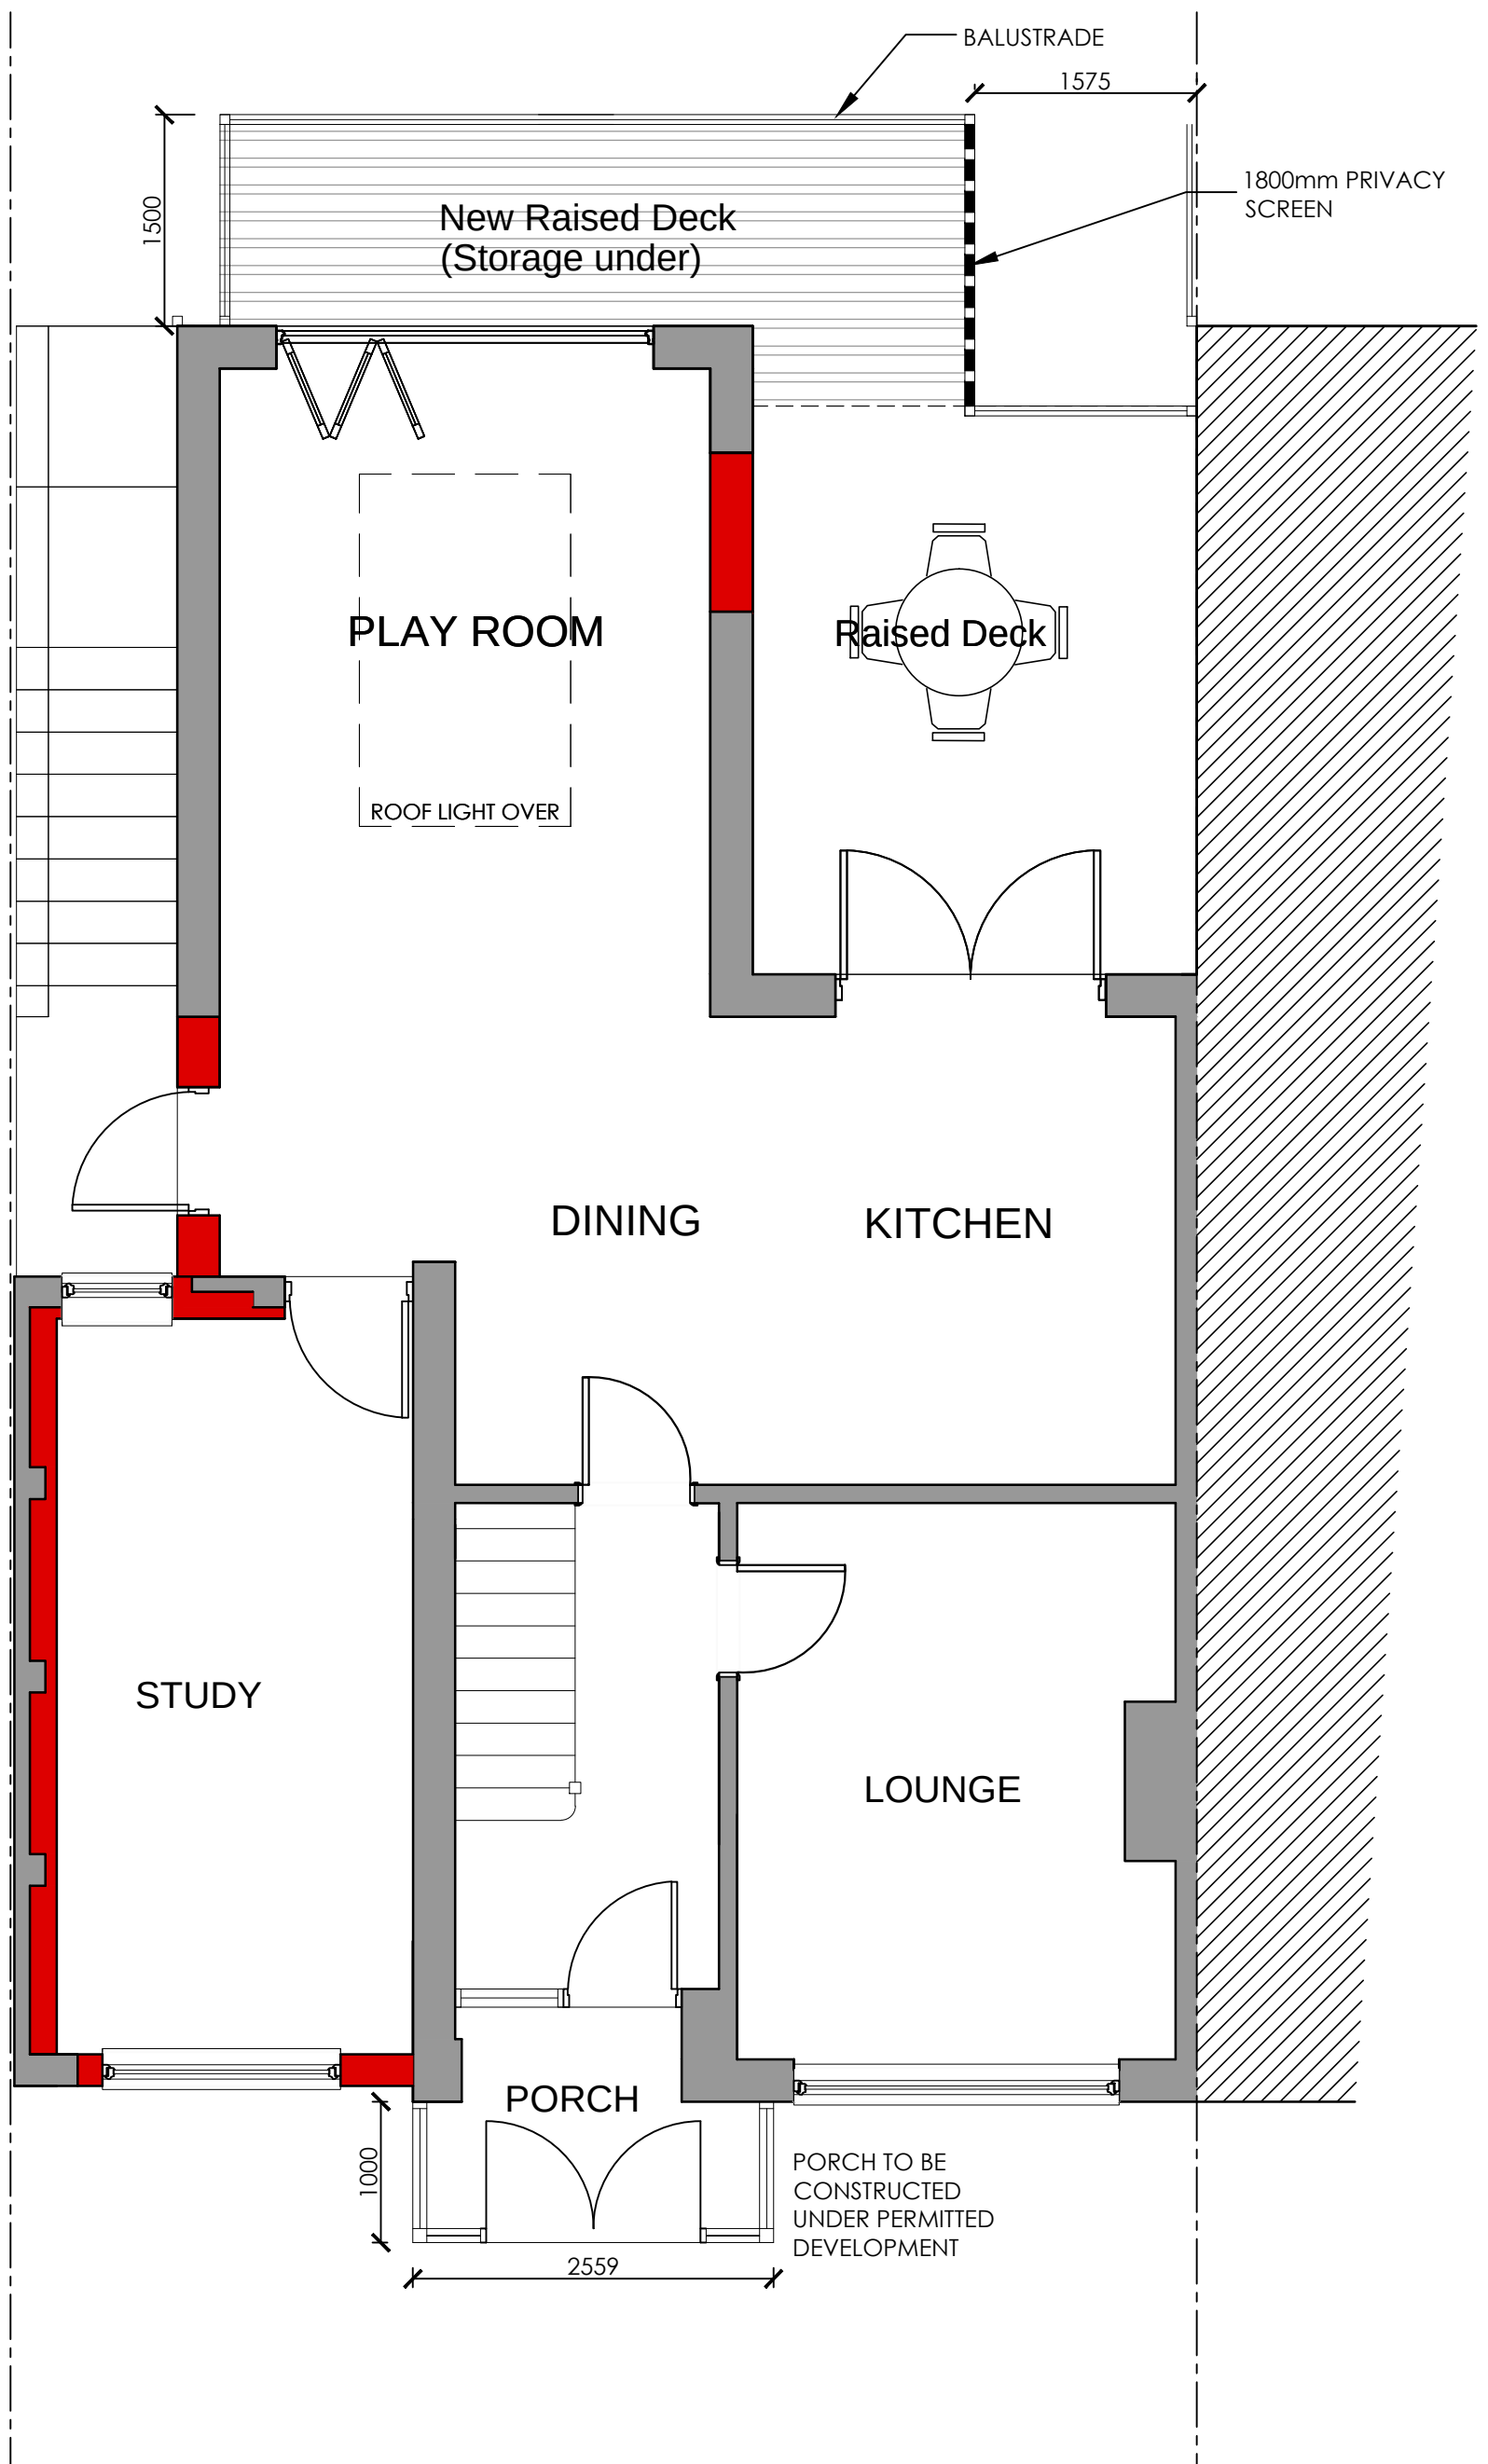



Creation Design
Creation Design - Wales
Tel: 01495 616277 / 07508890294
www.creationdesign-wales.com
E-mail: info@creationdesign-wales.com

PROPOSED HOUSE ALTERATIONS
10 CATALPA CLOSE
MALPAS. NEWPORT
NP20 6JW

FLOOR PLAN AS PROPOSED

DATE: January 2025	DRAWN BY: P.P.
SCALE(S): 1:50 @ A3	DRAWING NO: 25-075/P/03
	REV: -