


Note
This drawing is copyright.

KEY

100 upvc sw drains from
rainwater gulleys to
soakaways

soakaways: 2m x 2m x 1m pits filled with clean stone and encased in Terram geotextile sheeting

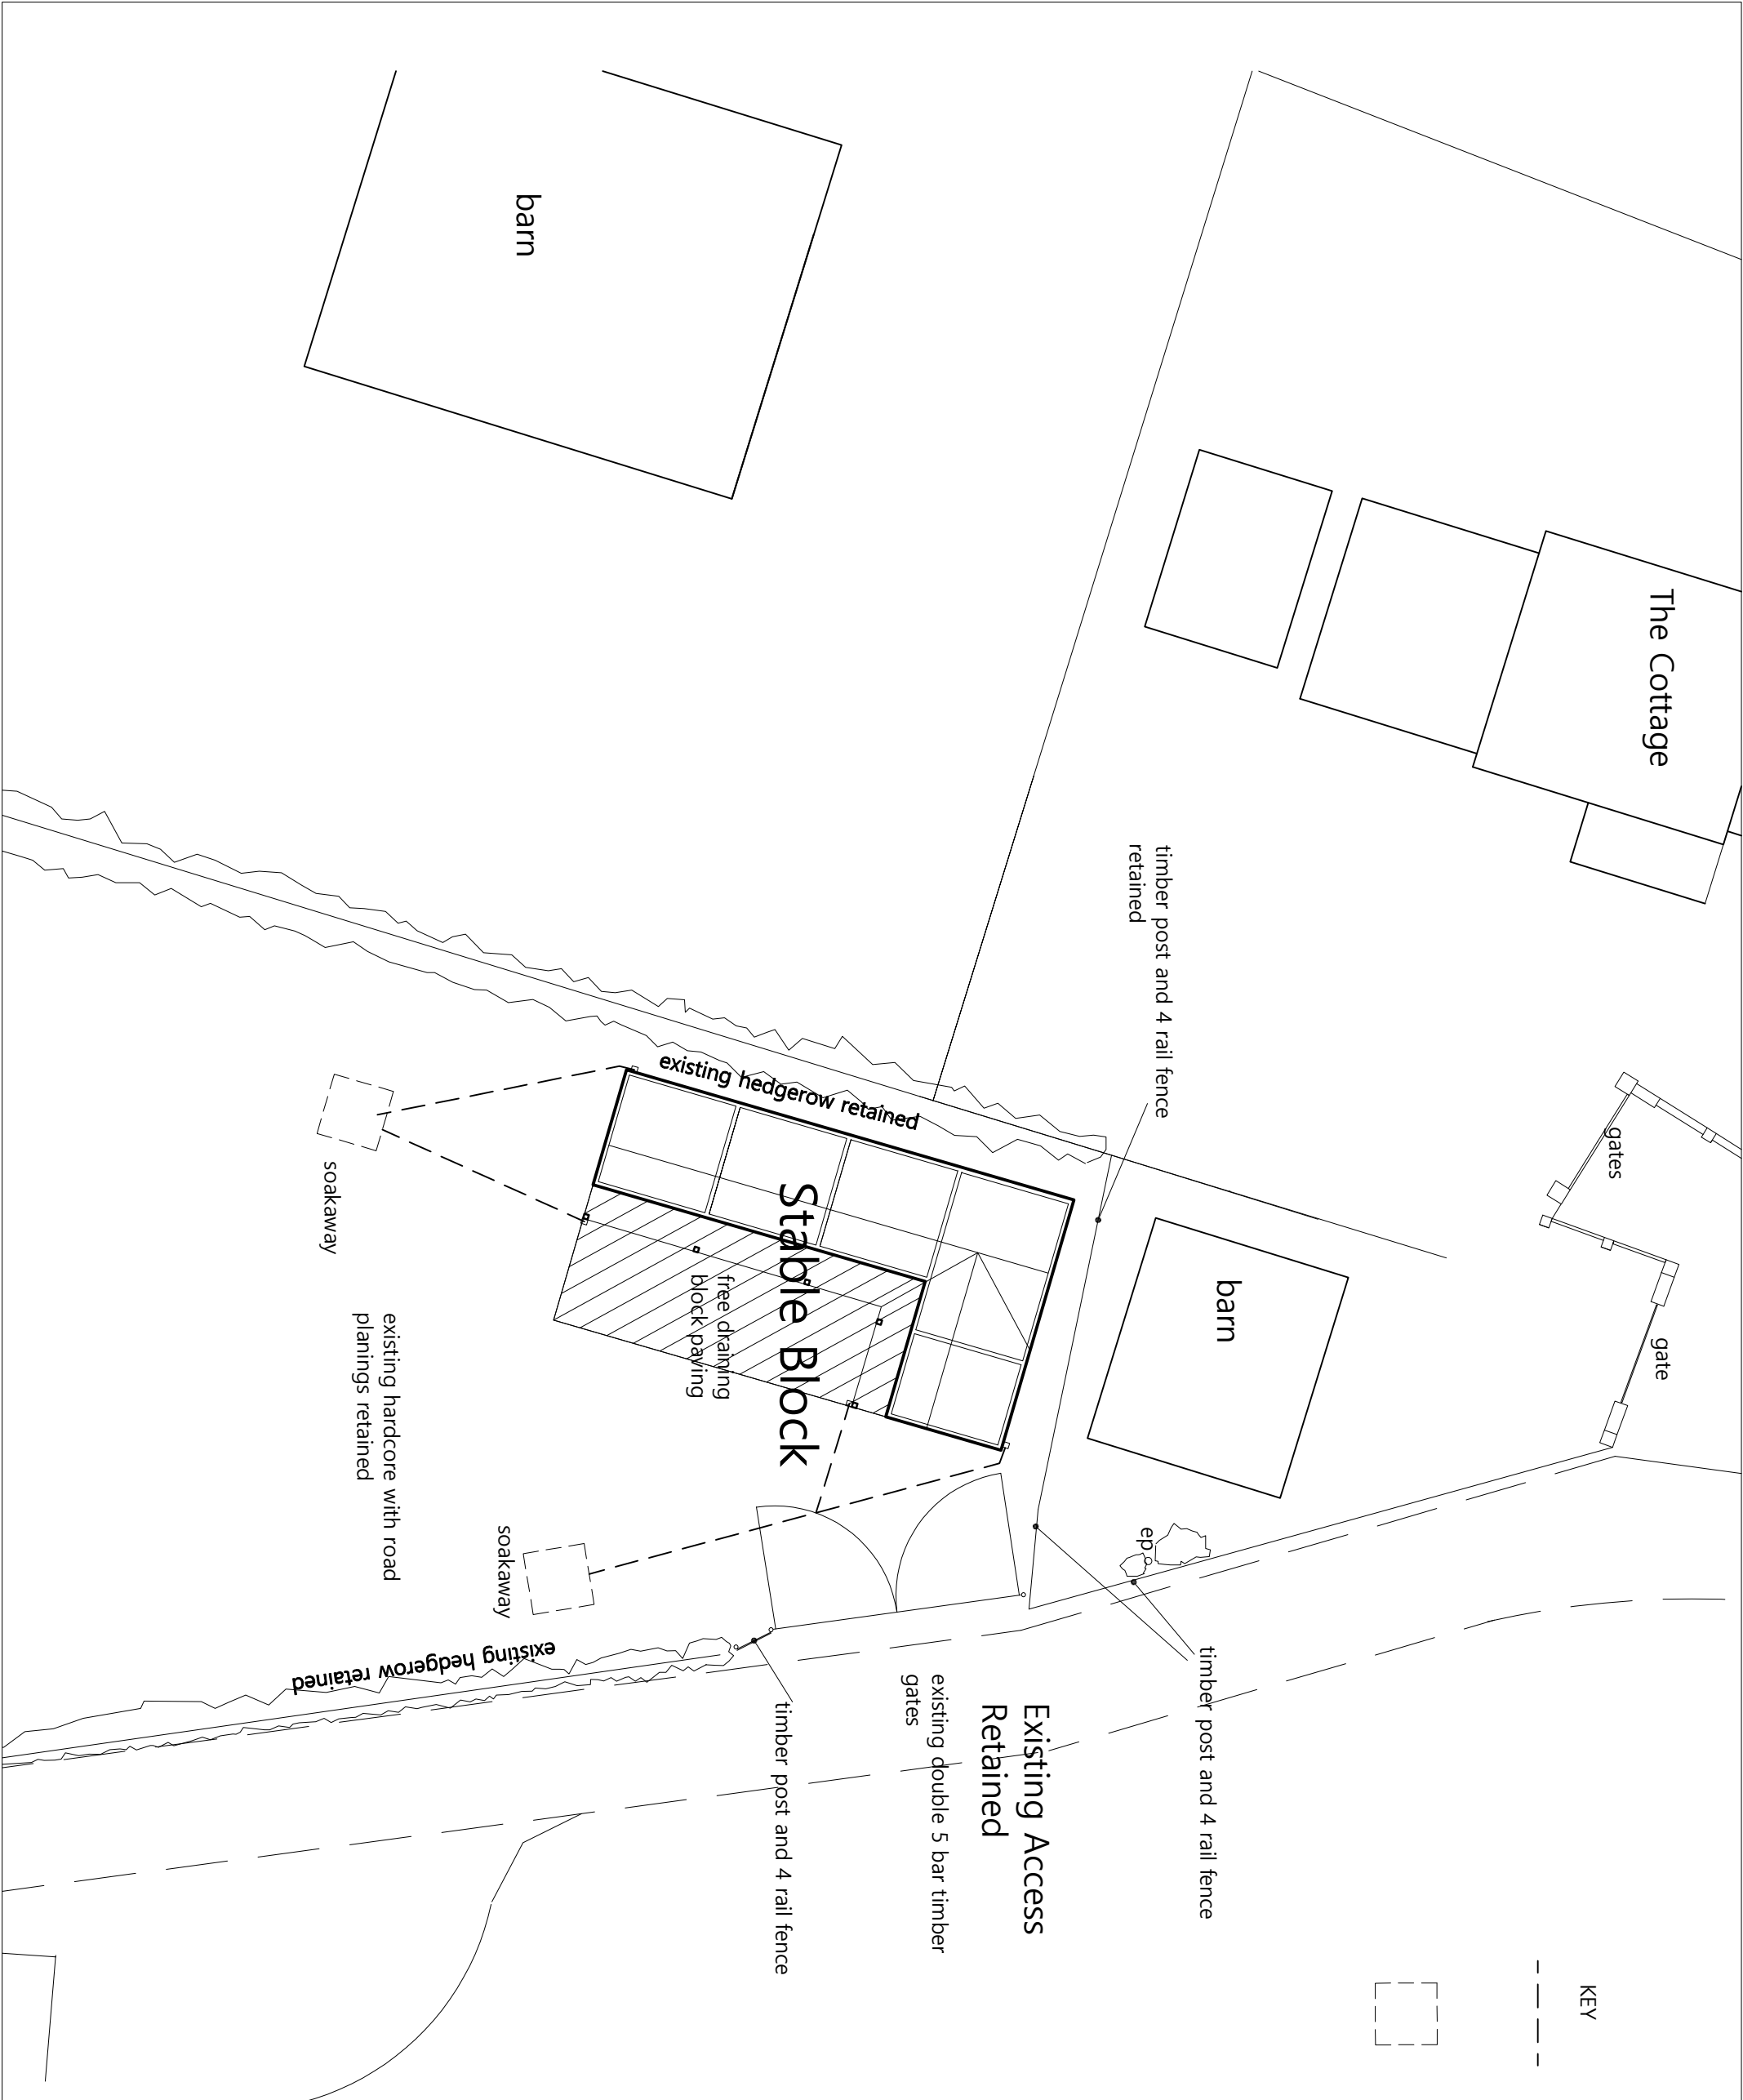

A. Existing Access note added. Retention of boundary fences and gates notes added.

Revisions

C. M. Design
Architectural, Building and
Planning Consultants
Stelvio, The Park, Pontypool,
Gwent NP4 8BJ
tel. 01495 651928
mob. 07811 324628

drawing

Site Plan

Project

Proposed Stable Block
on Land at Llandeudavd,
Chepstow Road,
Newport

Scale

1:200@A3

drawn cm	stage
-------------	-------

project ref.

drawing No.

TJ/Llan/04
