




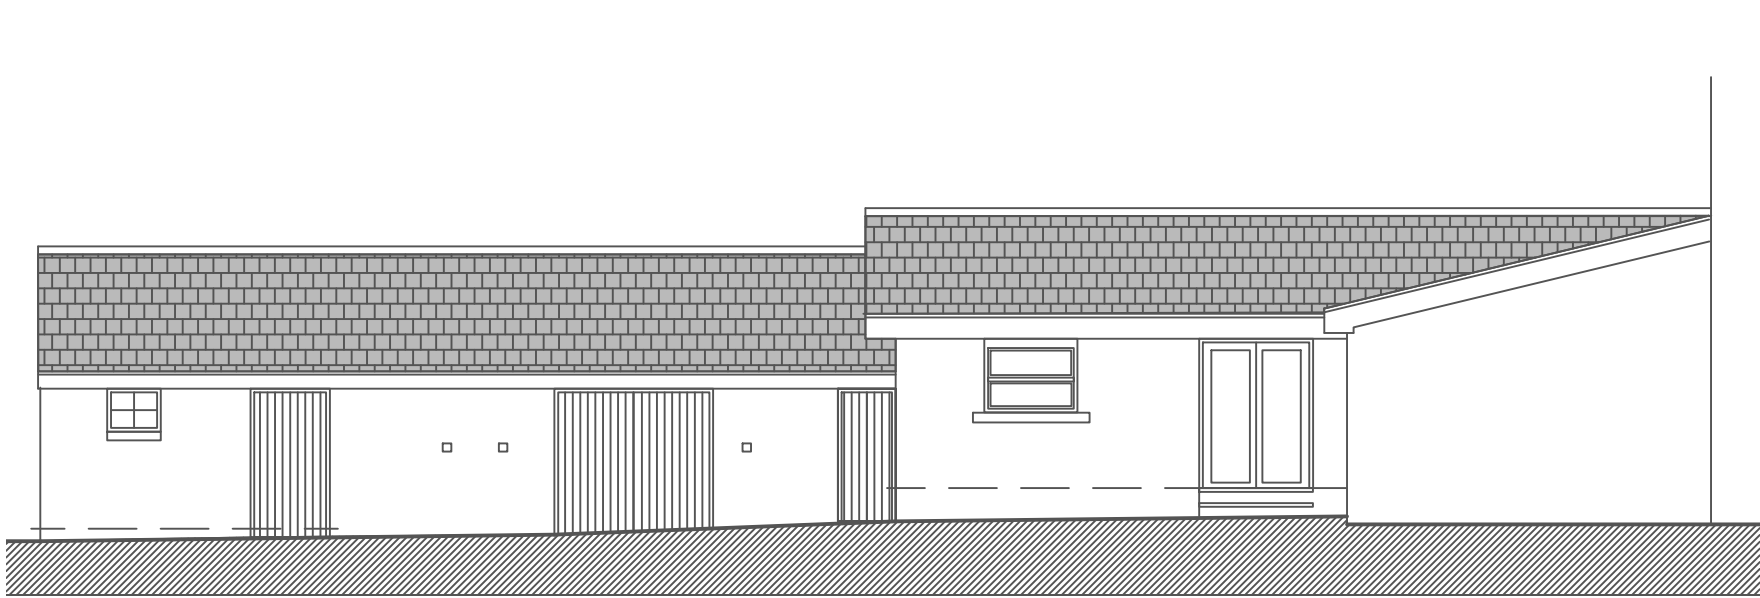

FRONT ELEVATION

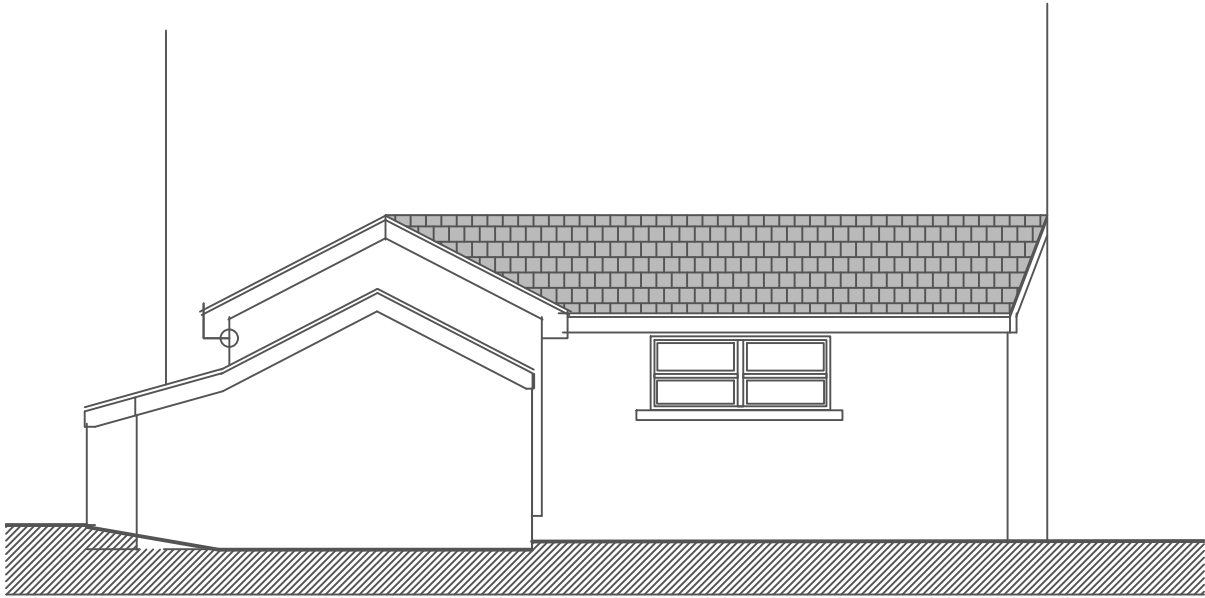

END ELEVATION

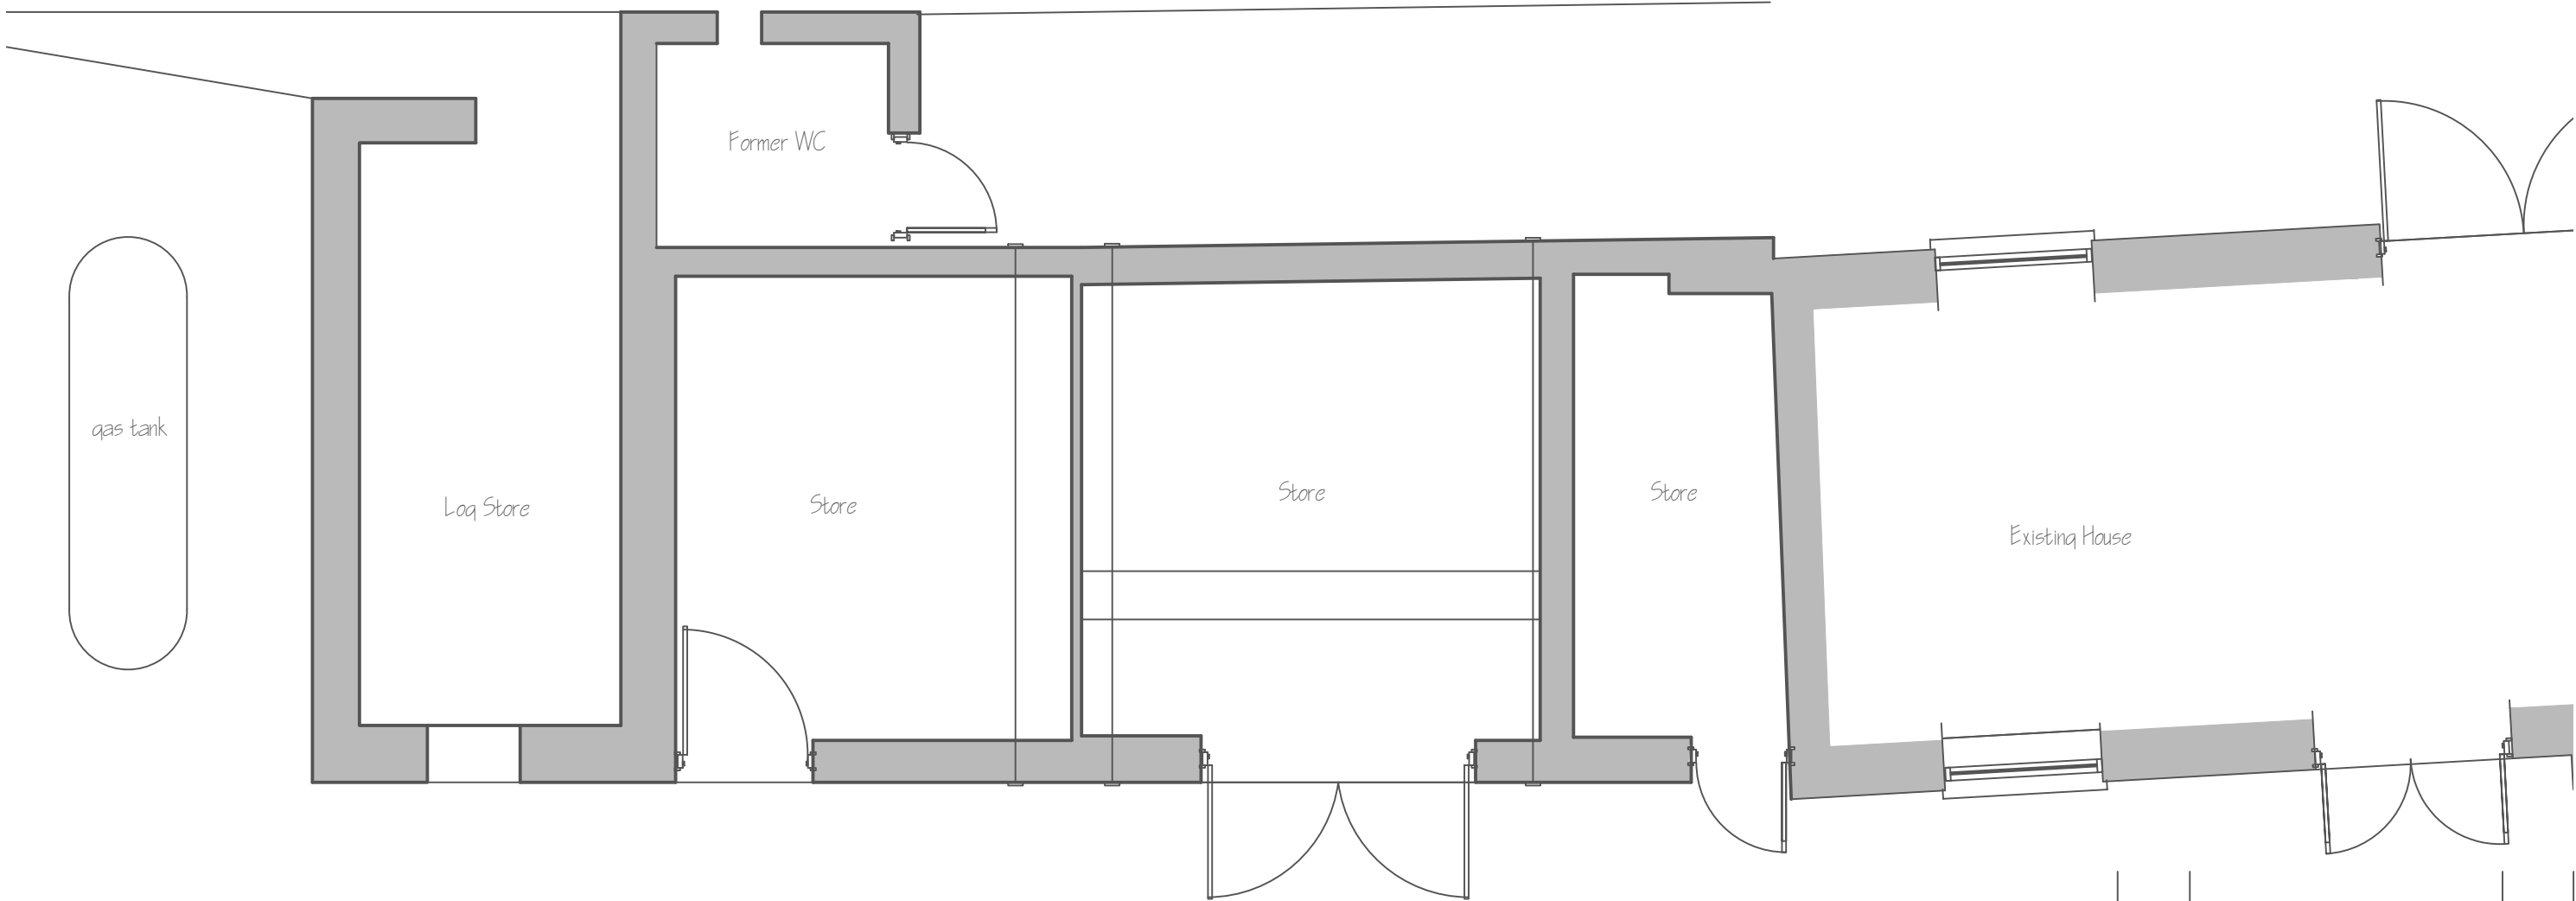

GROUND FLOOR PLAN

Project Client Mrs J Harris Price	Project Title Change of Use , The Moorlands, Goldcliff, Newport	Drawing Title Ground Floor Layout & Elevations of Existing Storage 'Out Building'	THIS DRAWING IS COVERED BY COPYRIGHT WHICH REMAINS WITH HOWARD HICKS DESIGN AND MUST NOT BE REPRODUCED IN ANY FORM WITHOUT THEIR EXPRESS PERMISSION.	Scale 1:50 & 100	Date	Drawing No. P.L.O.I	Job No. 2194	Howard Hicks Design Architectural Designers, Technologists , Building Surveyors , Project Management 21 East Road, Oakfield, Torfaen, Cwmbran, Torfaen, Wales NP44 3DW Tel 01633 527159, Mob 07984 971763
				Drawn by HH	Checked	Status Planning	Rev.No.	