




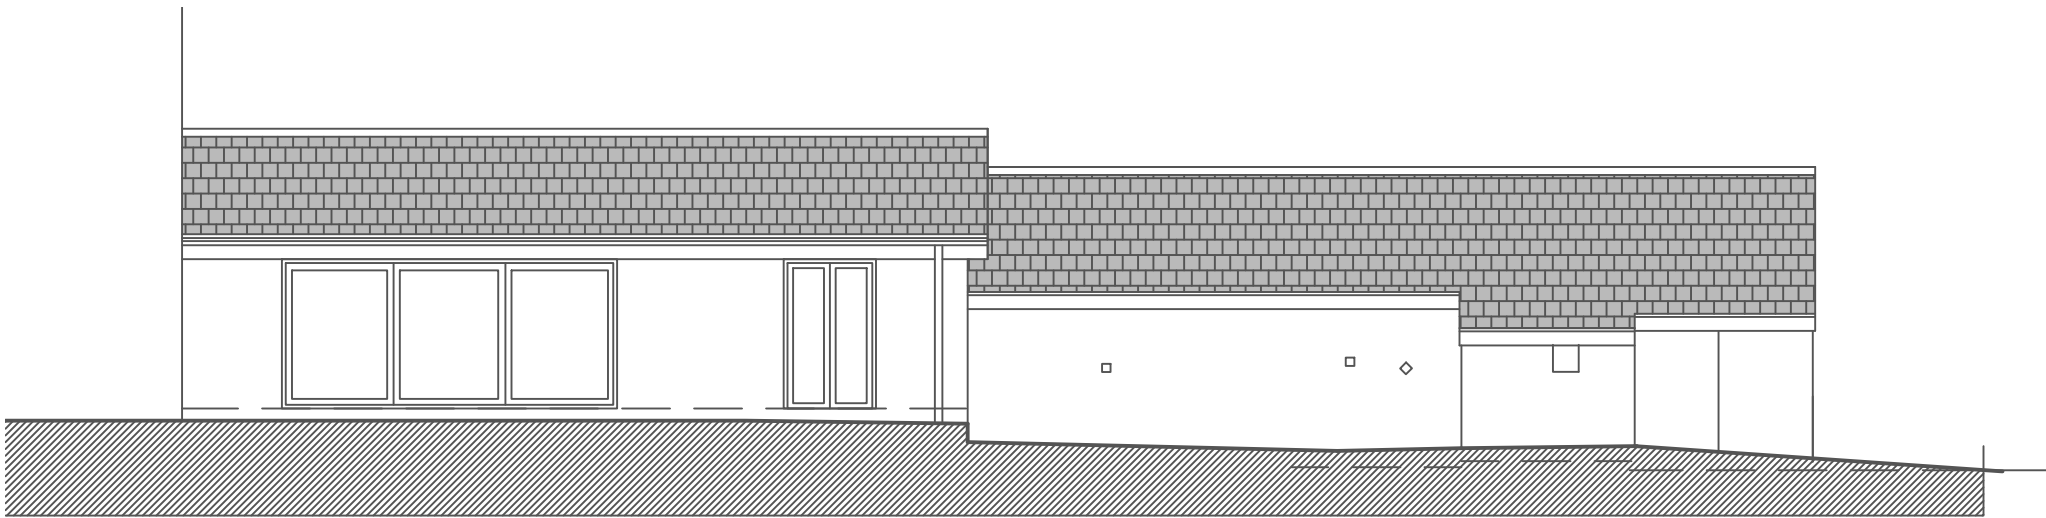


REAR ELEVATION

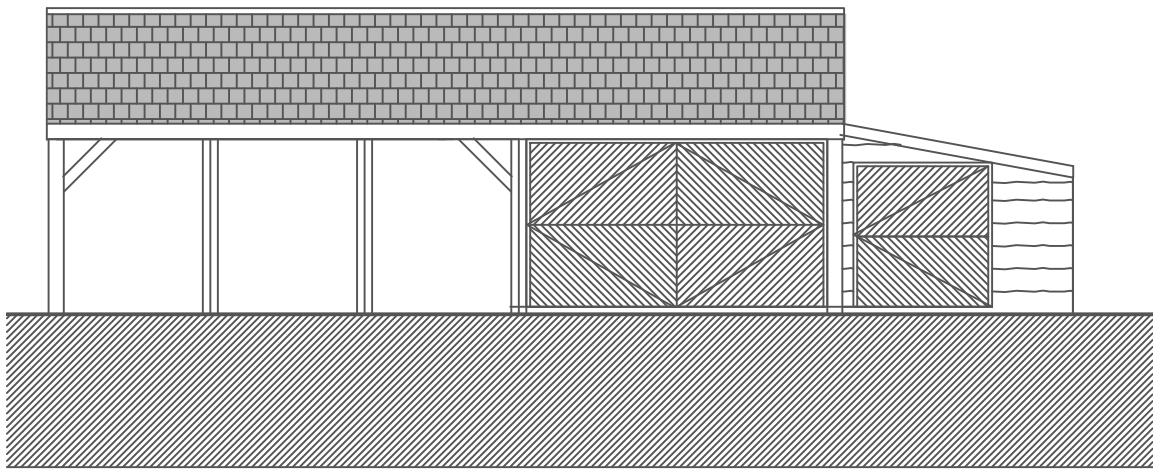


SOUTH EAST ELEVATION

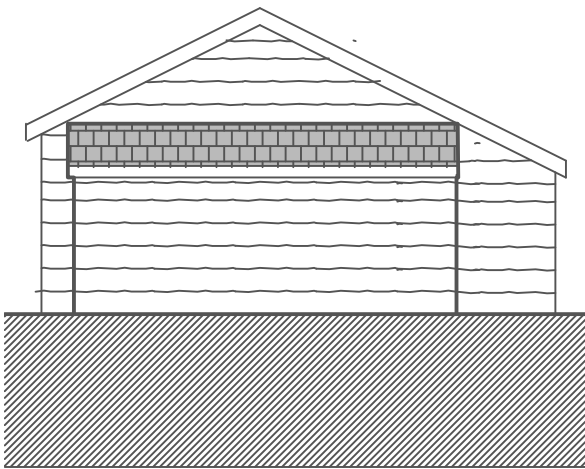


NORTH EAST ELEVATION

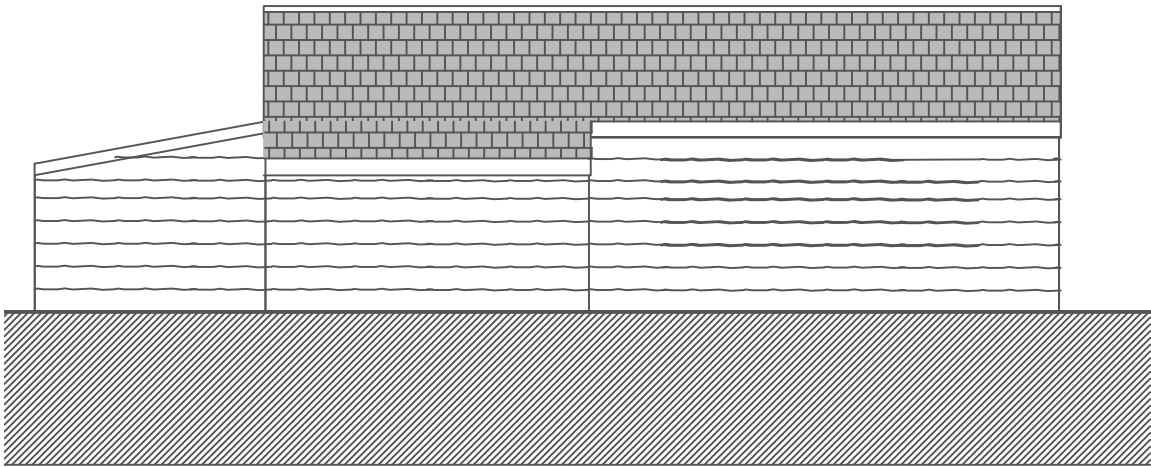

NORTH WEST ELEVATION

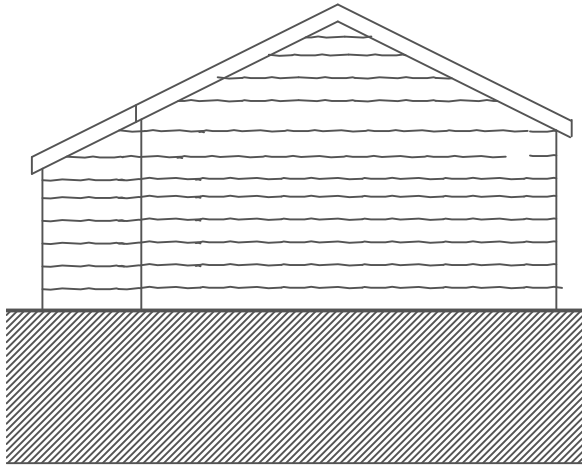

SOUTH WEST ELEVATION

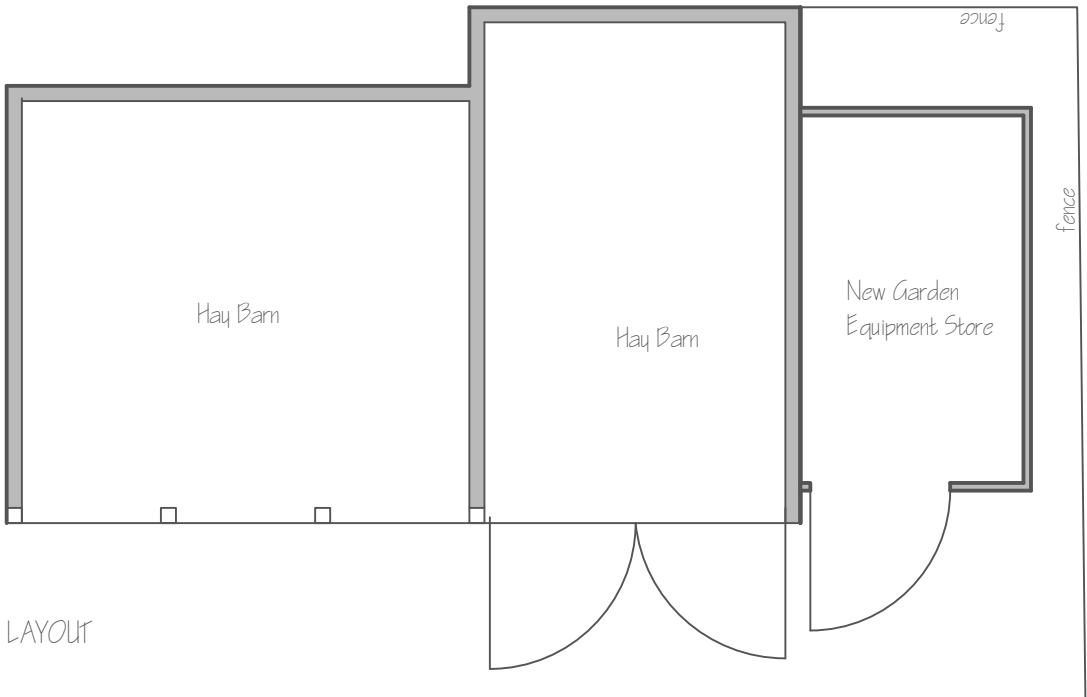

LAYOUT

Project Client Mrs J Harris Price	Project Title Change of Use , The Moorlands, Goldcliff, Newport	Drawing Title Rear Elevation as Existing of Storage 'Out Building' & Layout and Elevations as Existing of Hay barn and Equipment Storage Buildings	THIS DRAWING IS COVERED BY COPYRIGHT WHICH REMAINS WITH HOWARD HICKS DESIGN AND MUST NOT BE REPRODUCED IN ANY FORM WITHOUT THEIR EXPRESS PERMISSION.	Scale 1:100	Date	Drawing No. PLO2	Job No. 2194	Howard Hicks Design Architectural Designers, Technologists, Building Surveyors, Project Management 21 East Road, Oakfield, Torfaen, Cwmbran, Torfaen, Wales NP44 3DW Tel 01633 527159, Mob 07984 971763
				Drawn by HH	Checked	Status Planning	Rev.No.	