




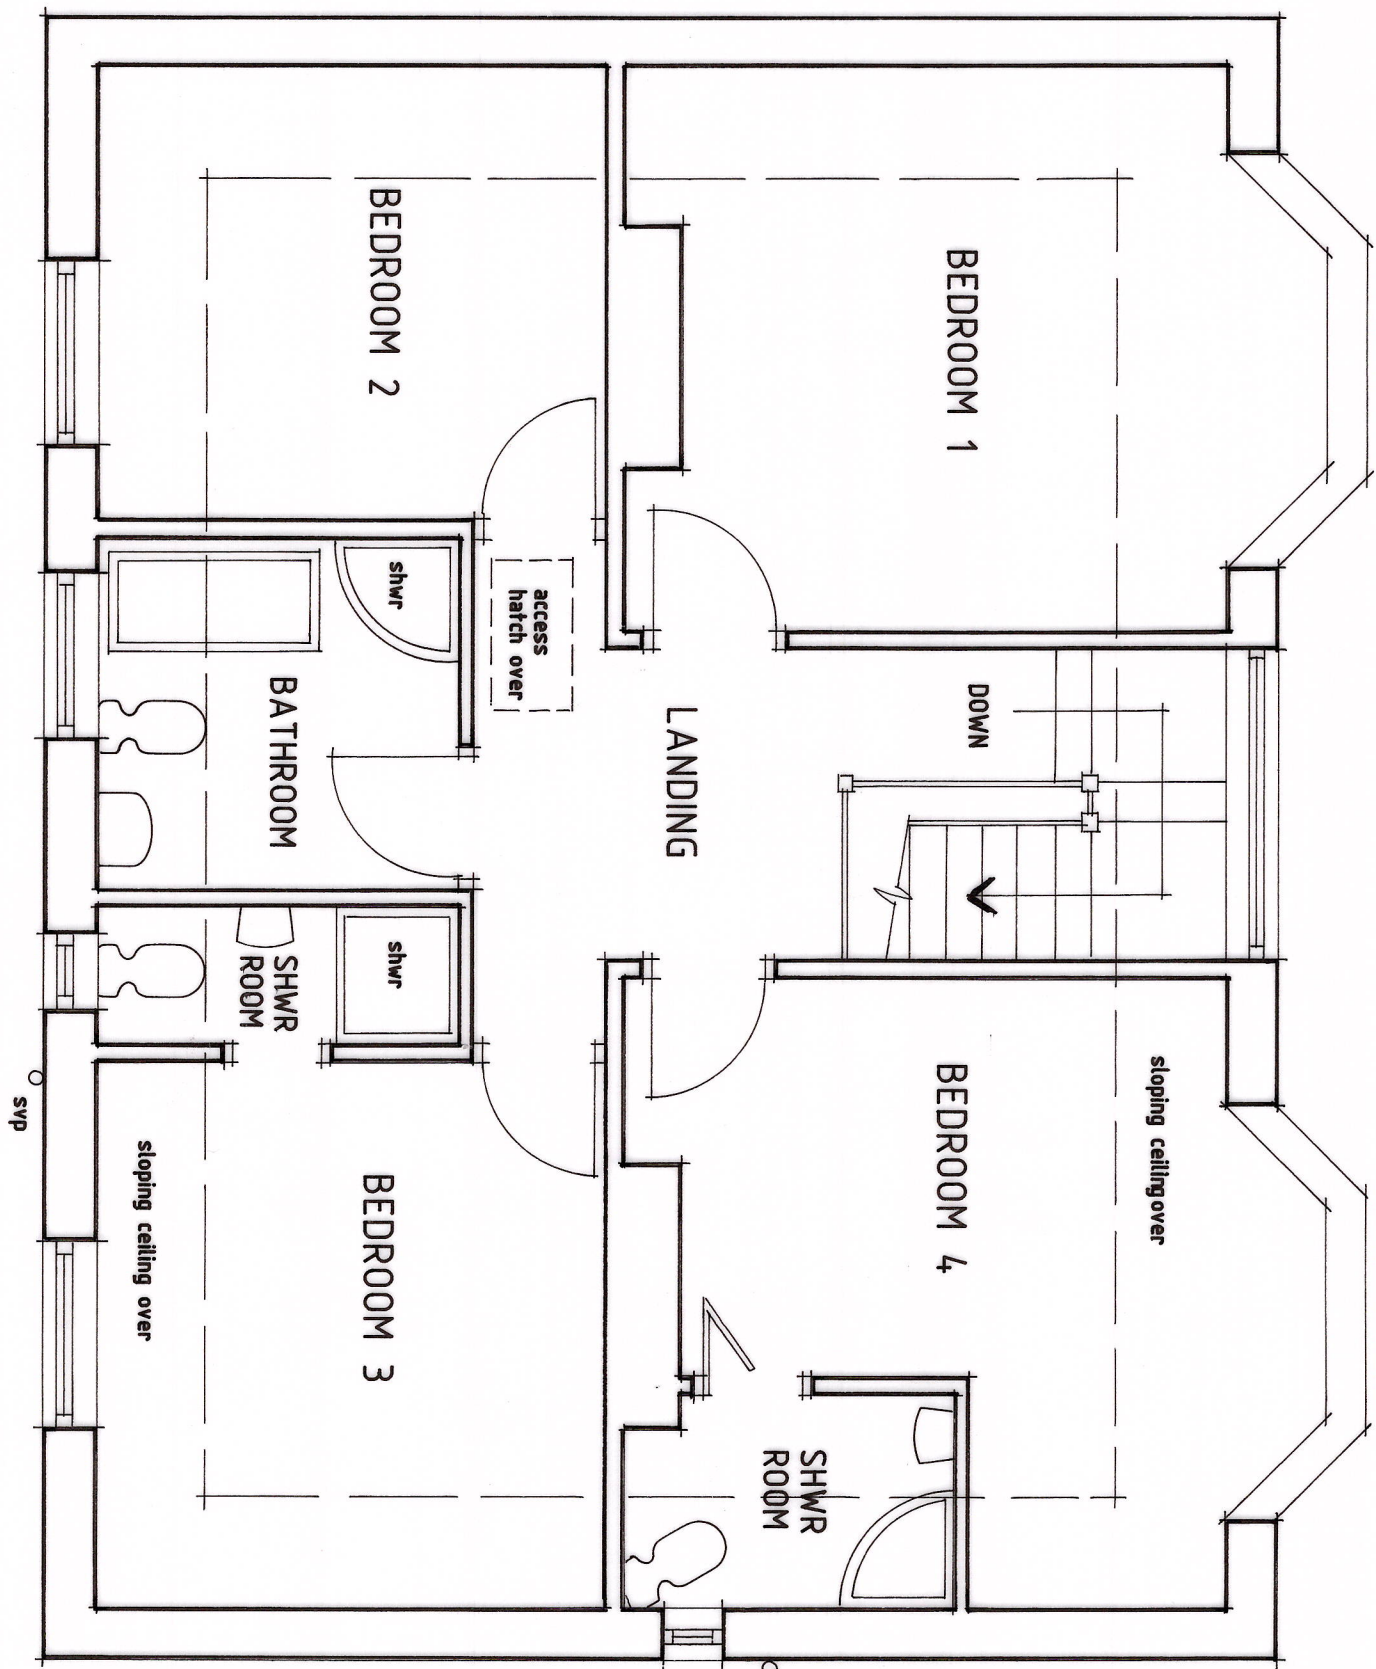


EXISTING FIRST FLOOR PLAN
SCALE-150

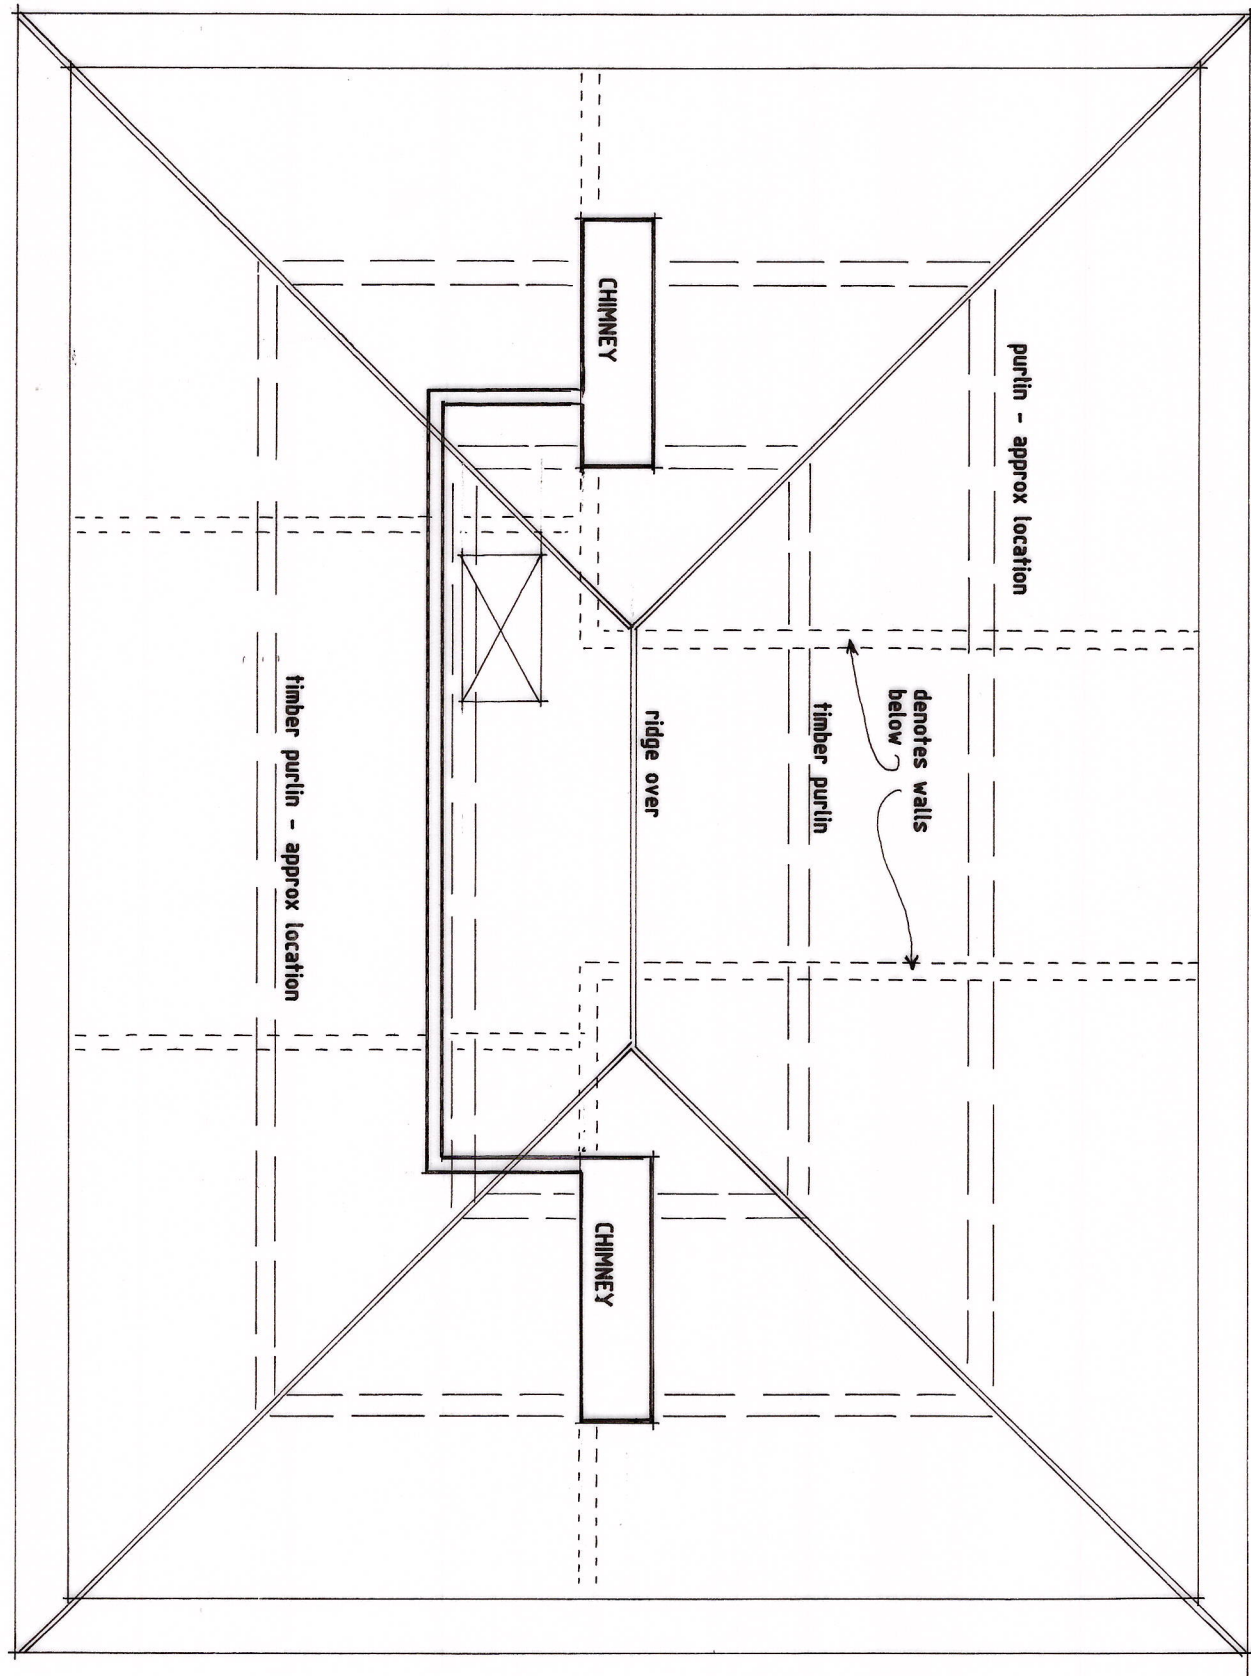


EXISTING ATTIC PLAN

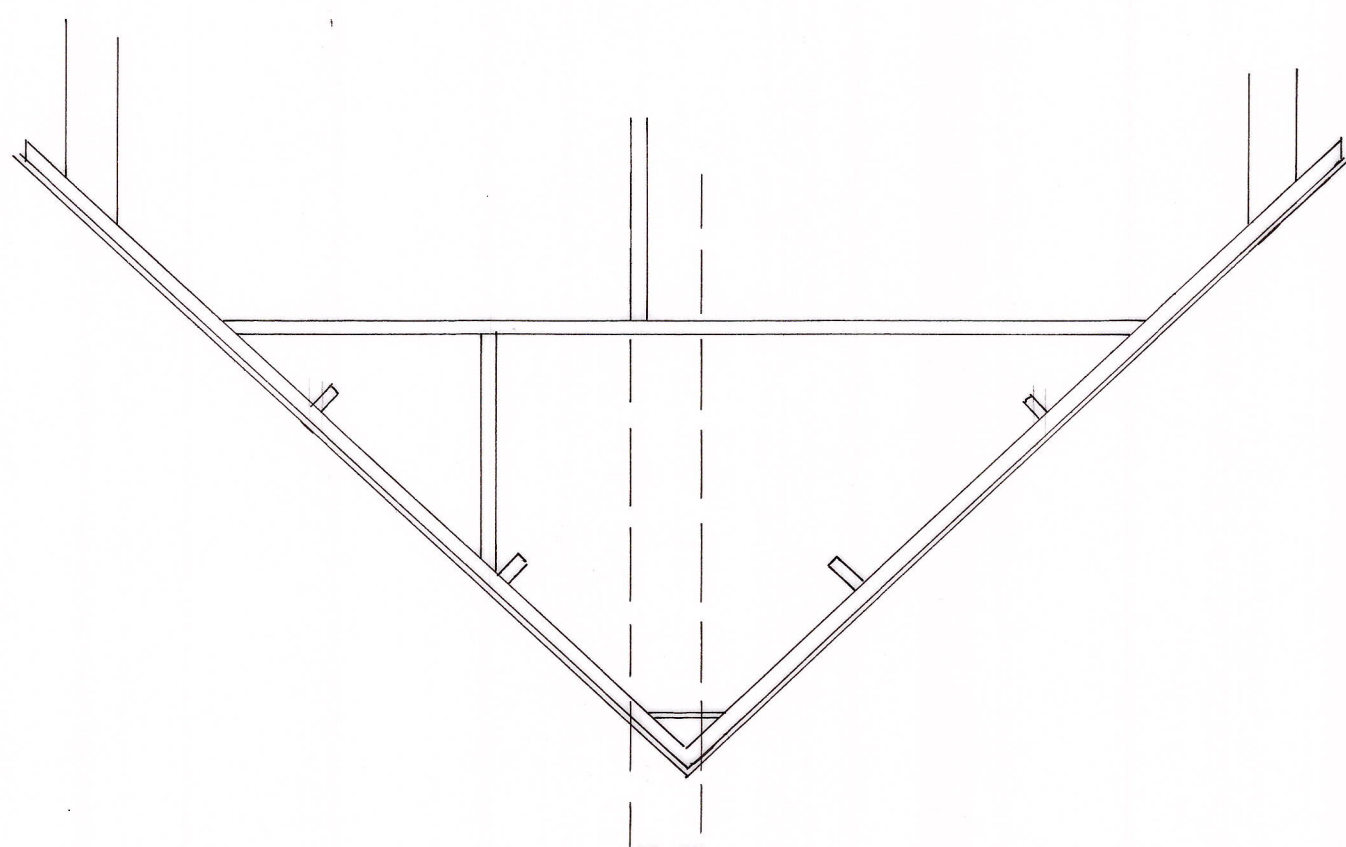


EXISTING SECTION

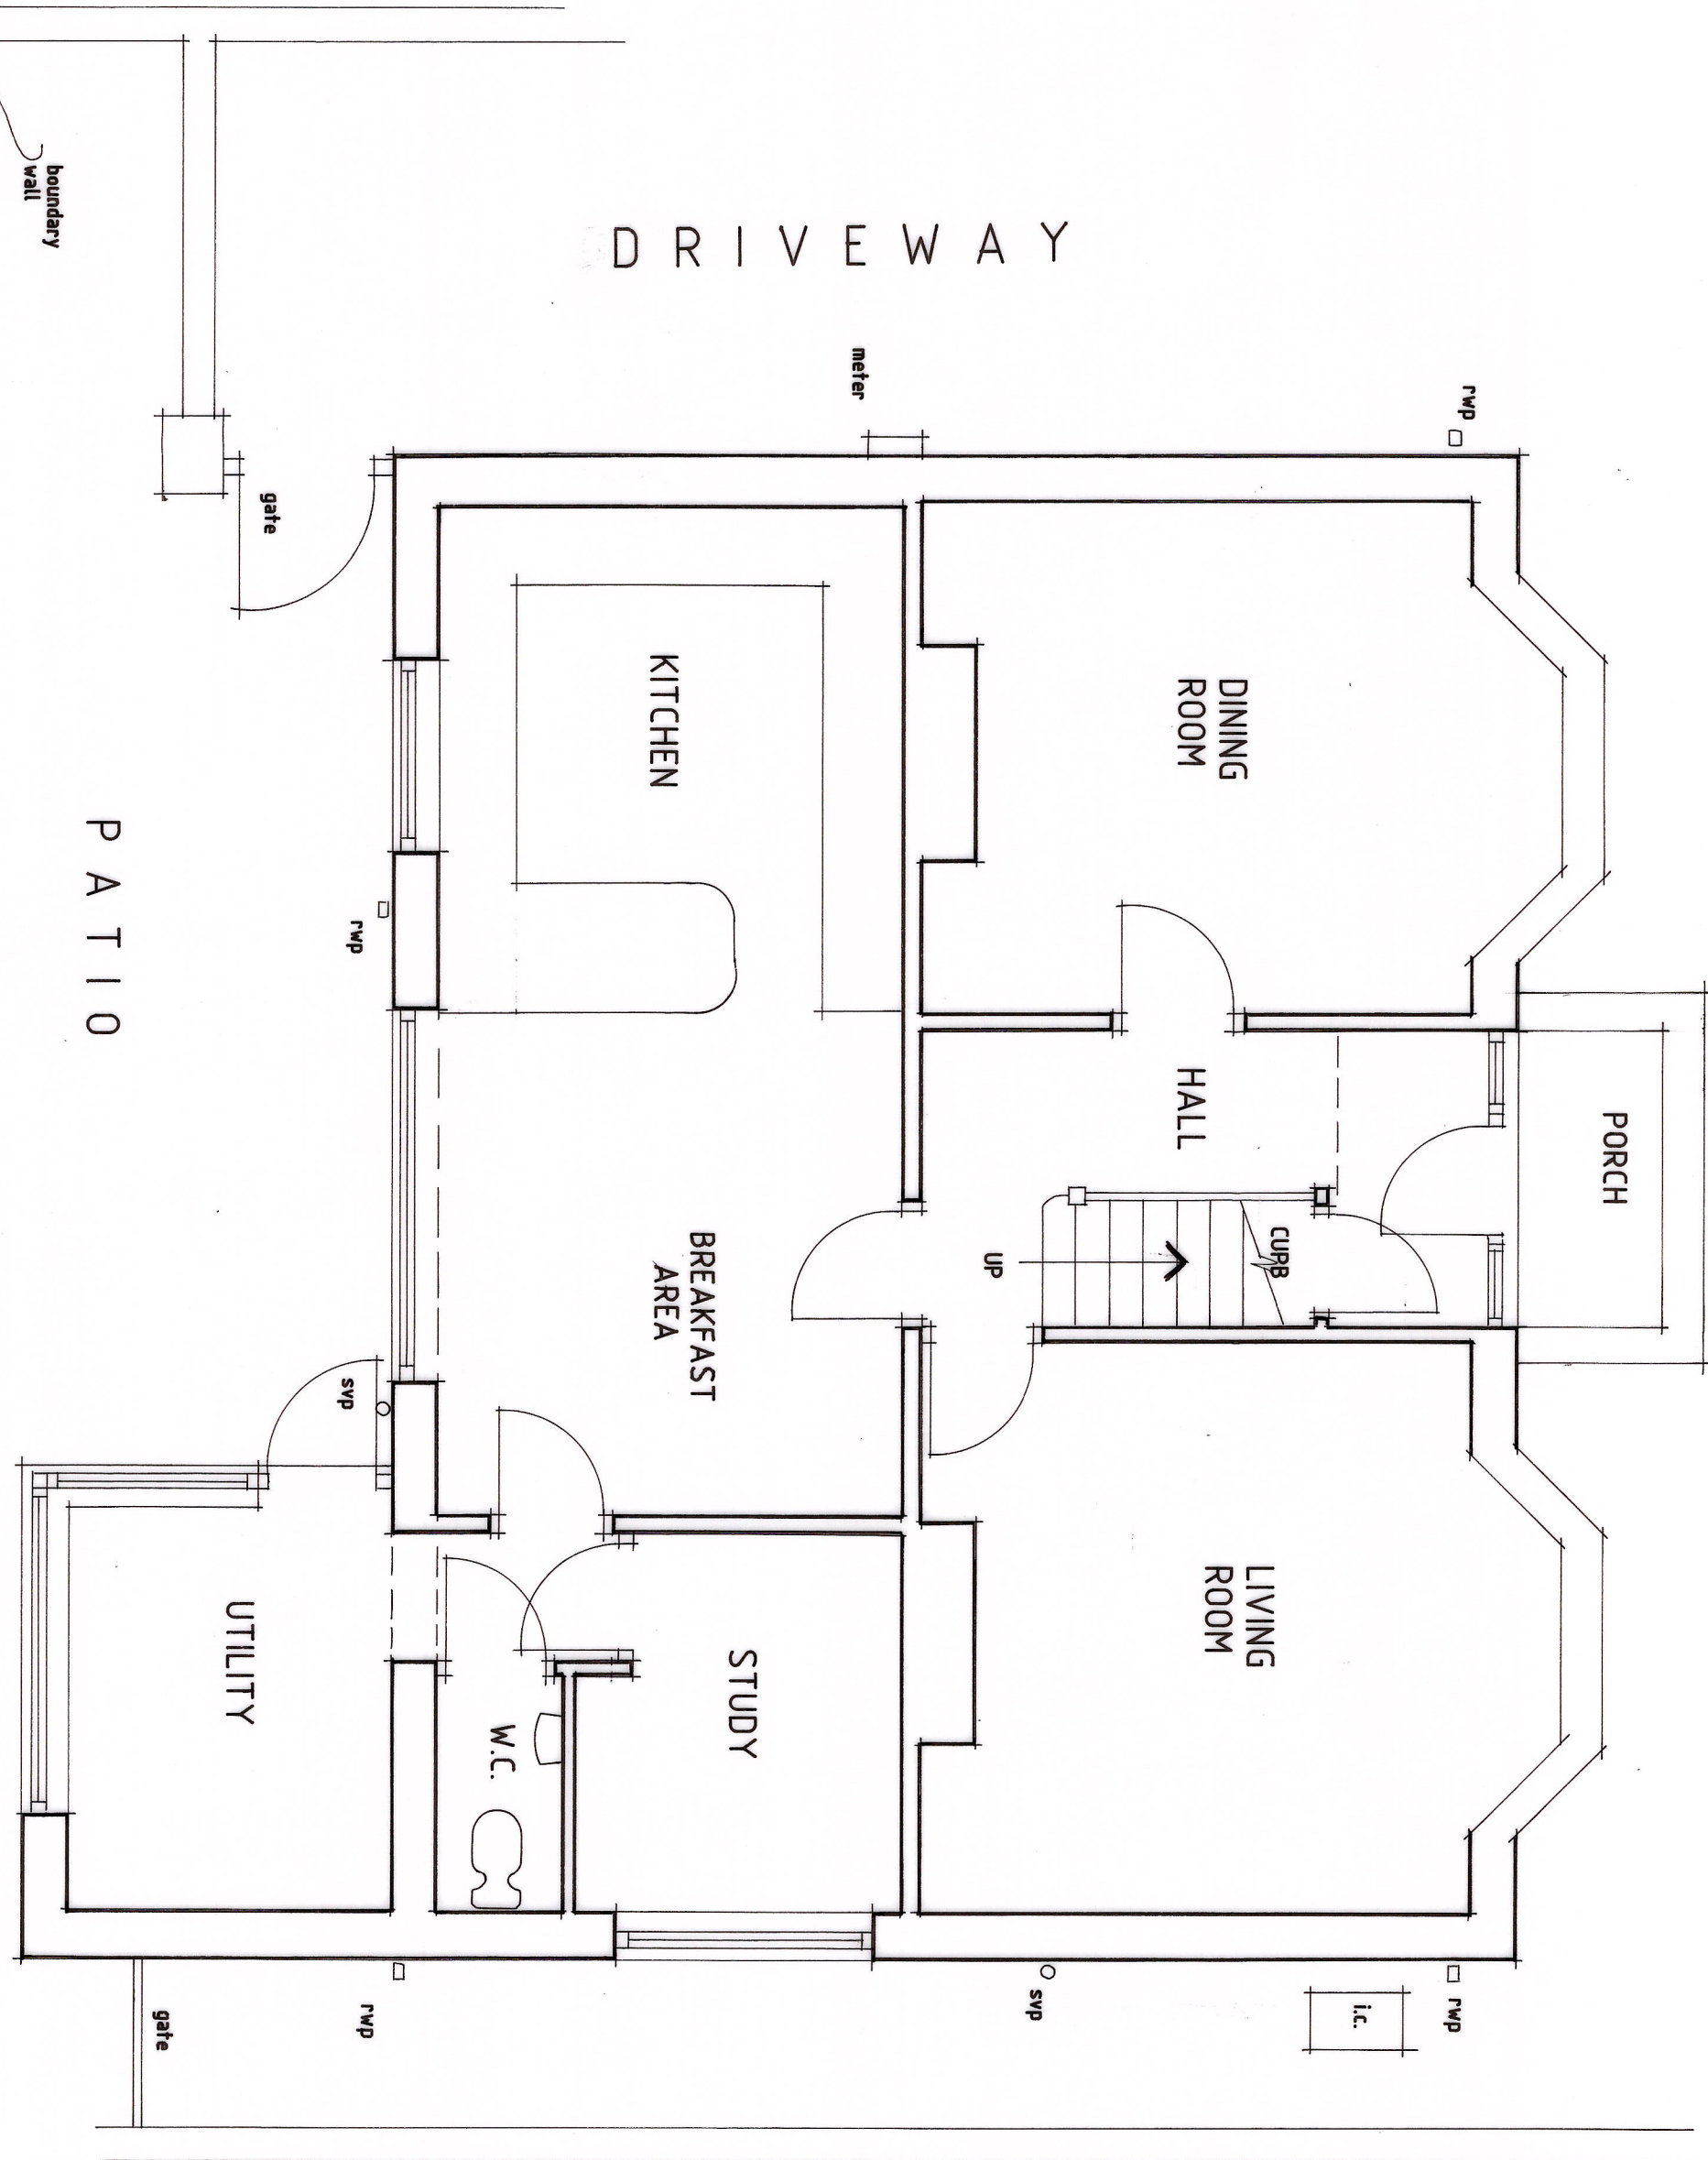


EXISTING GROUND FLOOR PLAN

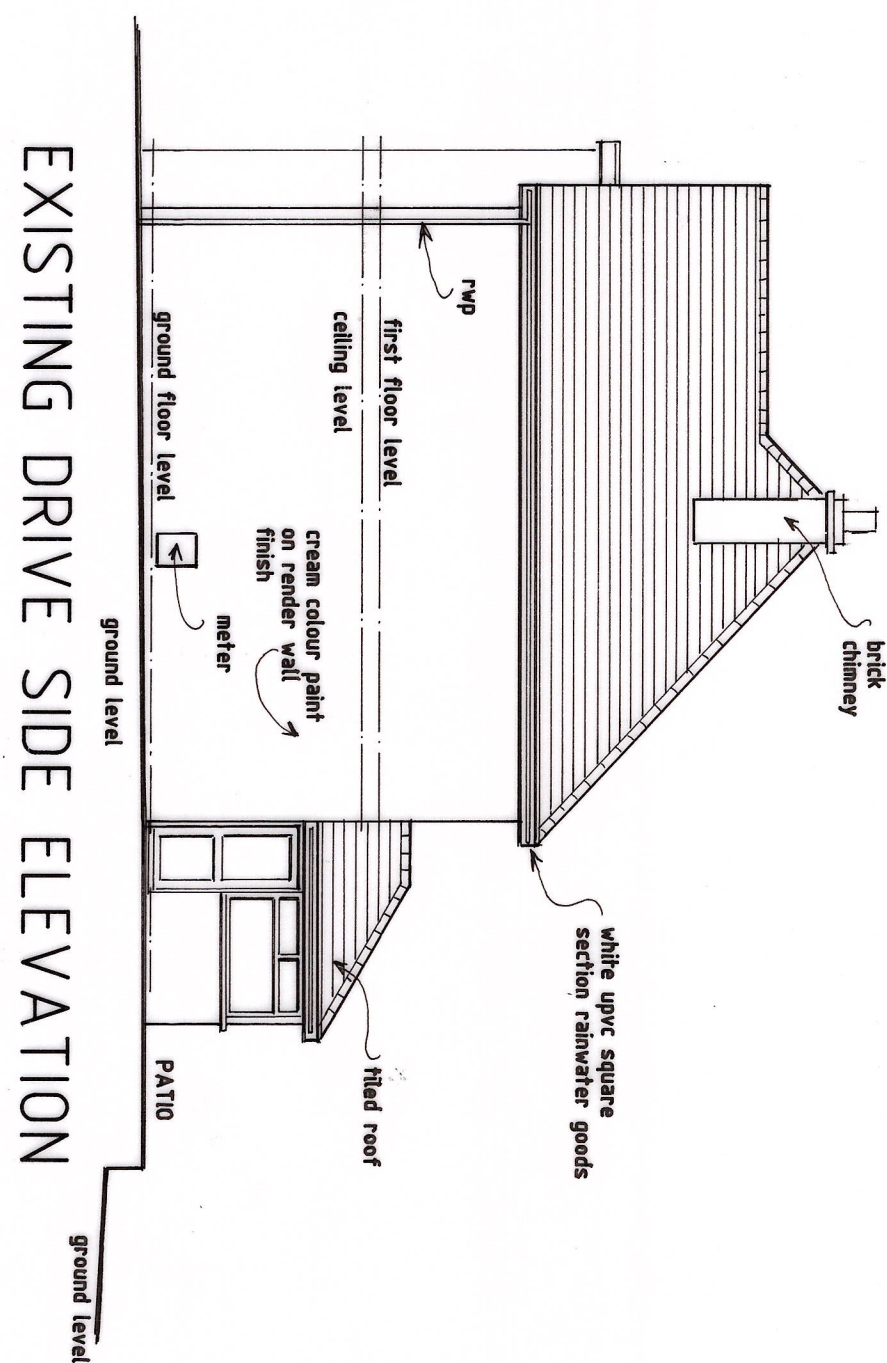


EXISTING DRIVE SIDE ELEVATION

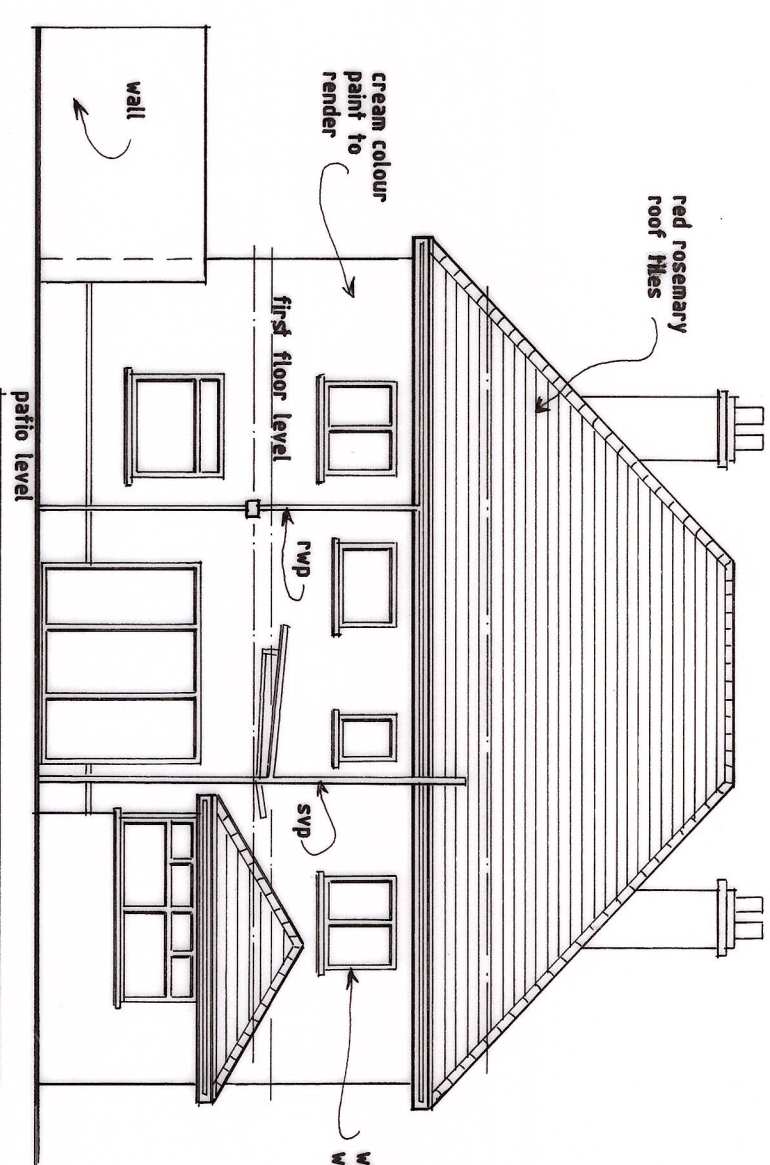

EXISTING REAR ELEVATION

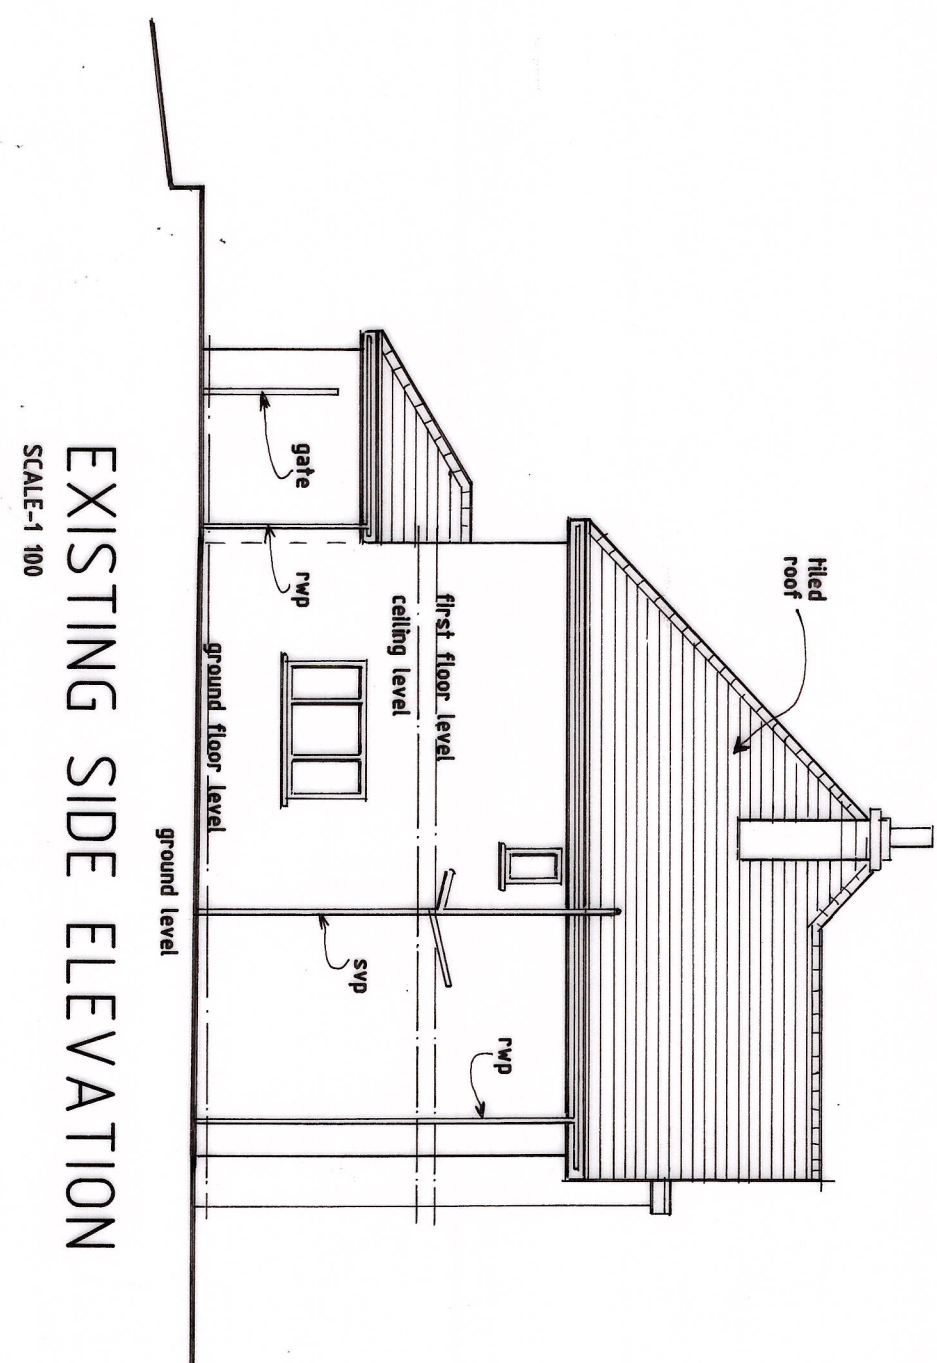


EXISTING SIDE ELEVATION
SCALE-100

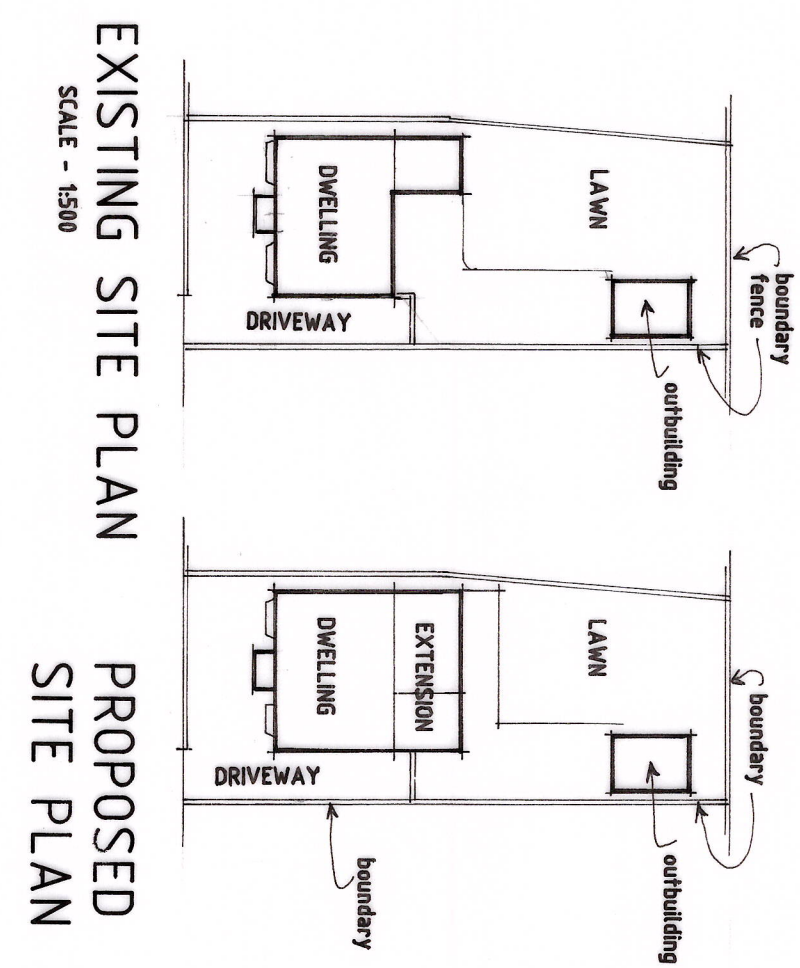

EXISTING SITE PLAN
SCALE - 1:500

PROPOSED SITE PLAN

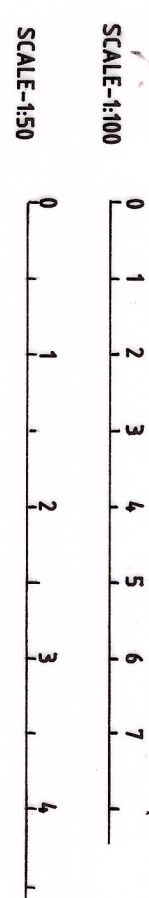

Revisions		
Ref	Date	Description
A	11/25	SITE PLANS ADDED.

K.W. DORRINGTON M&AT MCABE
ARCHITECTURAL ASSOCIATES
Tel:(01633) 857566

PROPOSED EXTENSIONS & ALTERATIONS
TO REAR OF -
241, CHRISTCHURCH ROAD, NEWPORT,
SOUTH WALES. NP19 8BE.

EXISTING

date: AUGUST 2025

scale: PLANS-1:50 & ELEVATIONS-1:100 AT A1

drawing number:
KD2029/1a