



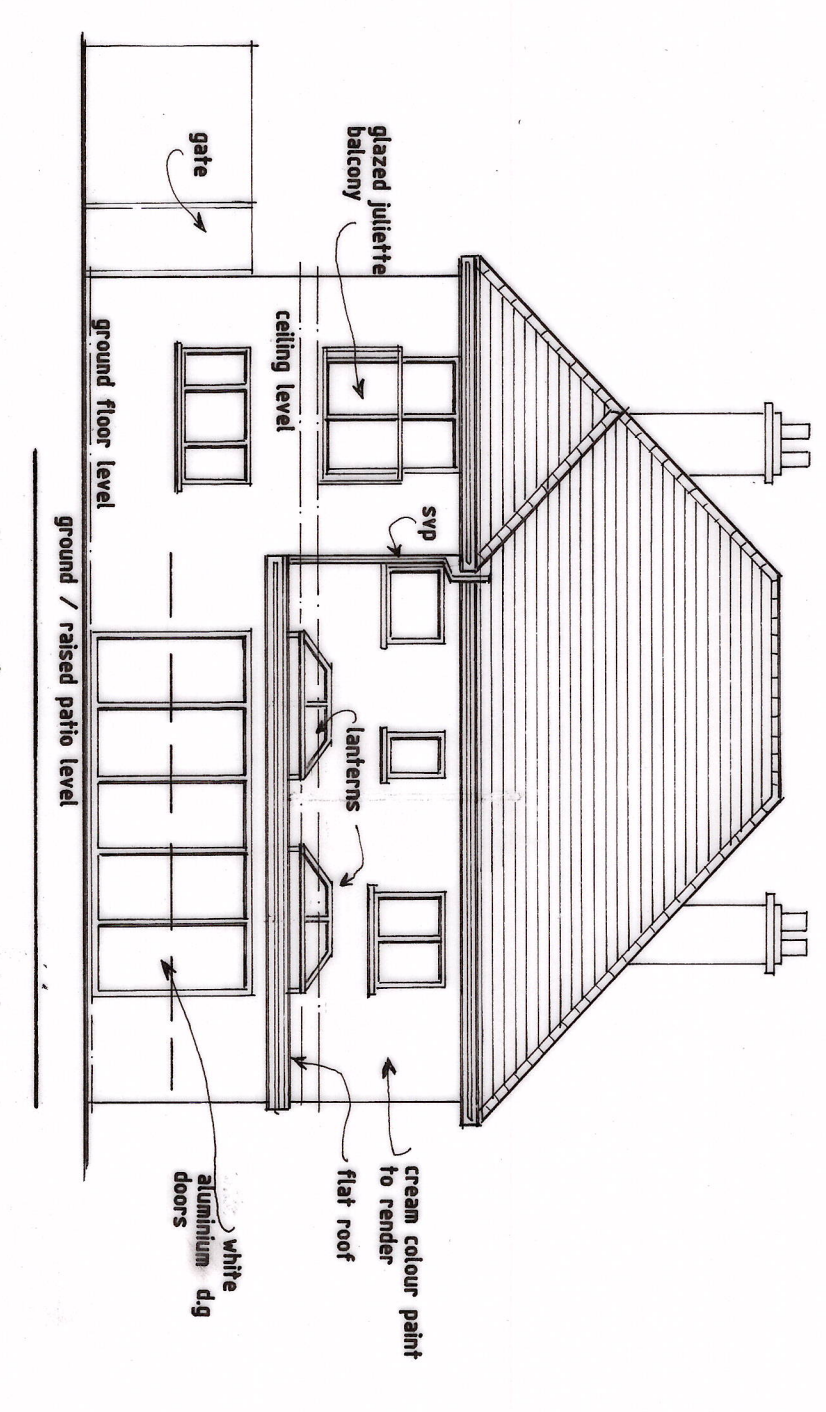

PROPOSED REAR ELEVATION
SCALE - 1:100



PROPOSED SIDE ELEVATION

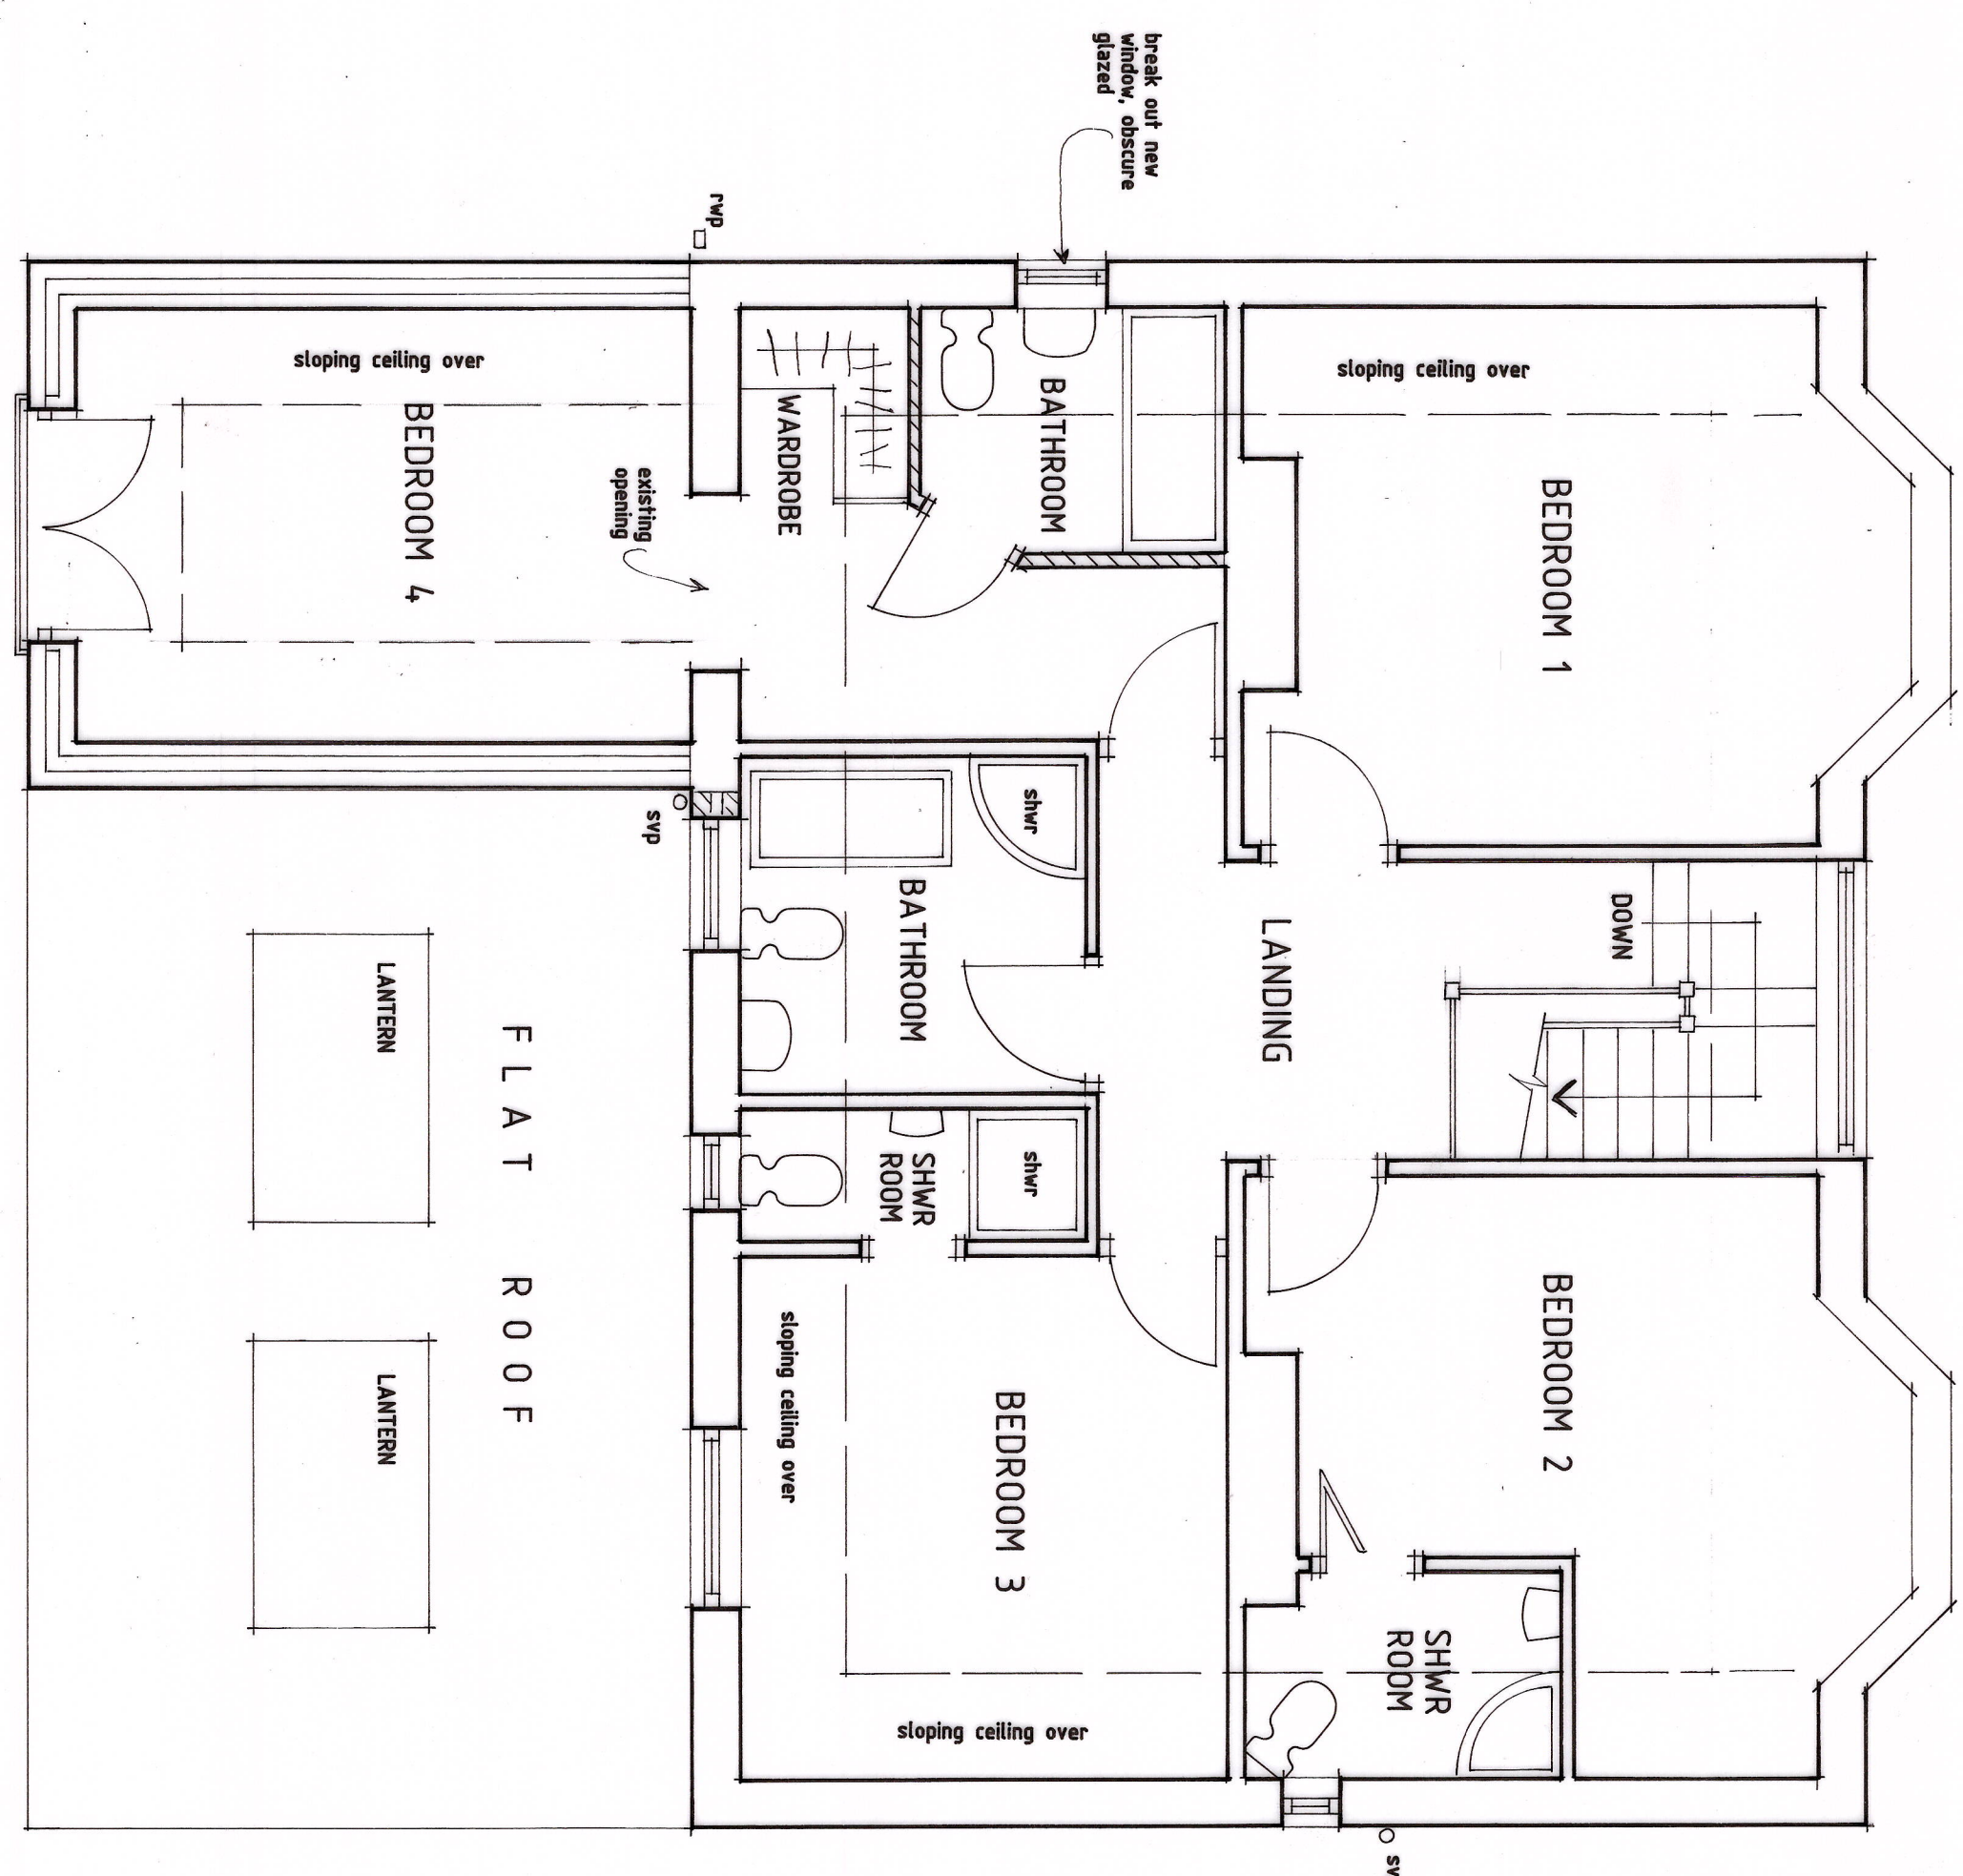

PROPOSED FIRST FLOOR PLAN

Revisions		
Ref	Date	Description

PROPOSED TWO/SINGLE STOREY
EXTENSION TO REAR OF -
241, CHRISTCHURCH ROAD, NEWPORT,
SOUTH WALES. NP19 8BE.

Scale: 1:50-PLANS & 1:100-ELEVATIONS AT A1

KD2046/1