



South West elevation as proposed
1:100 scale




North West elevation as proposed
1:100 scale





North East elevation as proposed
1:100 scale




South East elevation as proposed
1:100 scale

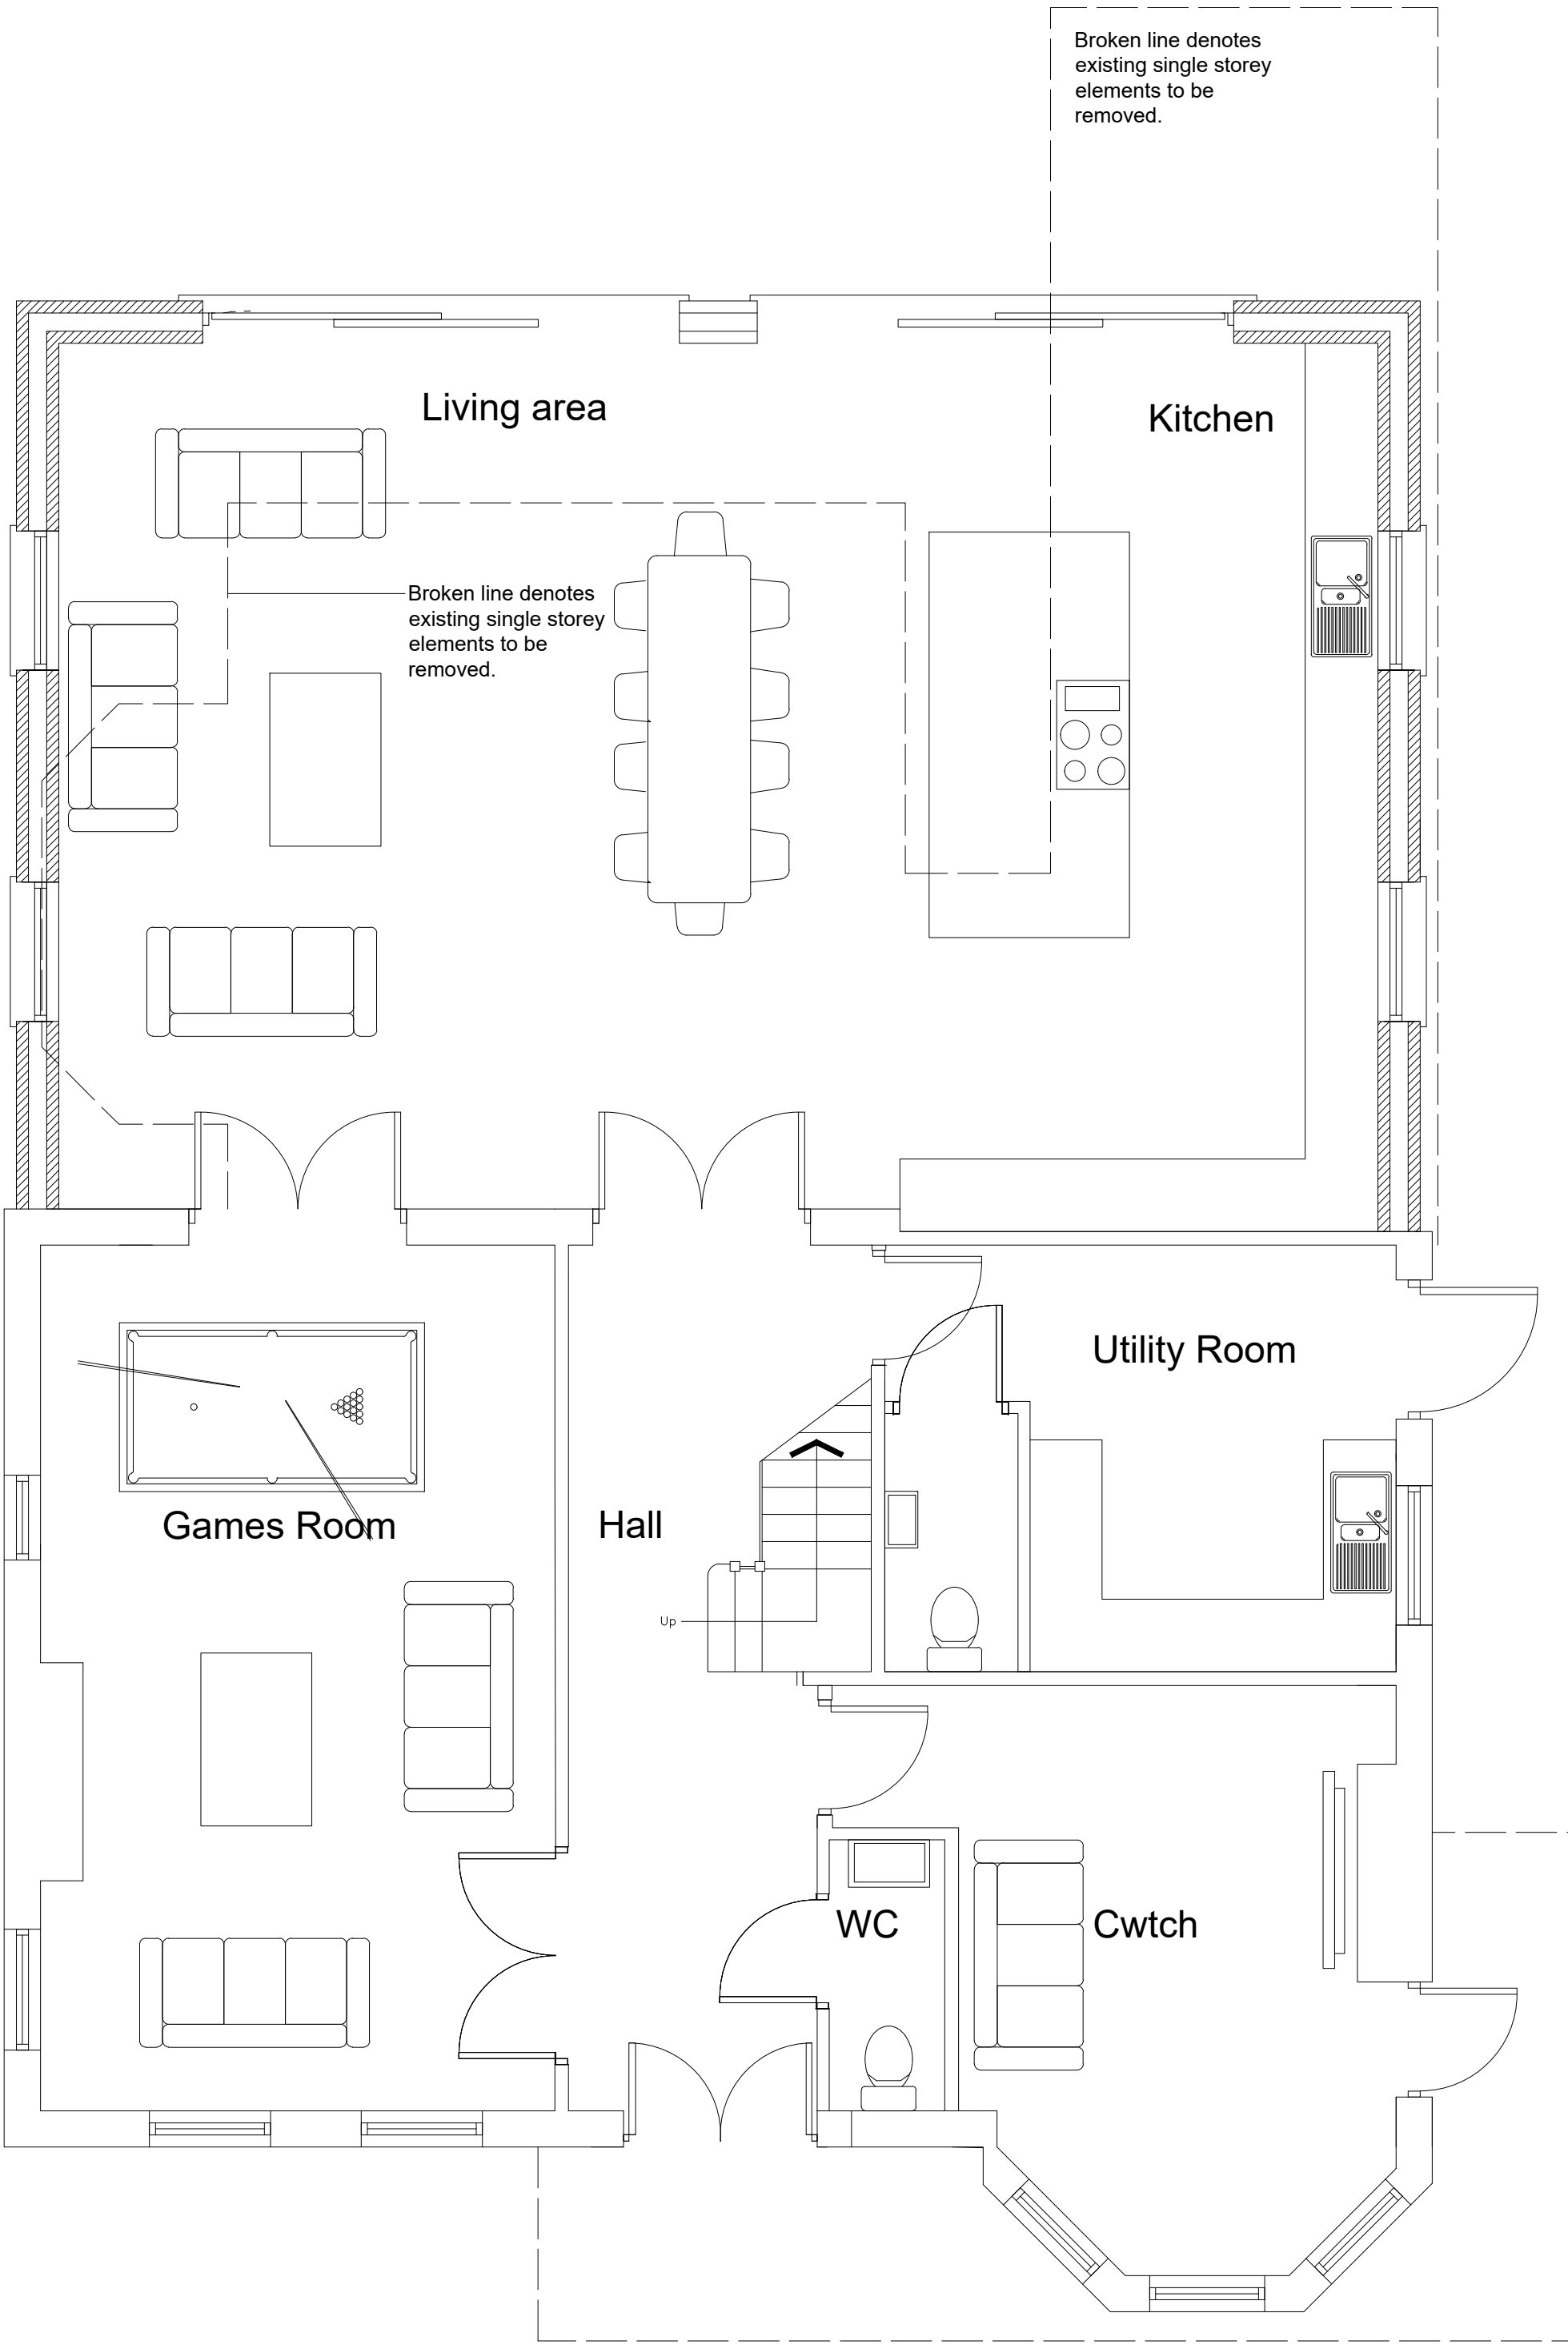

Ground floor plan as proposed
1:50 scale

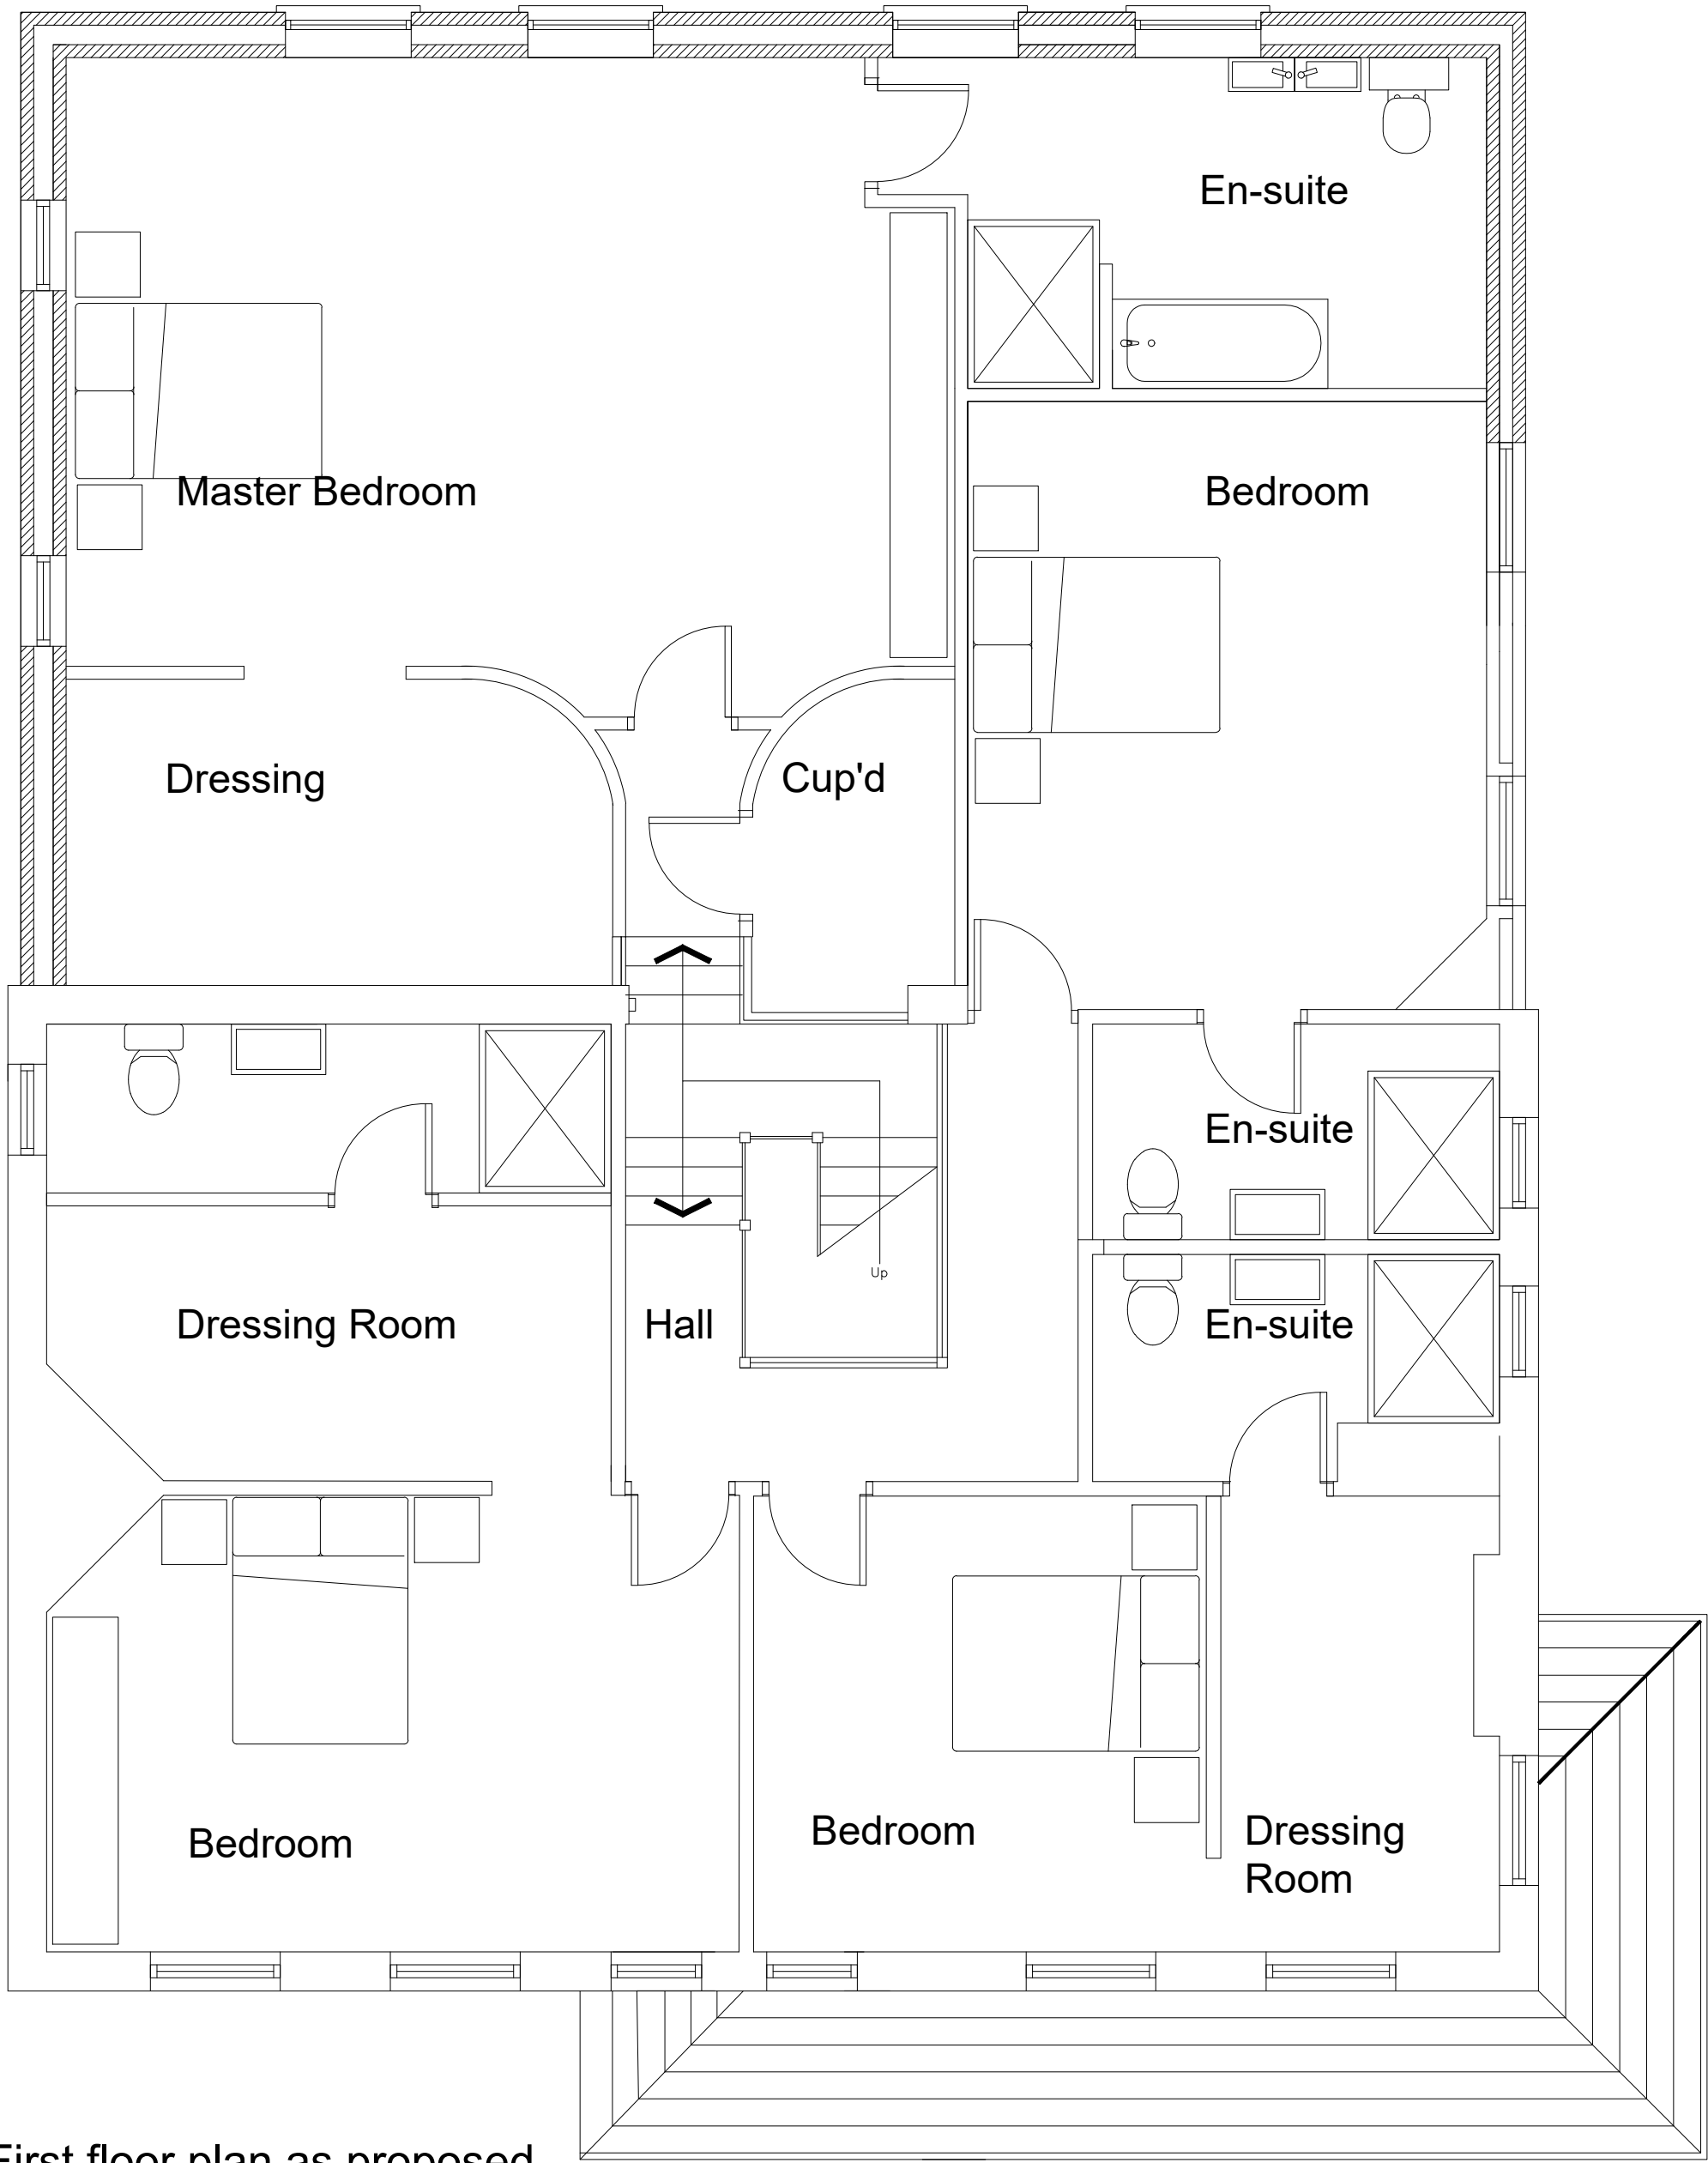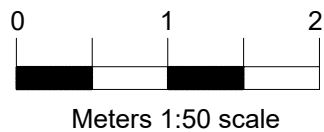

First floor plan as proposed
1:50 scale

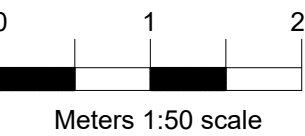

GriffithsDesign Architectural Technologists. Tel: 07969446621 Email: griffithsdesign@outlook.com			
Client	Mr & Mrs Smith		
Project	Proposed extension & Alterations; Felthrope, Collage Rd, Caerleon		
Drawing	Proposed floor plans and elevations		
Date	June 2025	Scale	1:50 @ A1
Drawn by	JG	Drawing No	[PP] 02A
Checked by	***	Revision	
Revision			