




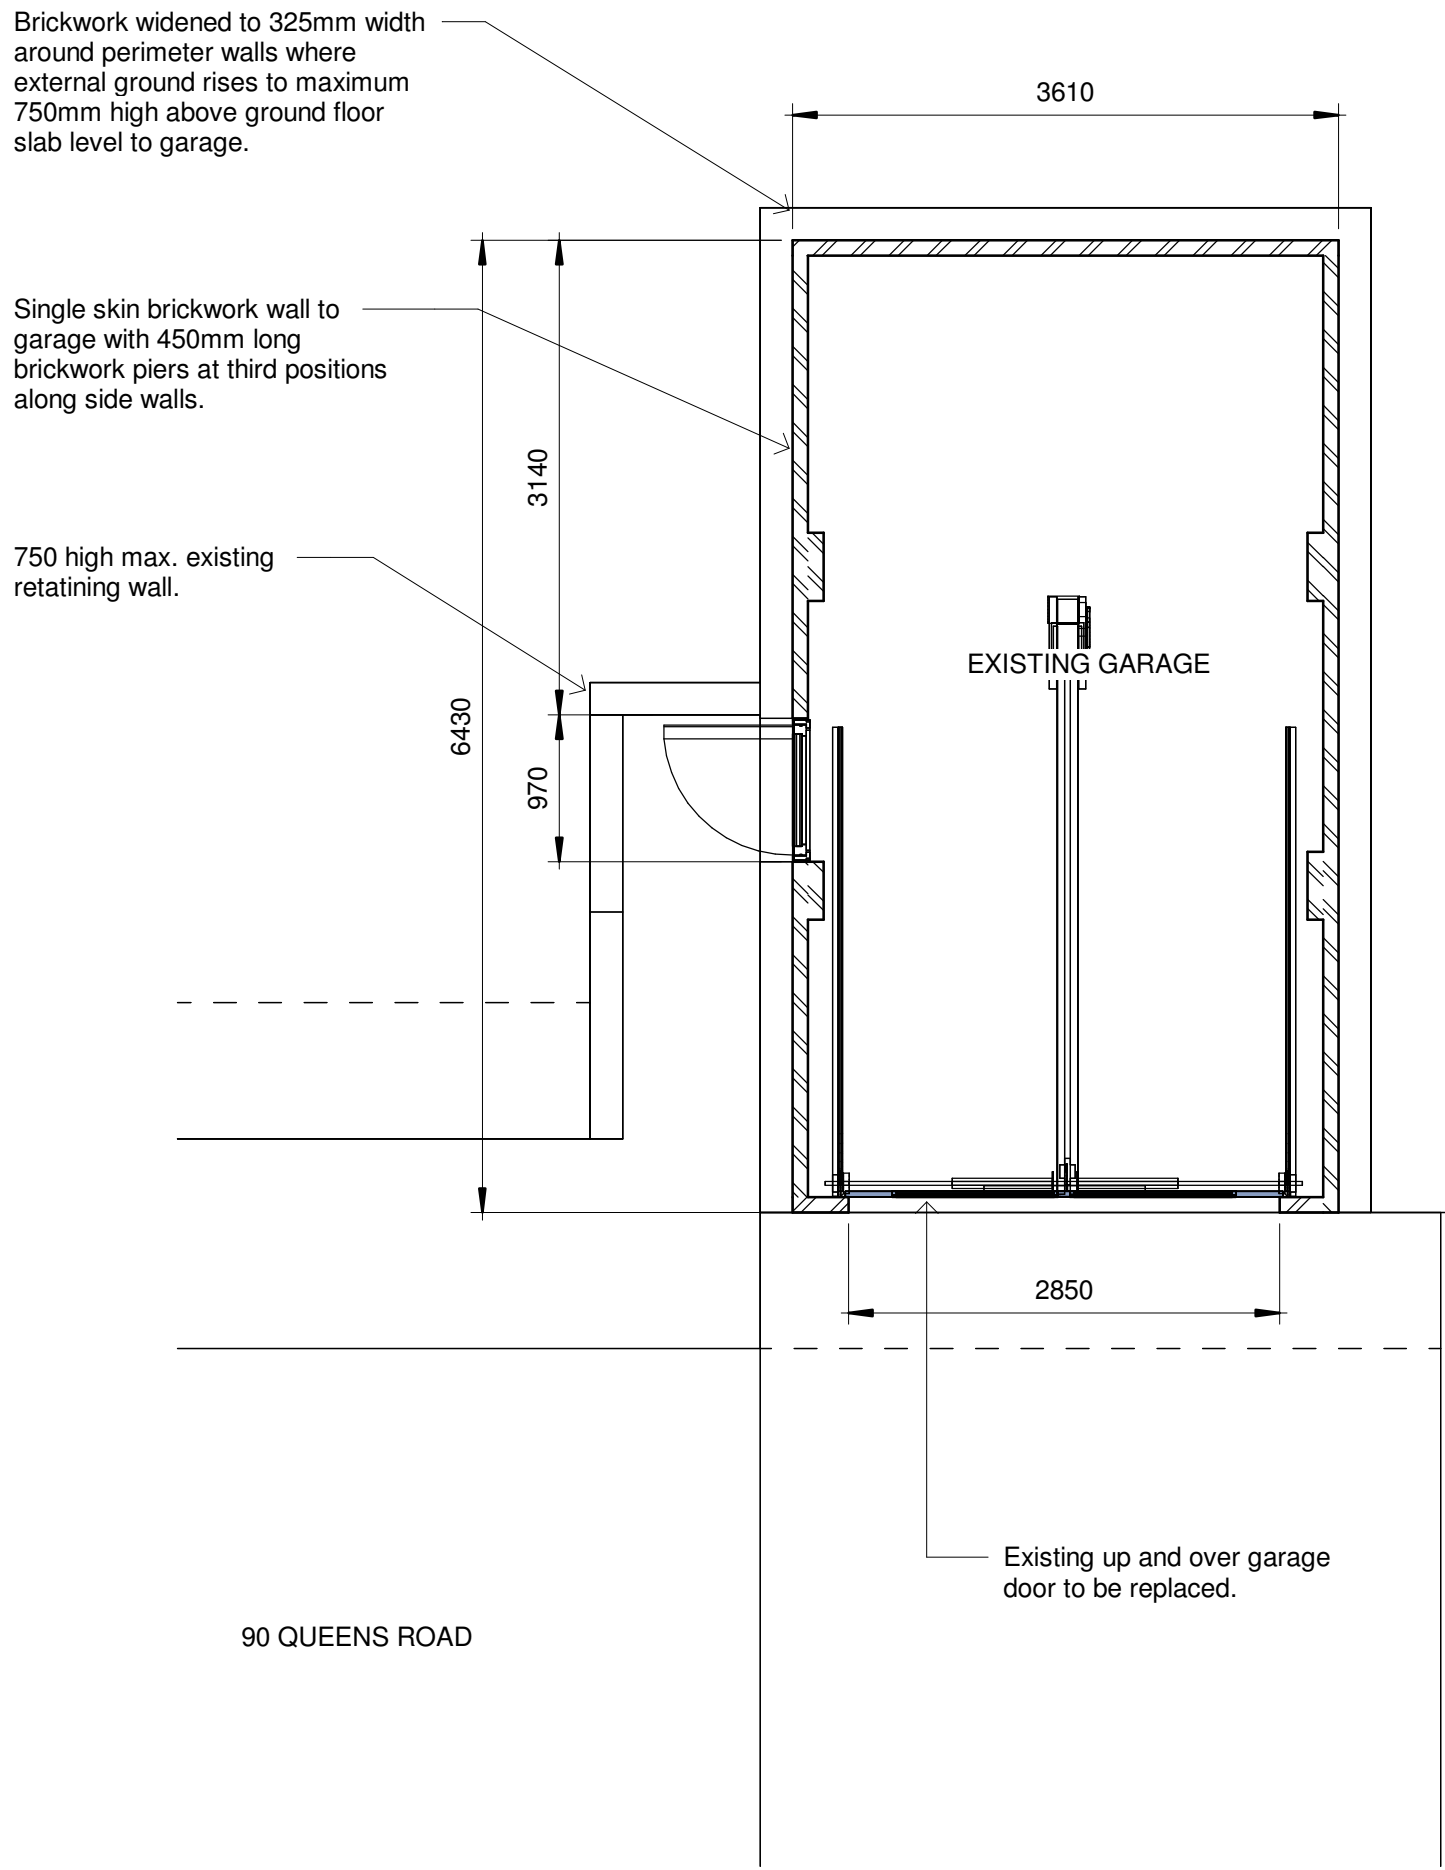

Existing Ground Floor Plan.
1 : 50

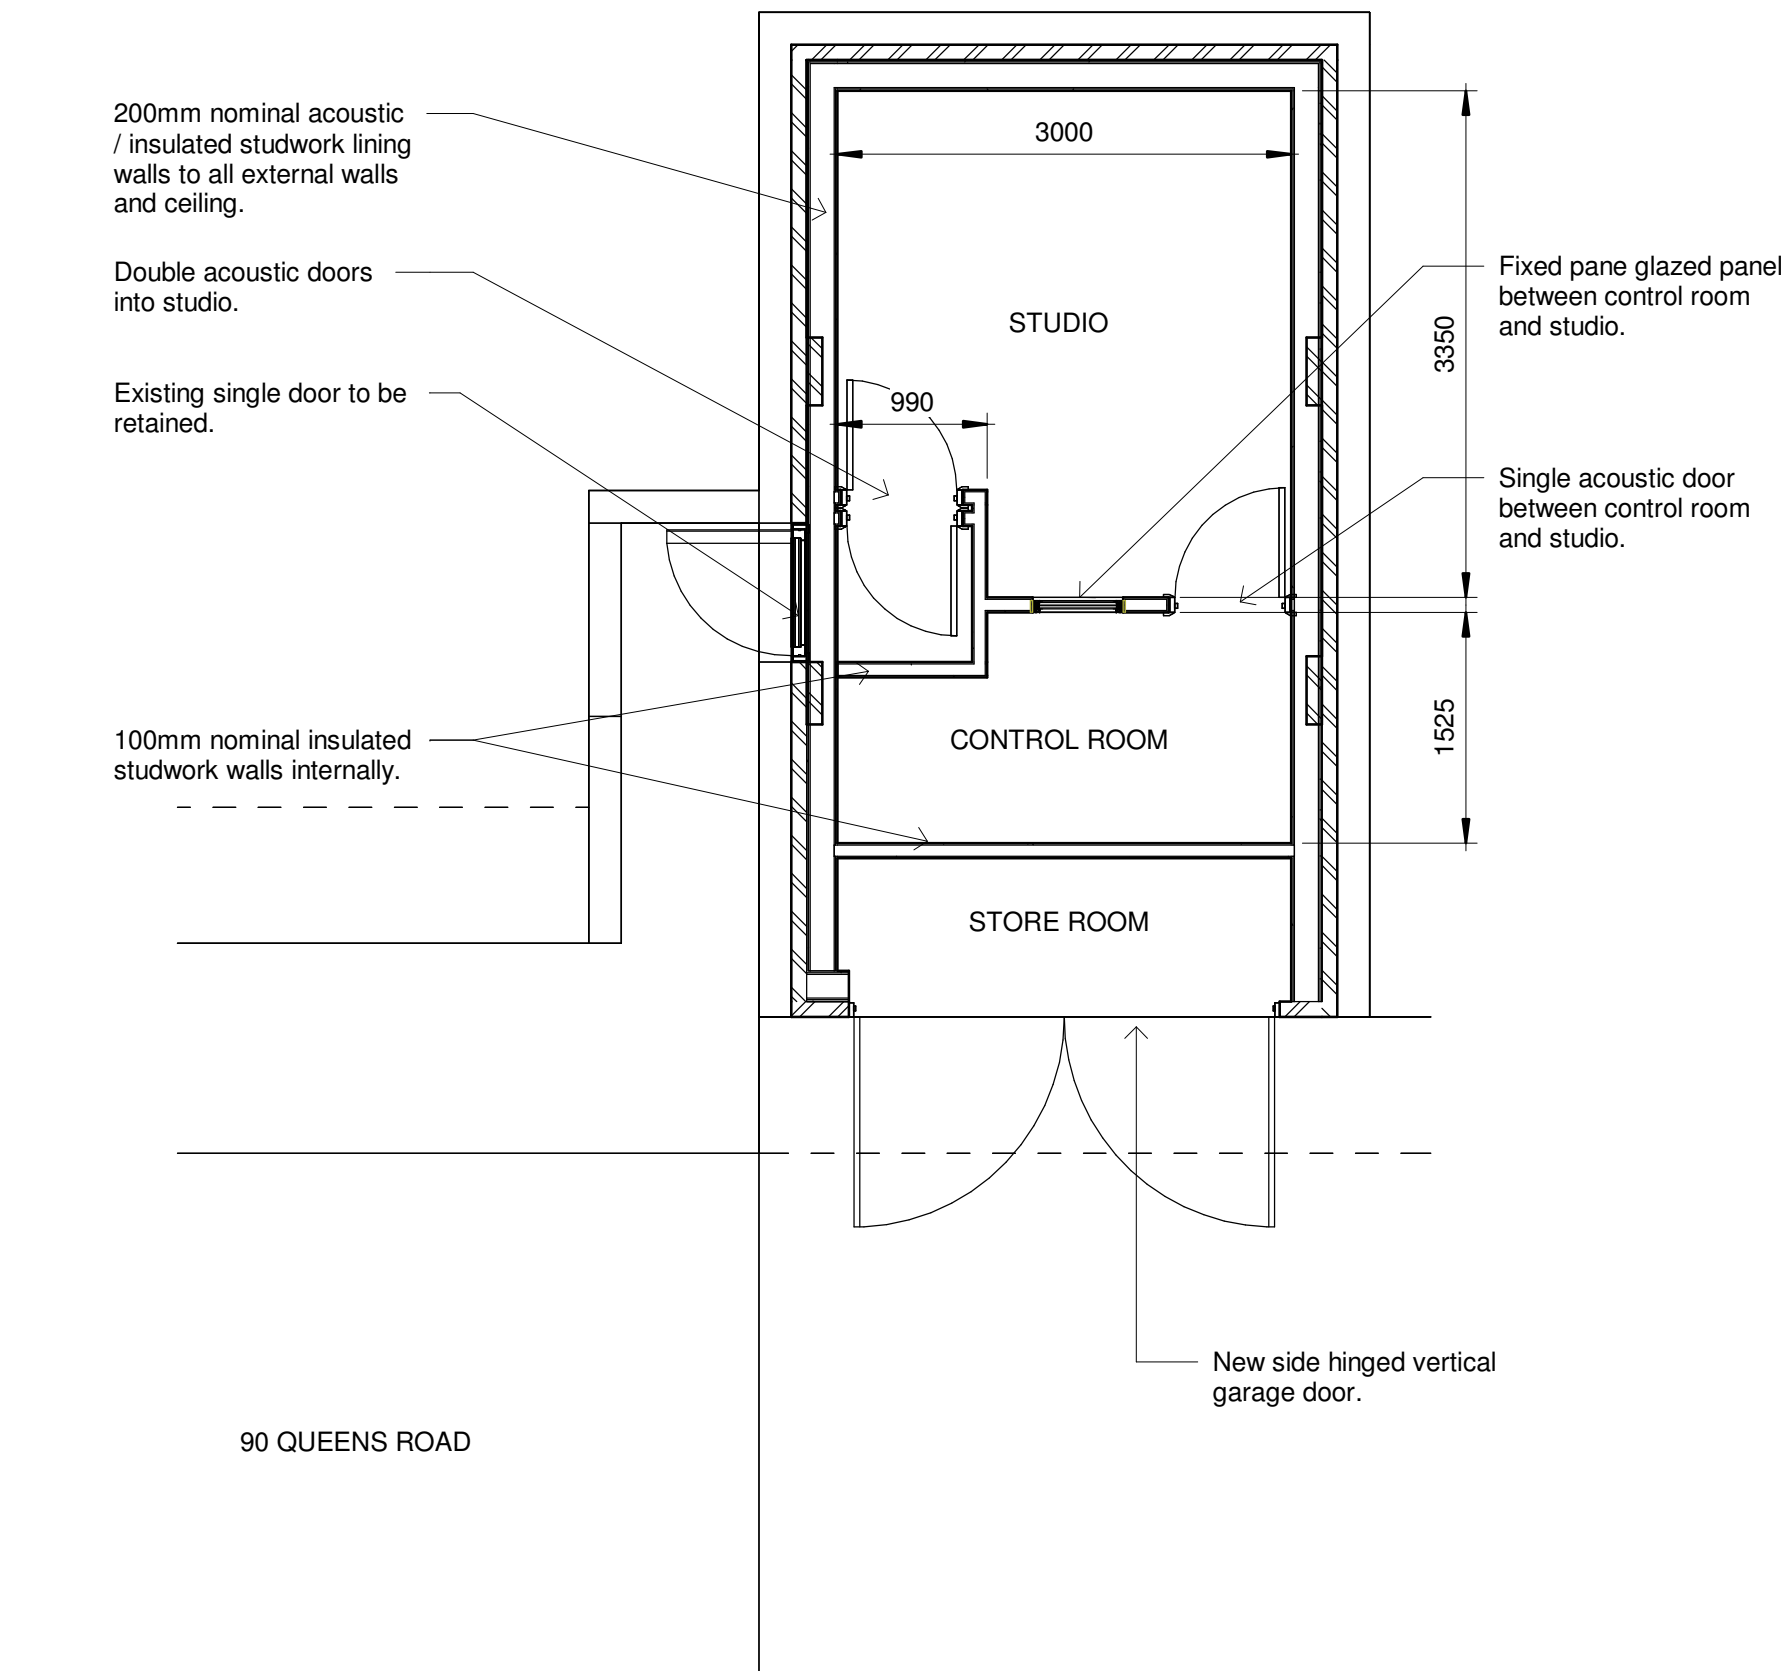


Proposed Ground Floor Plan.
1 : 50

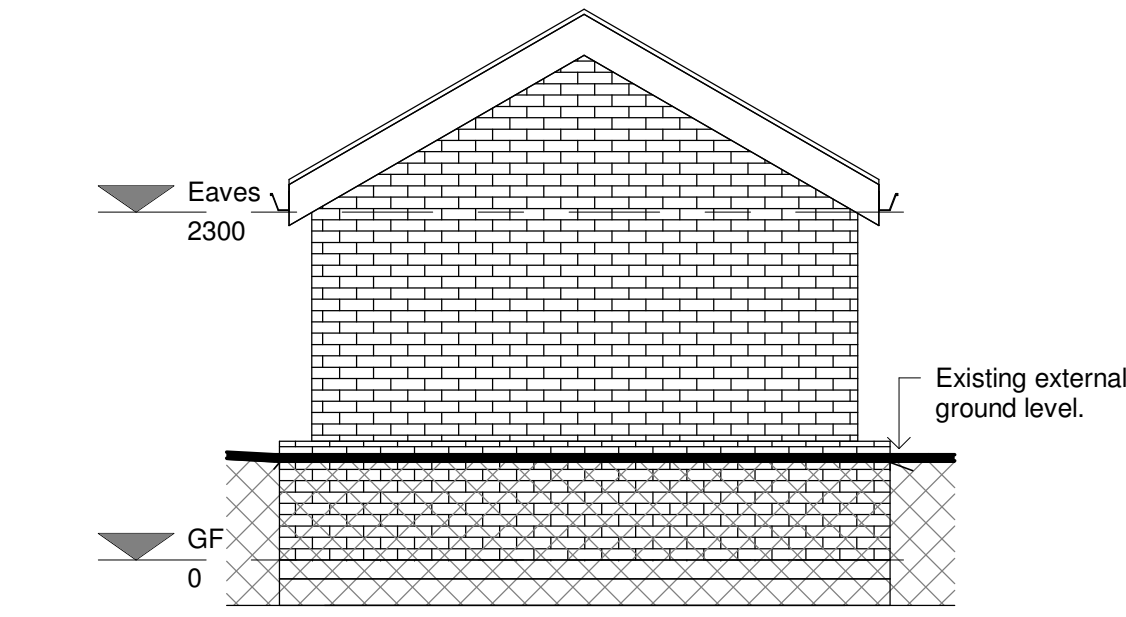


North Elevation - Existing \ Proposed
1 : 50




South Elevation - Existing
1 : 50

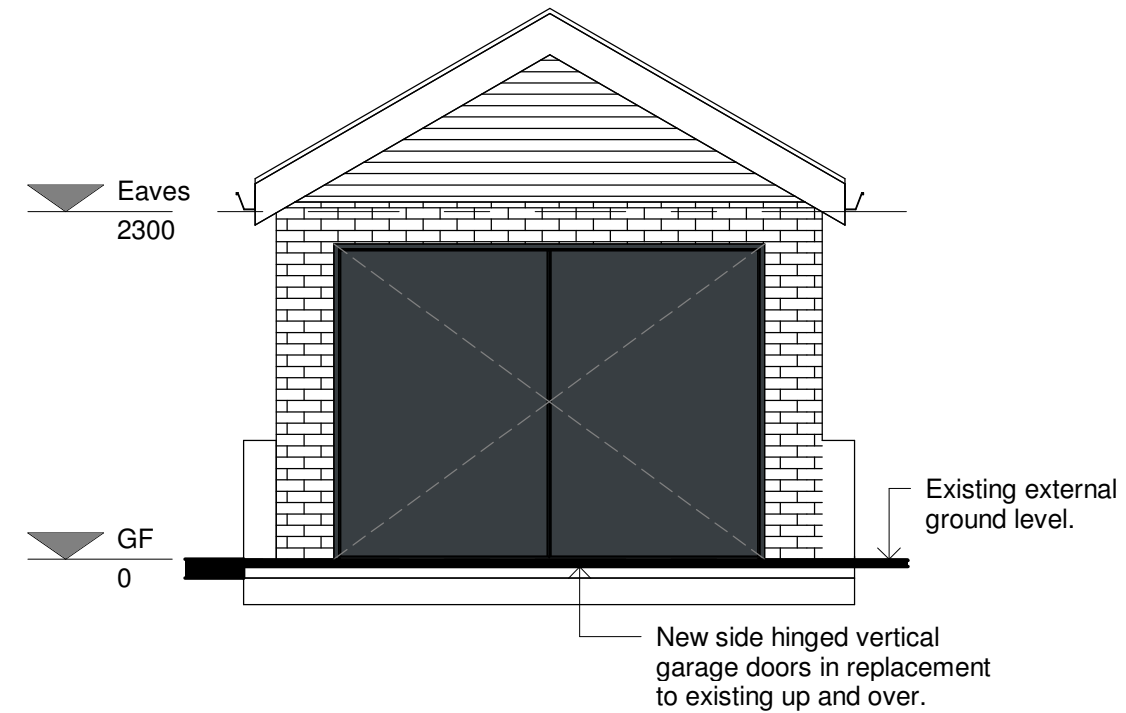


South Elevation - Proposed
1 : 50

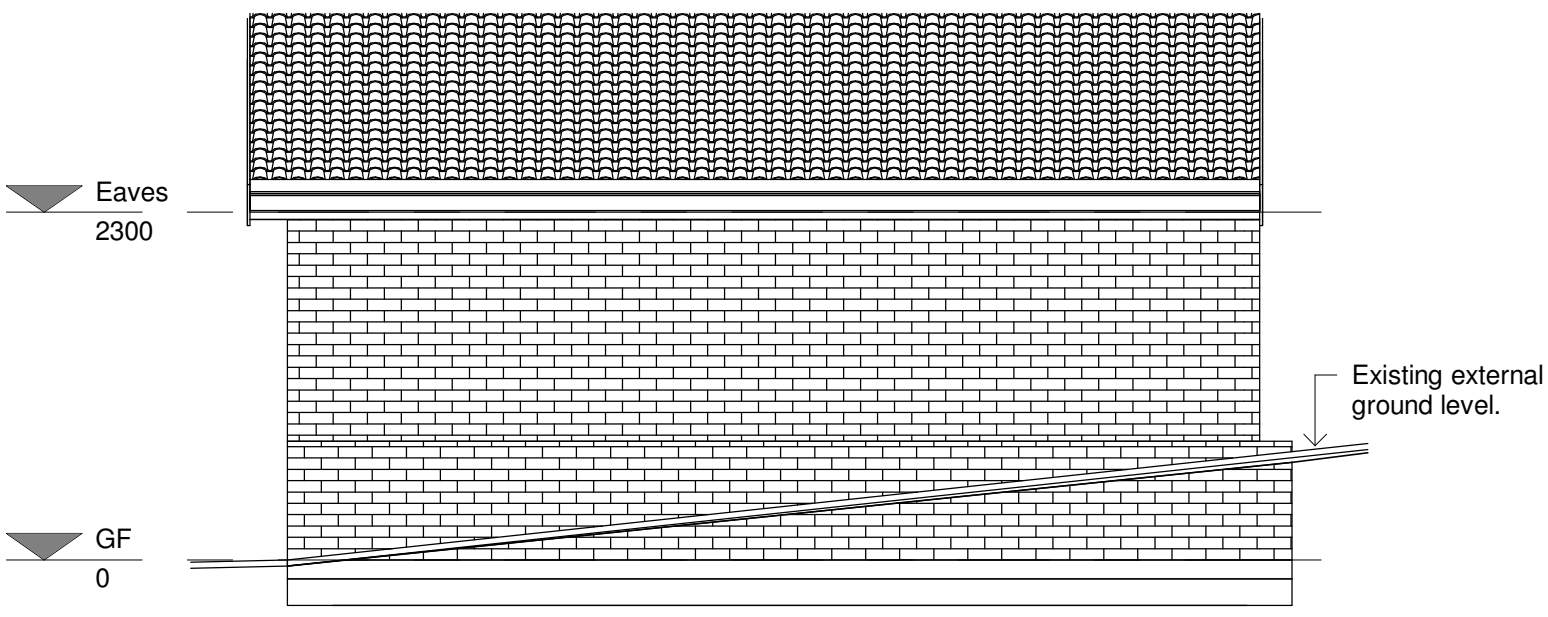

East Elevation - Existing \ Proposed
1 : 50

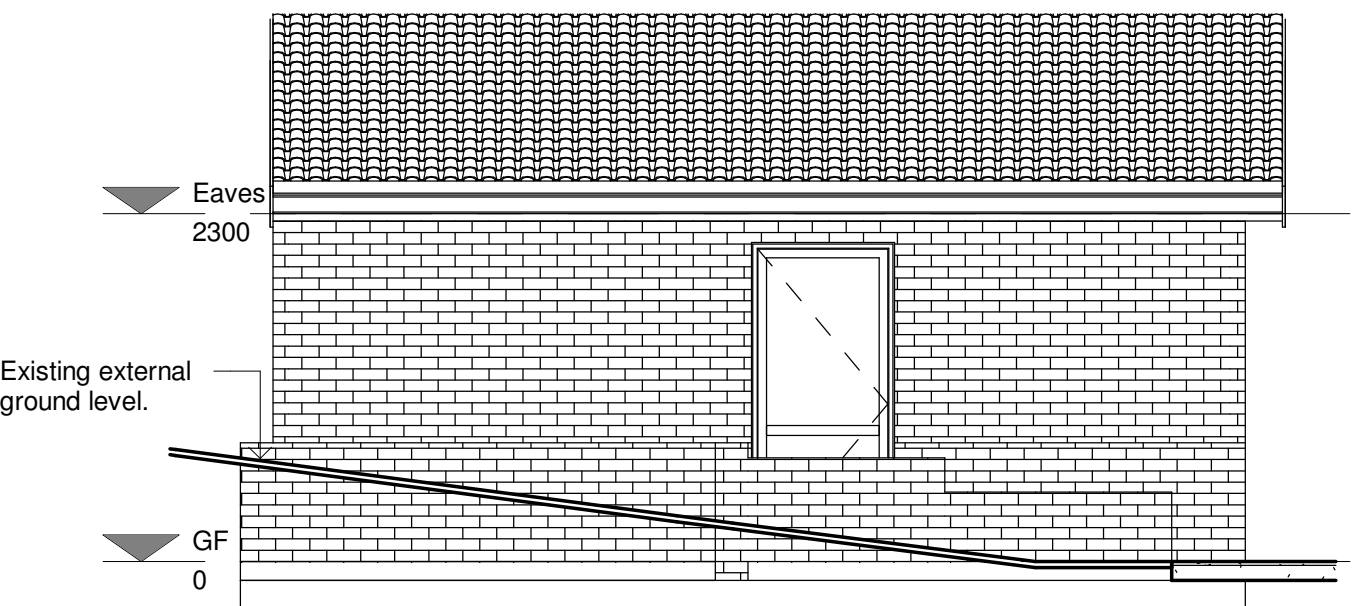

West Elevation - Existing \ Proposed
1 : 50

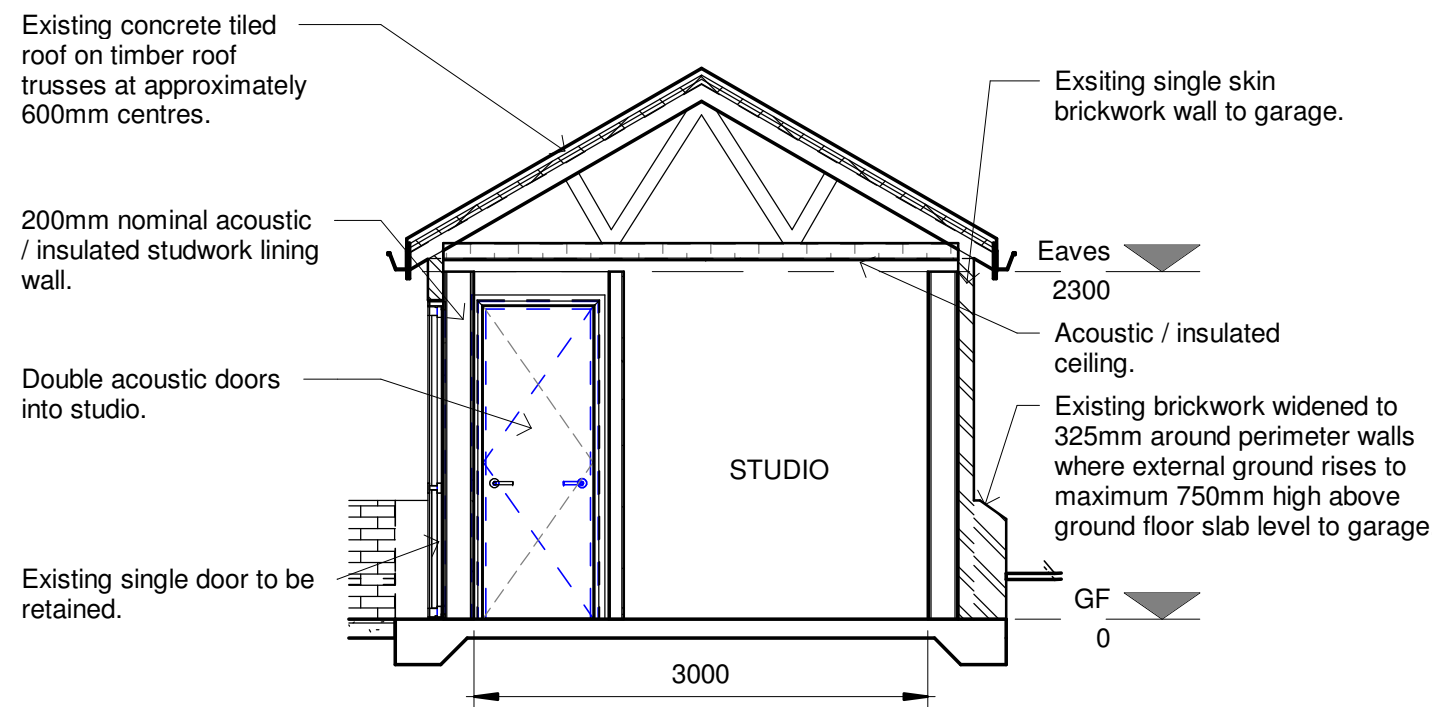

Section Through Proposed.
1 : 50

Rev	Description	Date
P01	FIRST ISSUE FOR APPROVAL	14/08/26

CODE DR	SUITABILITY DESCRIPTION Suitable for approval
STATUS S3	PURPOSE OF ISSUE L A Review

PROJECT 90 Queens Road, Newport.		
TITLE Alterations to Detached Garage		
CLIENT Mr J V A James		
DRAWN BY LRJ	CHECKED BY JJ	DATE 10/08/26
SCALE (@ A1) 1 : 50		PROJECT NUMBER 90001
DRAWING NUMBER GC - 001		REV P01