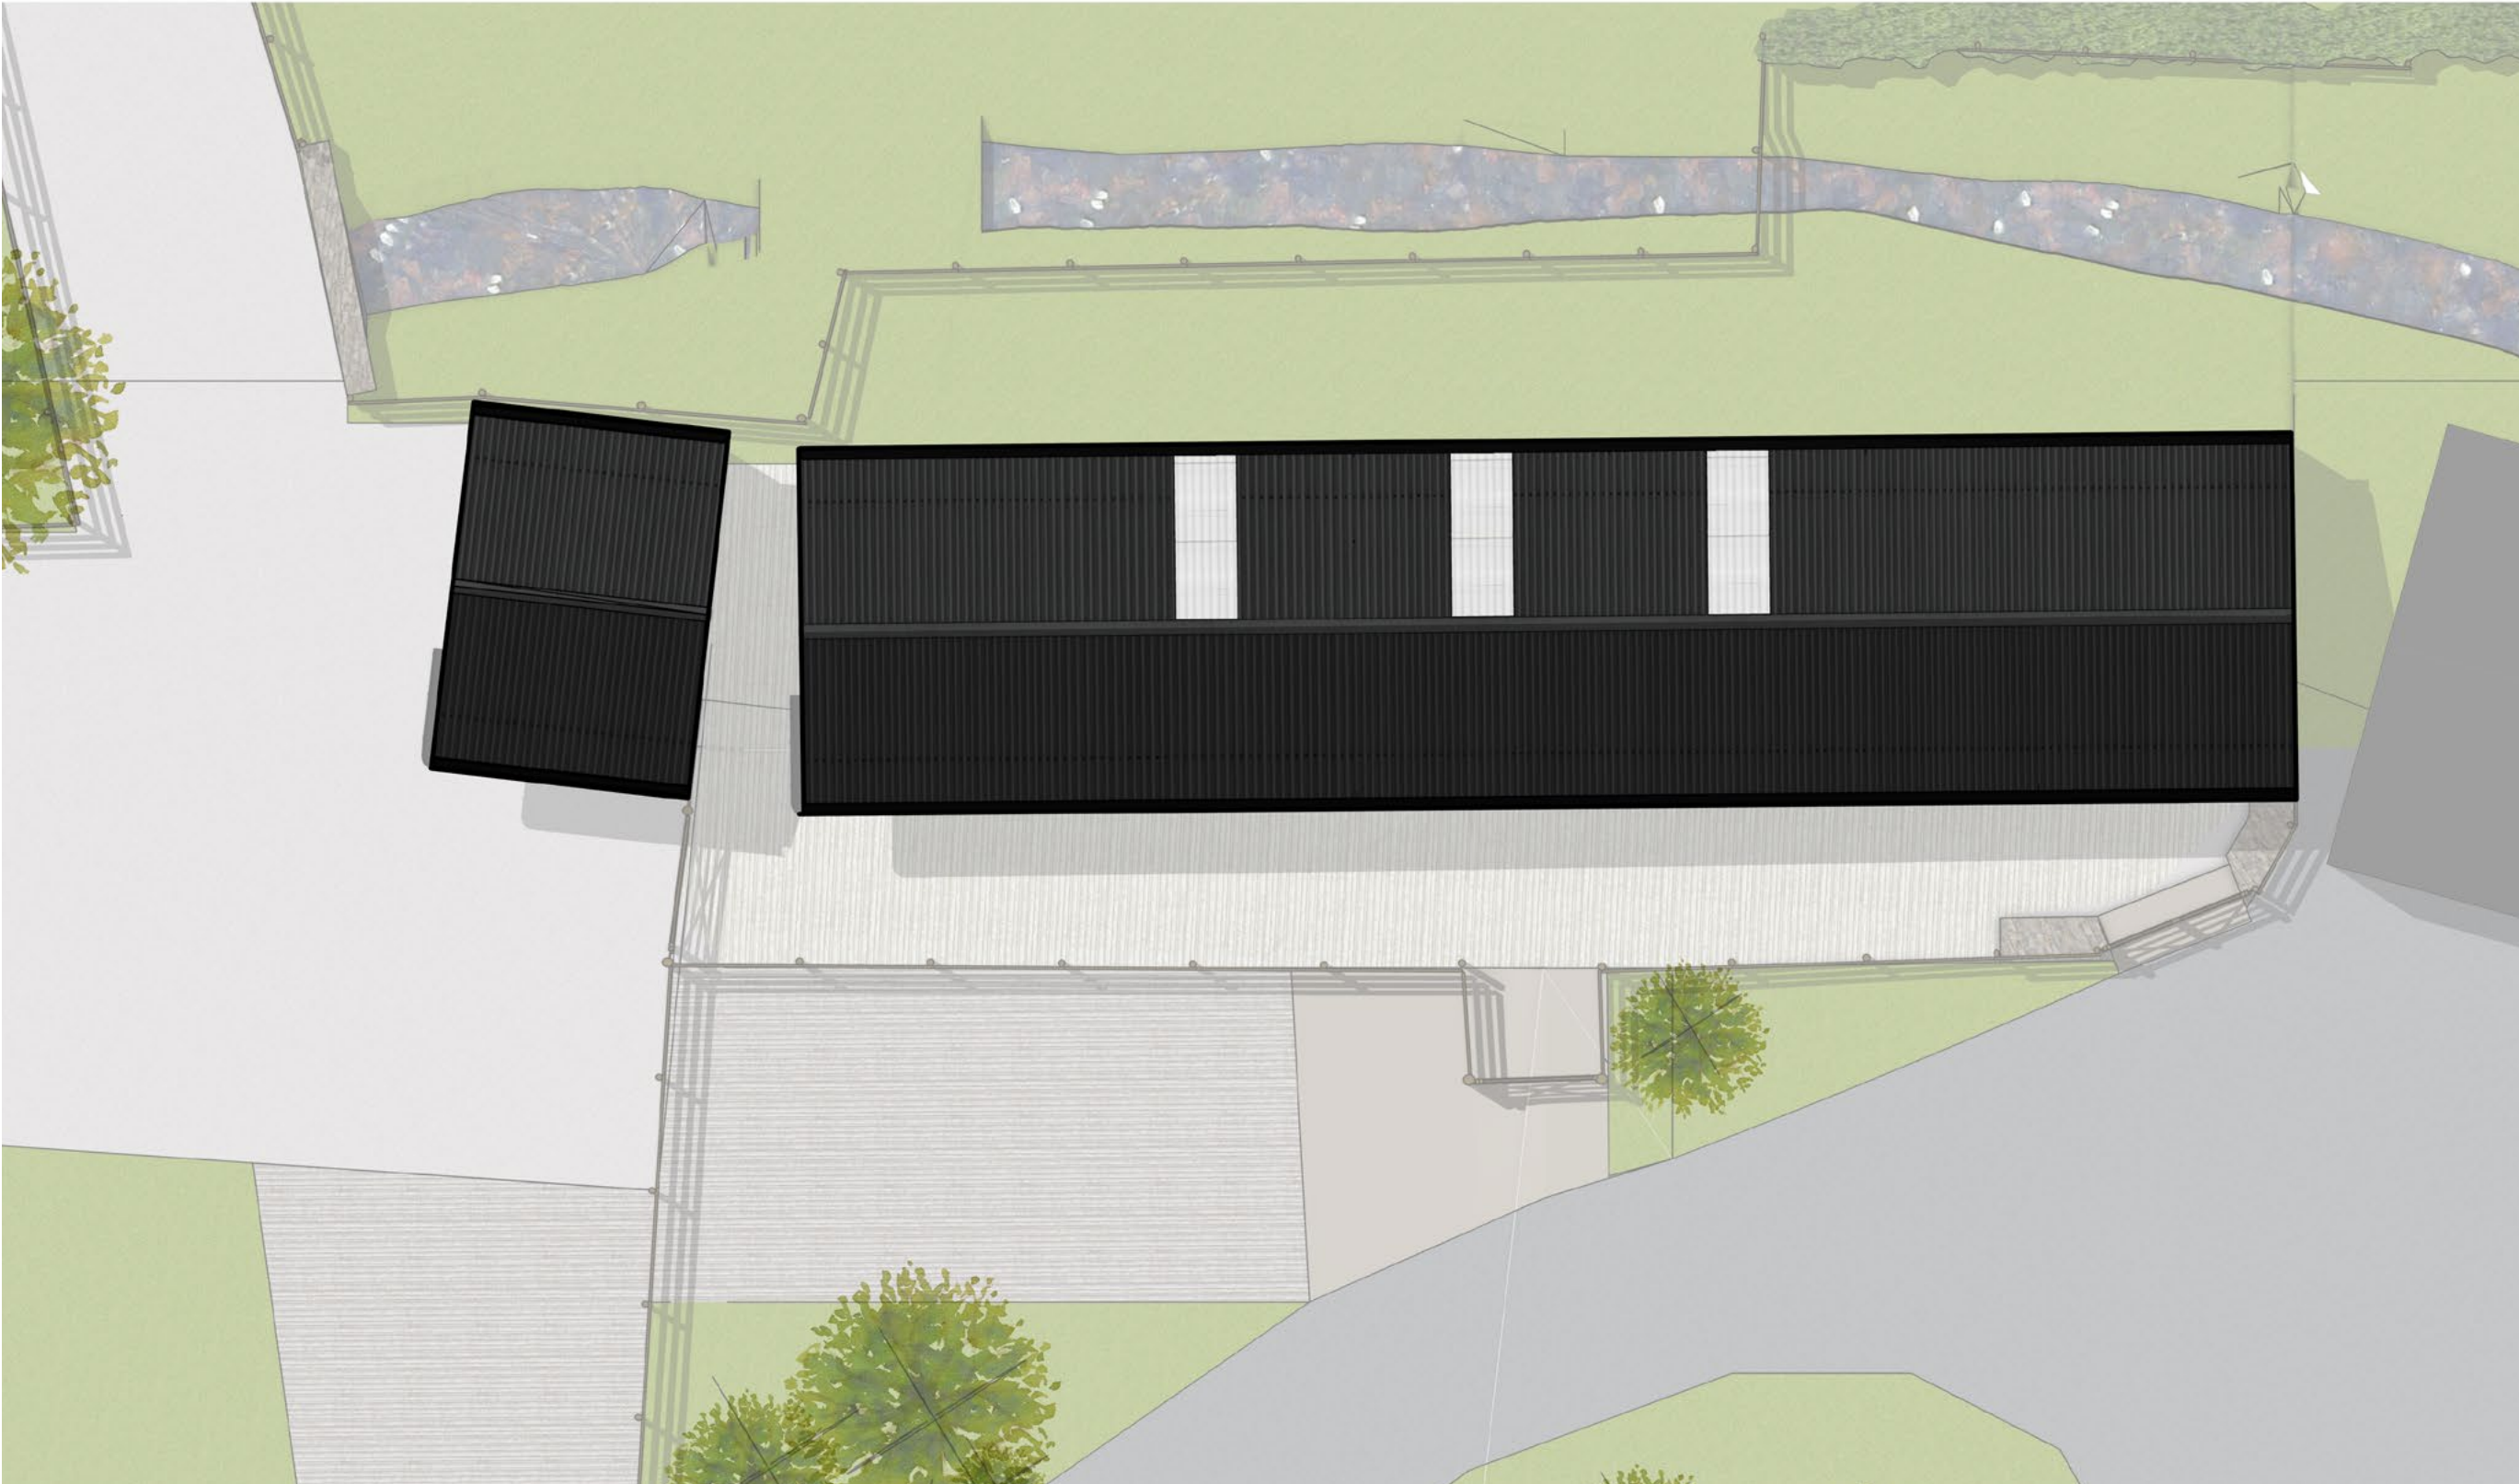


|                          |                    |             |                |          |          |
|--------------------------|--------------------|-------------|----------------|----------|----------|
| Revision                 | Date               | Description |                |          |          |
| Project                  | Drawing Title      | Job Number  | Drawing Number | Status   | Revision |
| Yew Tree Cottage Stables | Existing Roof Plan | 485         | 024            | Planning | 01       |
| Client                   | Consultants        | Scale       |                | Drawn by | Date     |
| Mrs Gillian Smith        |                    | 1:100       |                | SS       | 07.2027  |