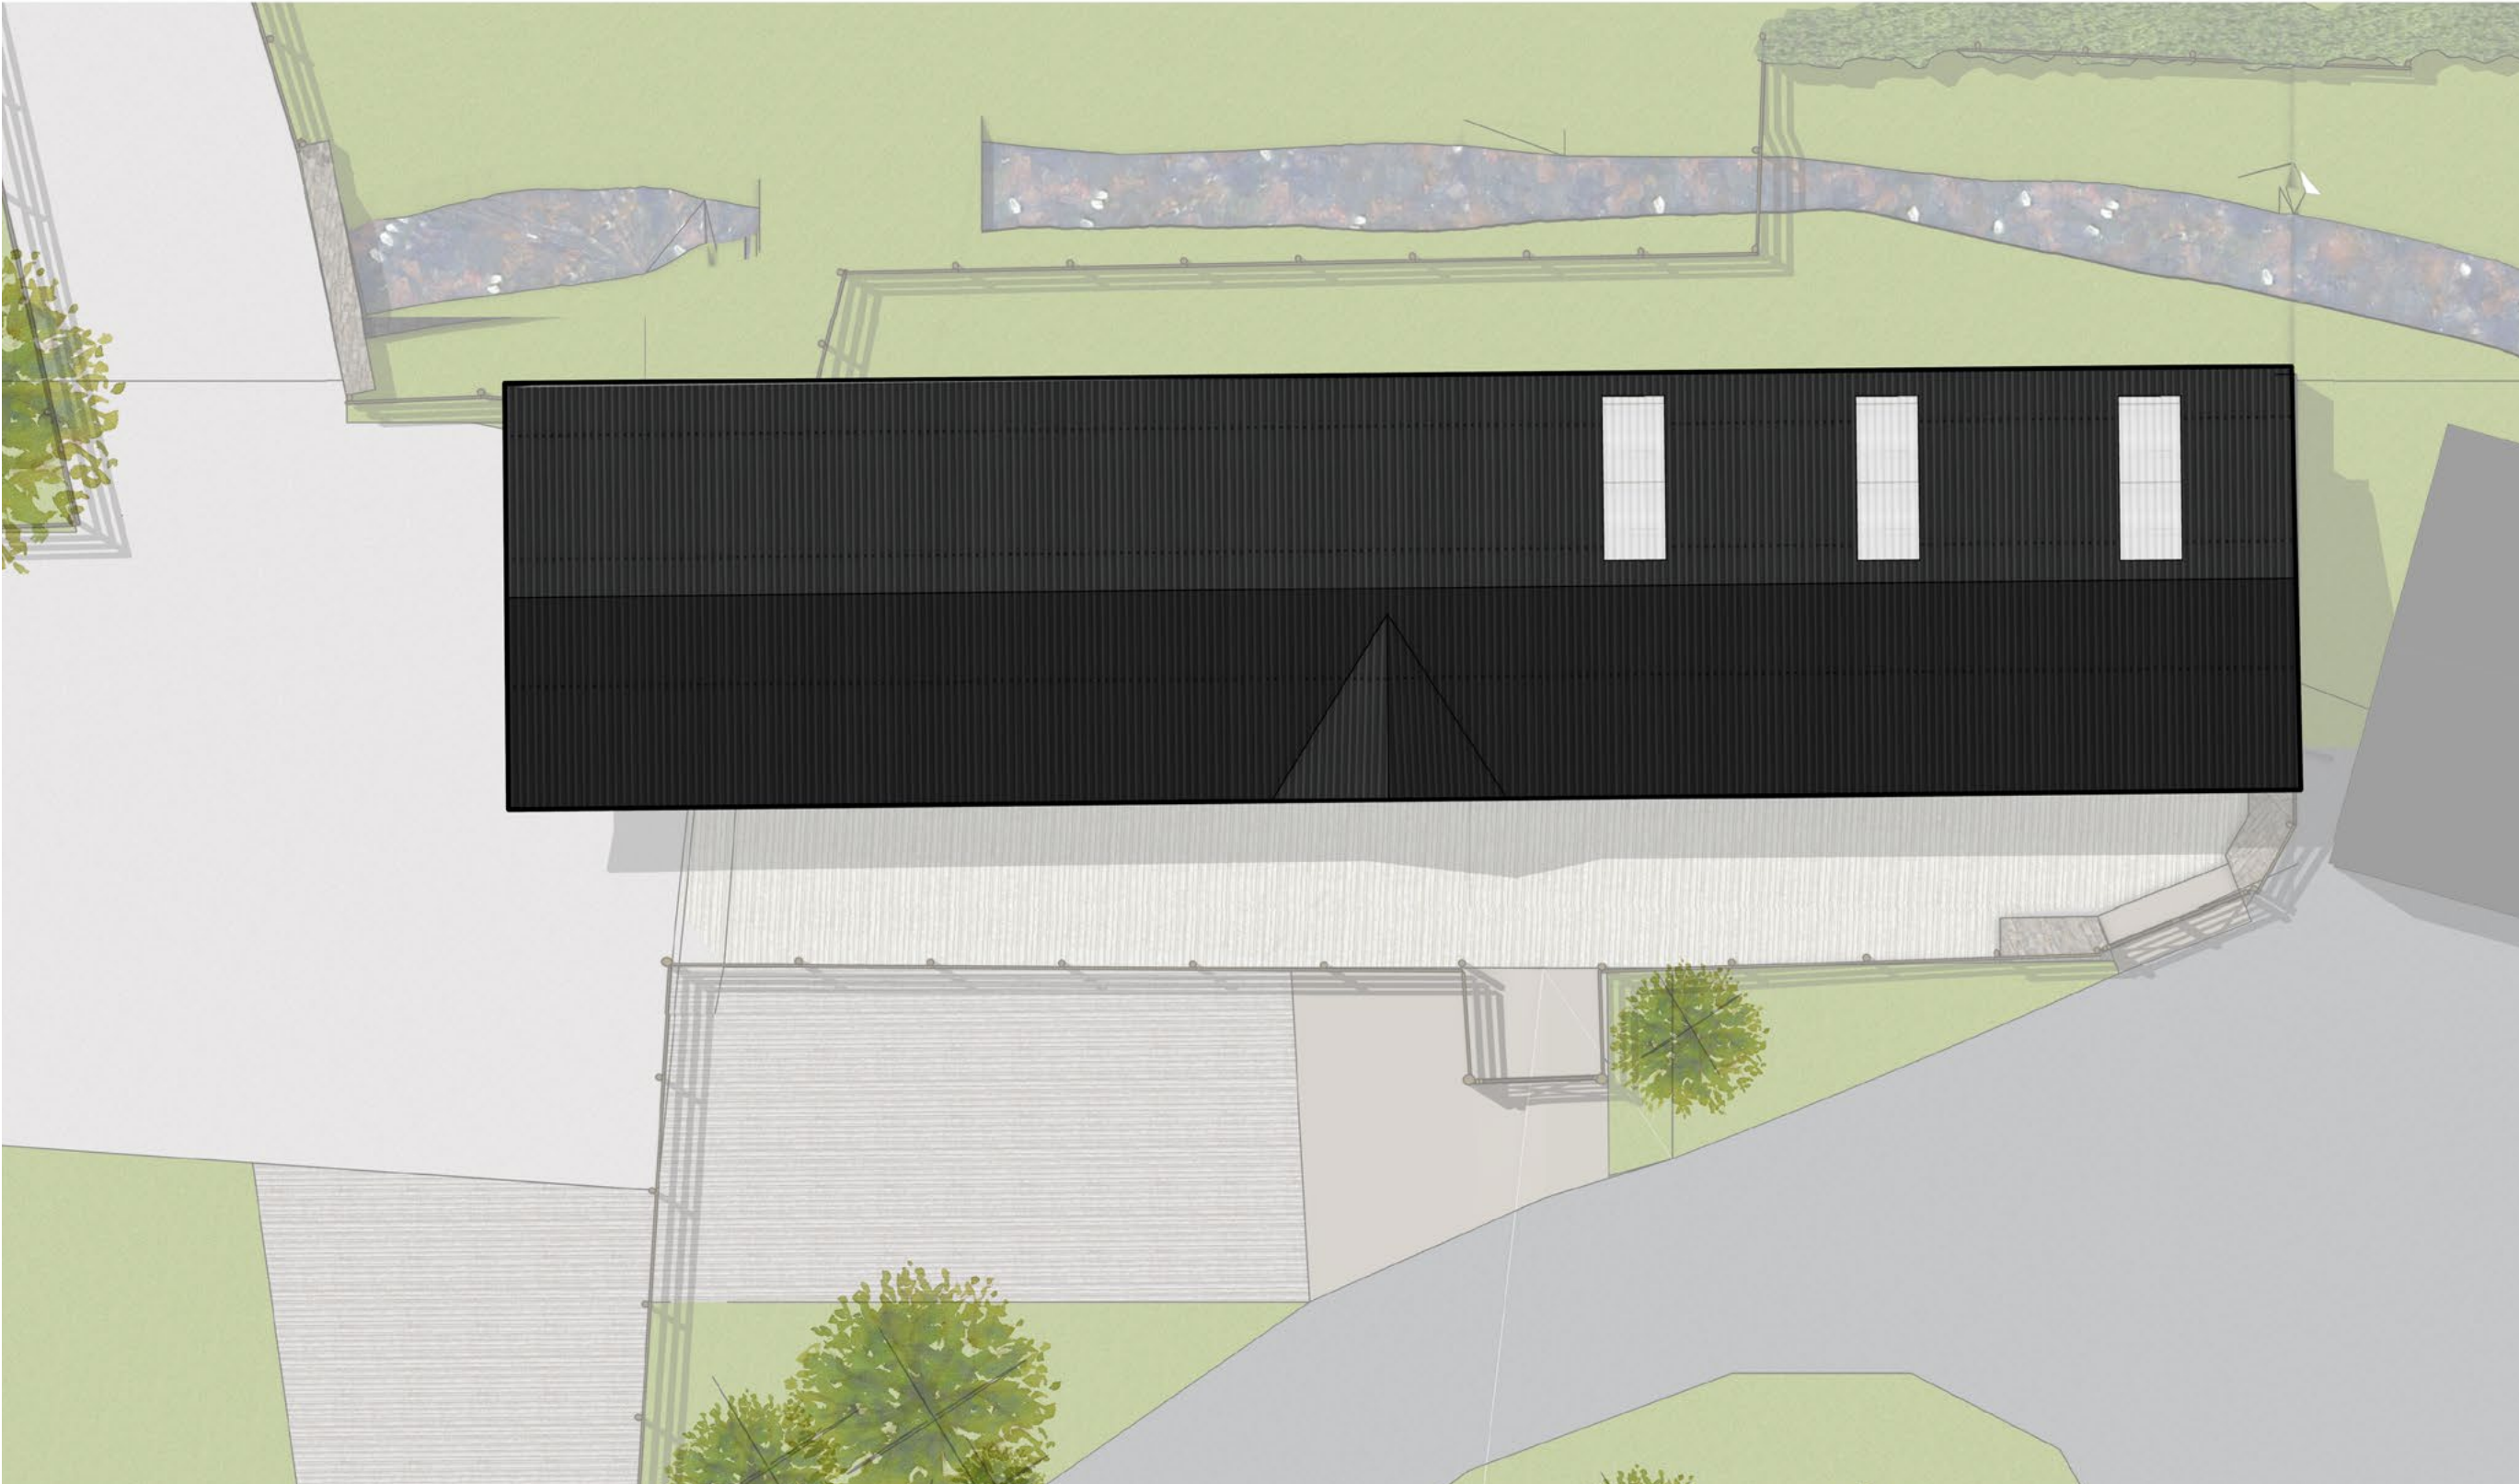


Revision	Date	Description			
Project	Drawing Title	Job Number	Drawing Number	Status	Revision
Yew Tree Cottage Stables	Proposed Roof Plan	485	124	Planning	01
Client	Consultants	Scale		Drawn by	Date
Mrs Gillian Smith		1:100		SS	07.2027