





South Elevation

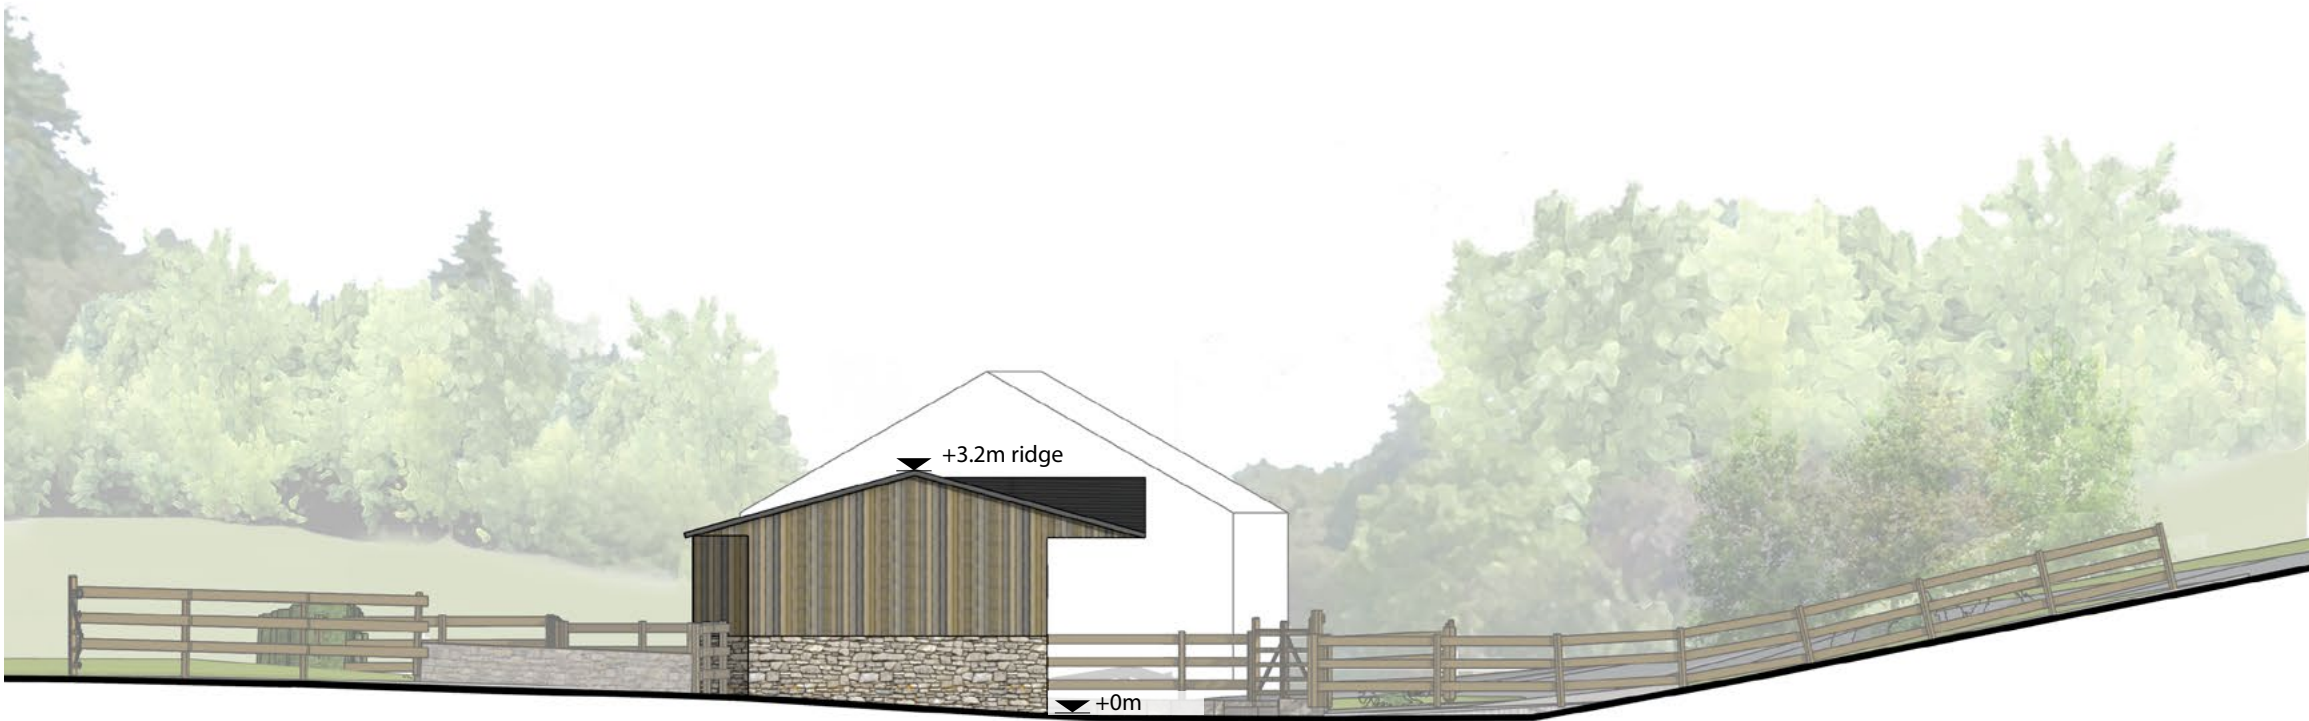

North Elevation

 

Revision	Date	Description			
Project	Drawing Title	Job Number	Drawing Number	Status	Revision
Yew Tree Cottage Stables	Proposed Side Elevations	485	132	Planning	01
Client	Consultants	Scale		Drawn by	Date
Mrs Gillian Smith		1:100		SS	07.2027