

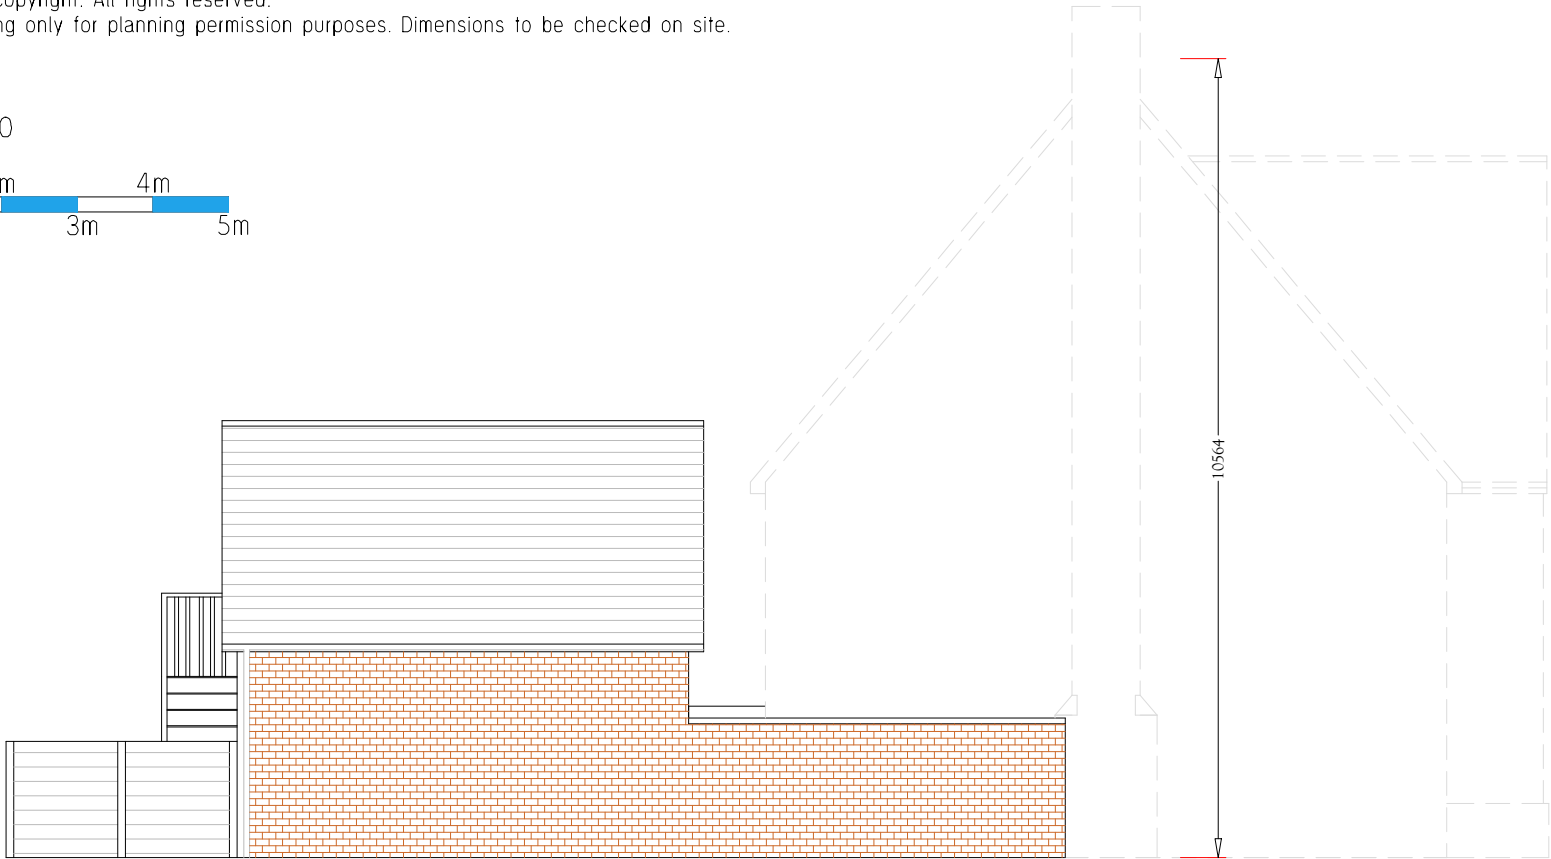



- notes.
- 1. This drawing is for the purpose of planning permission only unless noted otherwise
 - 2. This drawing could be subject to amendments until the relevant permissions have been granted. Please ask if unsure before commencing works on site.
 - 3. Dimensions are shown in millimeters
 - 4. This drawing is copyright. All rights reserved.
 - 5. Scale this drawing only for planning permission purposes. Dimensions to be checked on site.

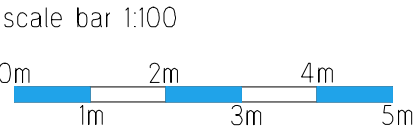


Side NORTH — EAST Elevation

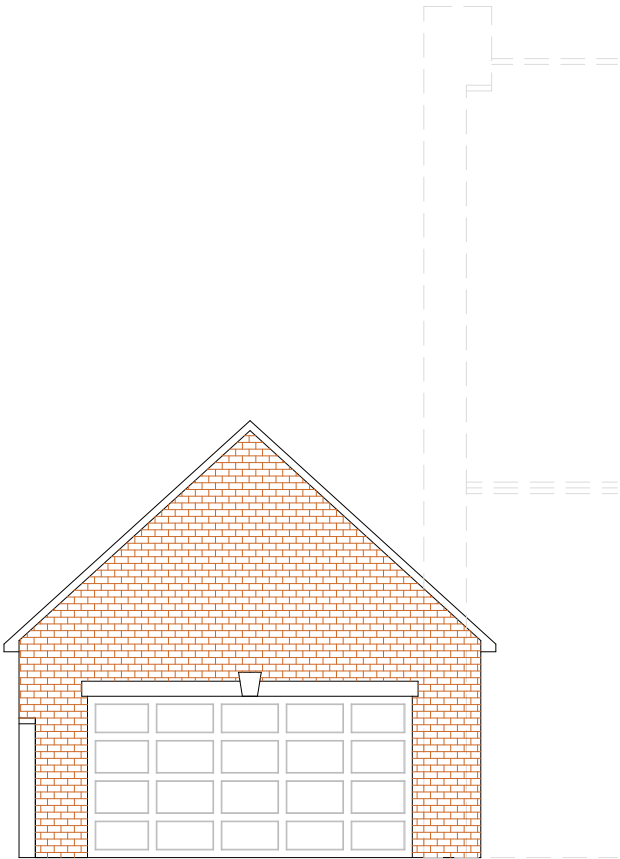


Front NORTH — WEST Elevation

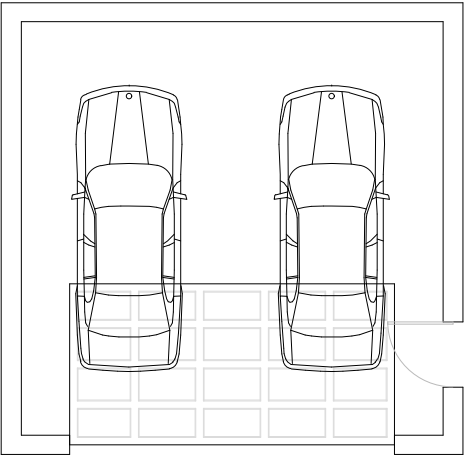



Ground Floor

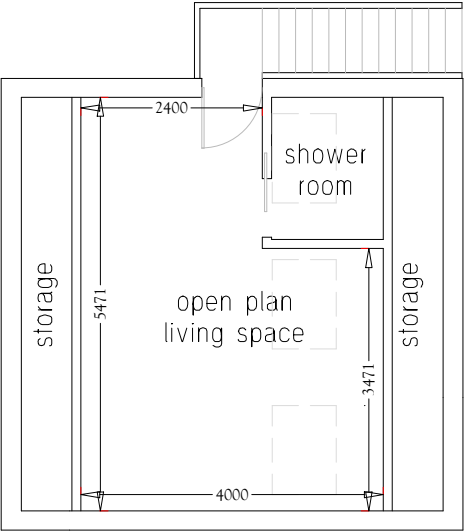

First Floor

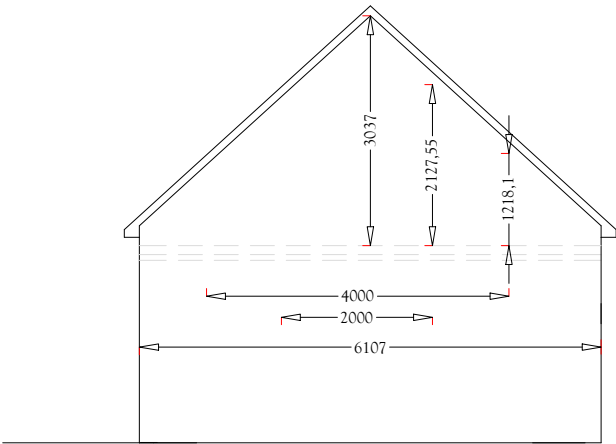

metal staircase in anthracite/black

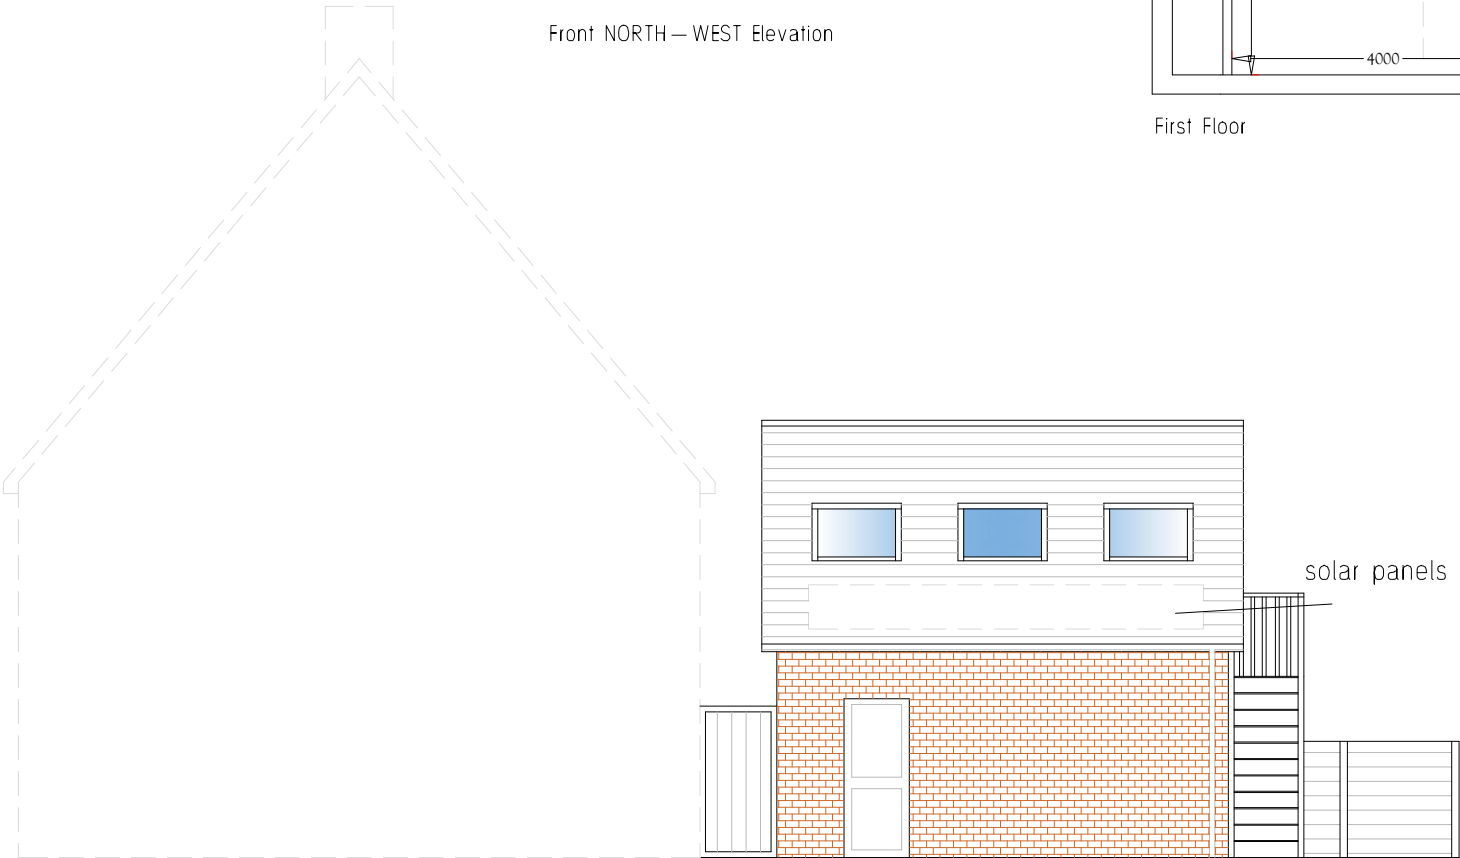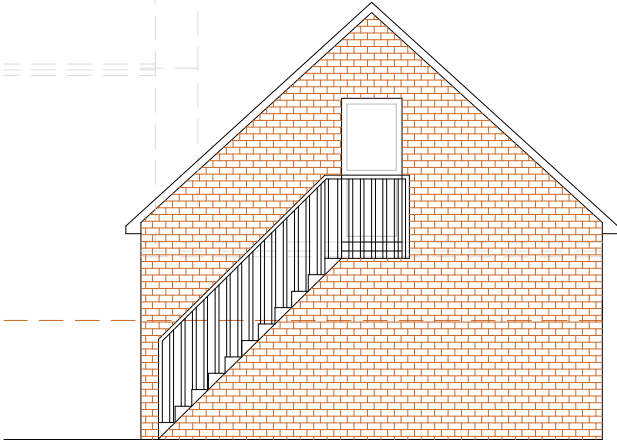

email: info@mbdesignas.com
web: www.mbdesignas.com

PROPOSED ELEVATIONS

DRAWING NO.	REVISION.	CLIENT:	SITE ADDRESS:	PROJECT DESCRIPTION:	SCALE:	DATE:
PP/003	0	Mike Ross	3 Castleton Gardens Castleton CF3 2WD	Convert garage loft to annexe including raising roof	1:100 A3	June 2026