
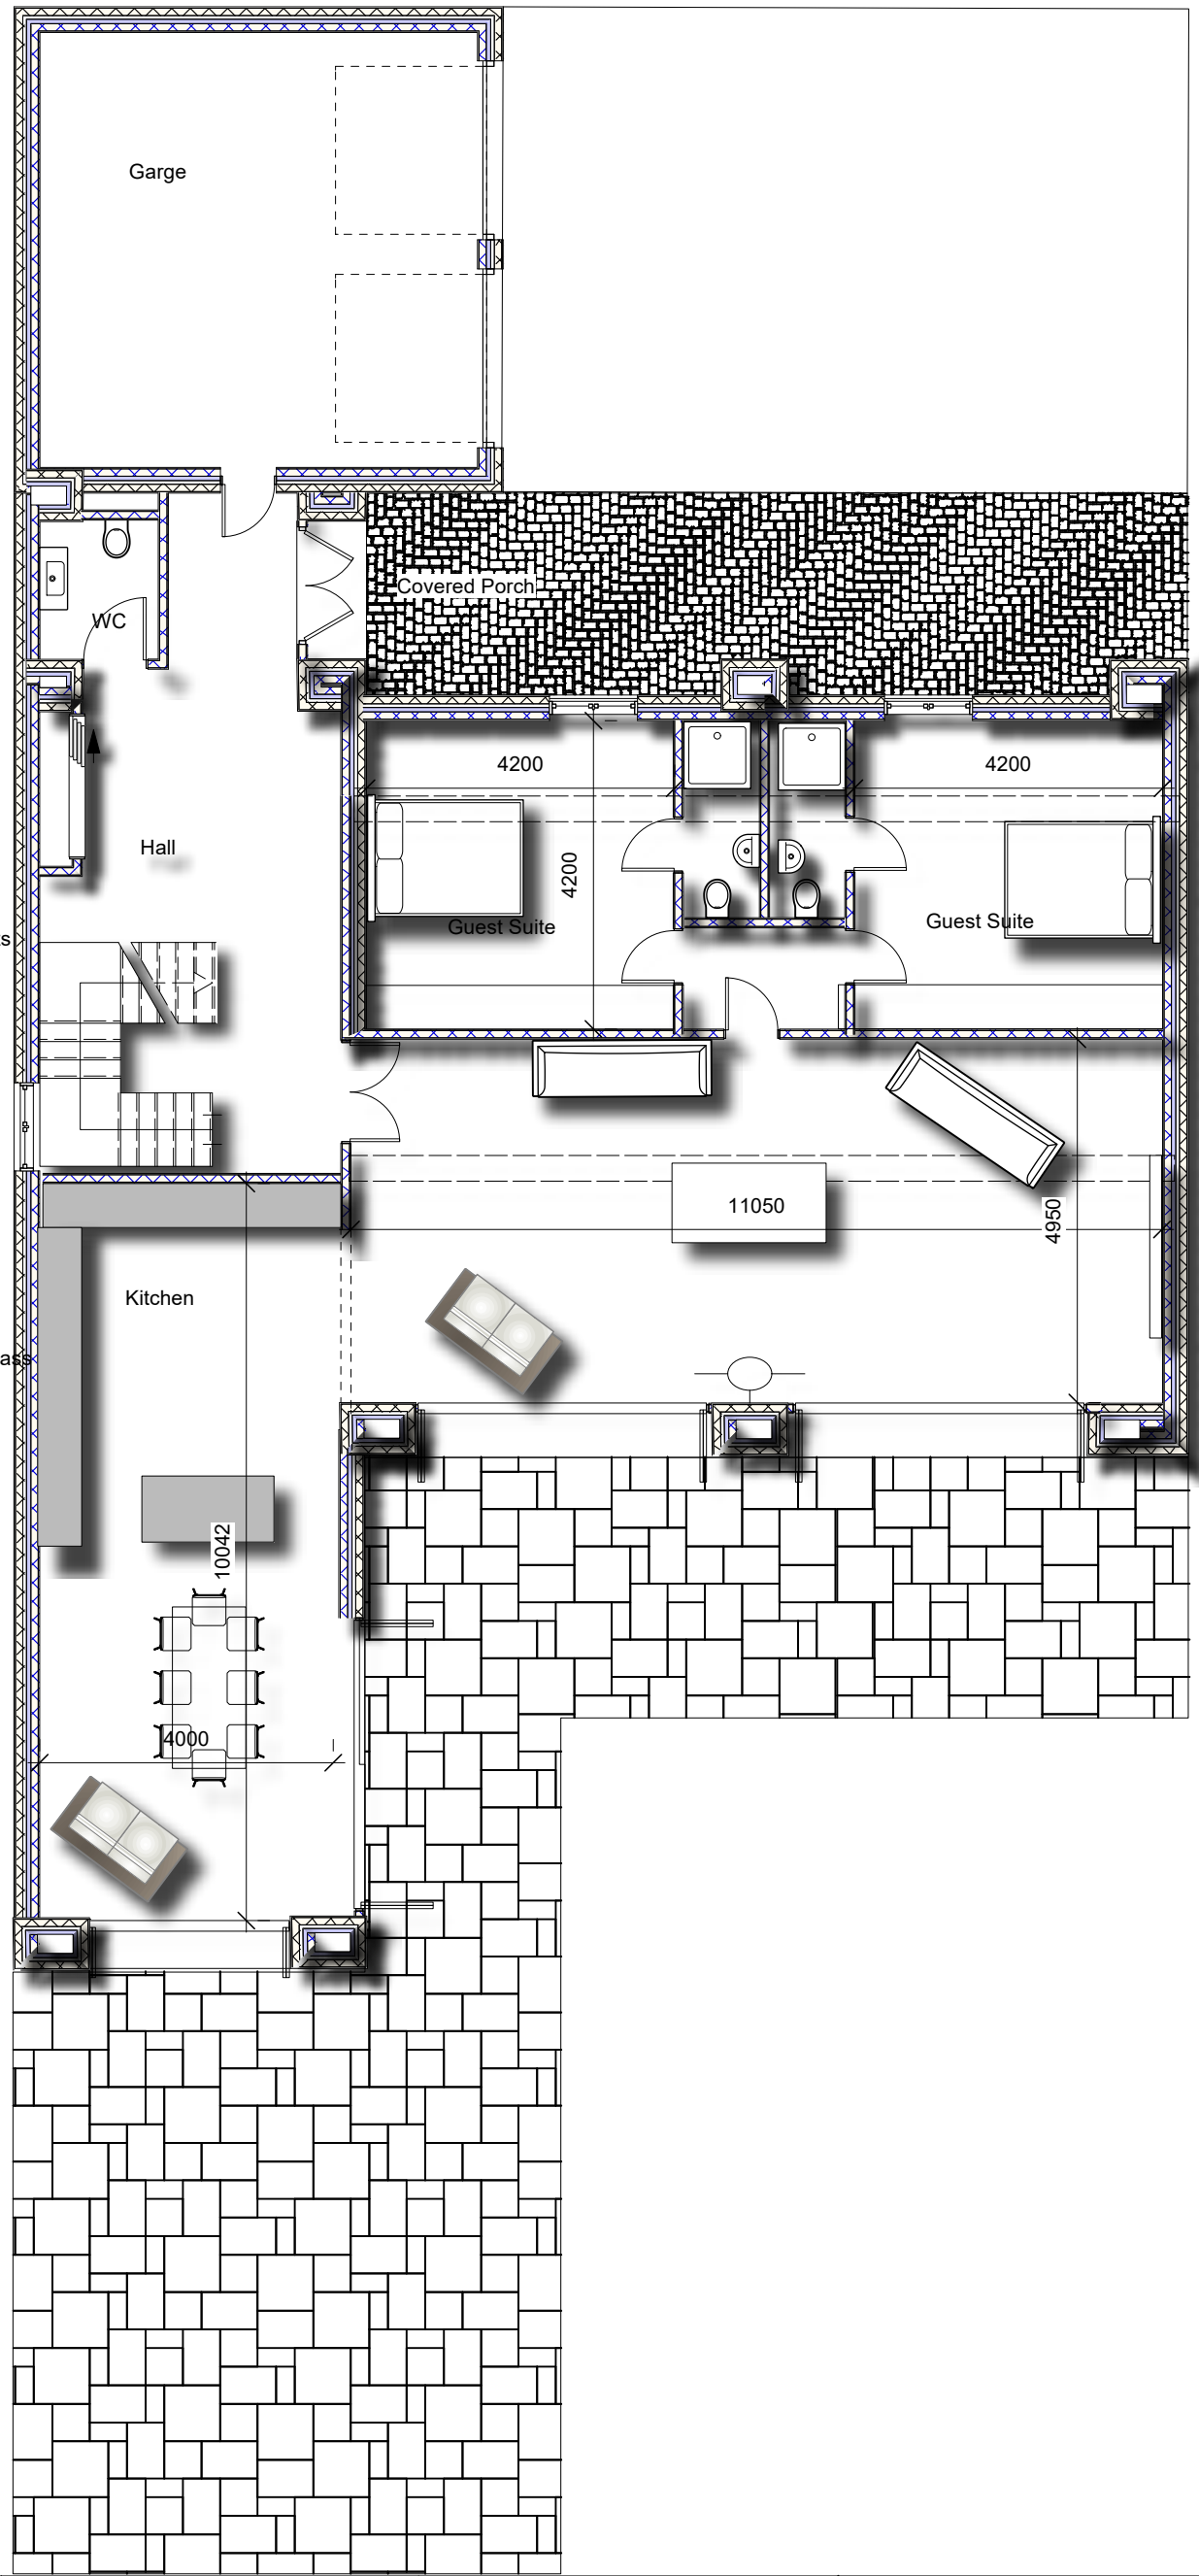


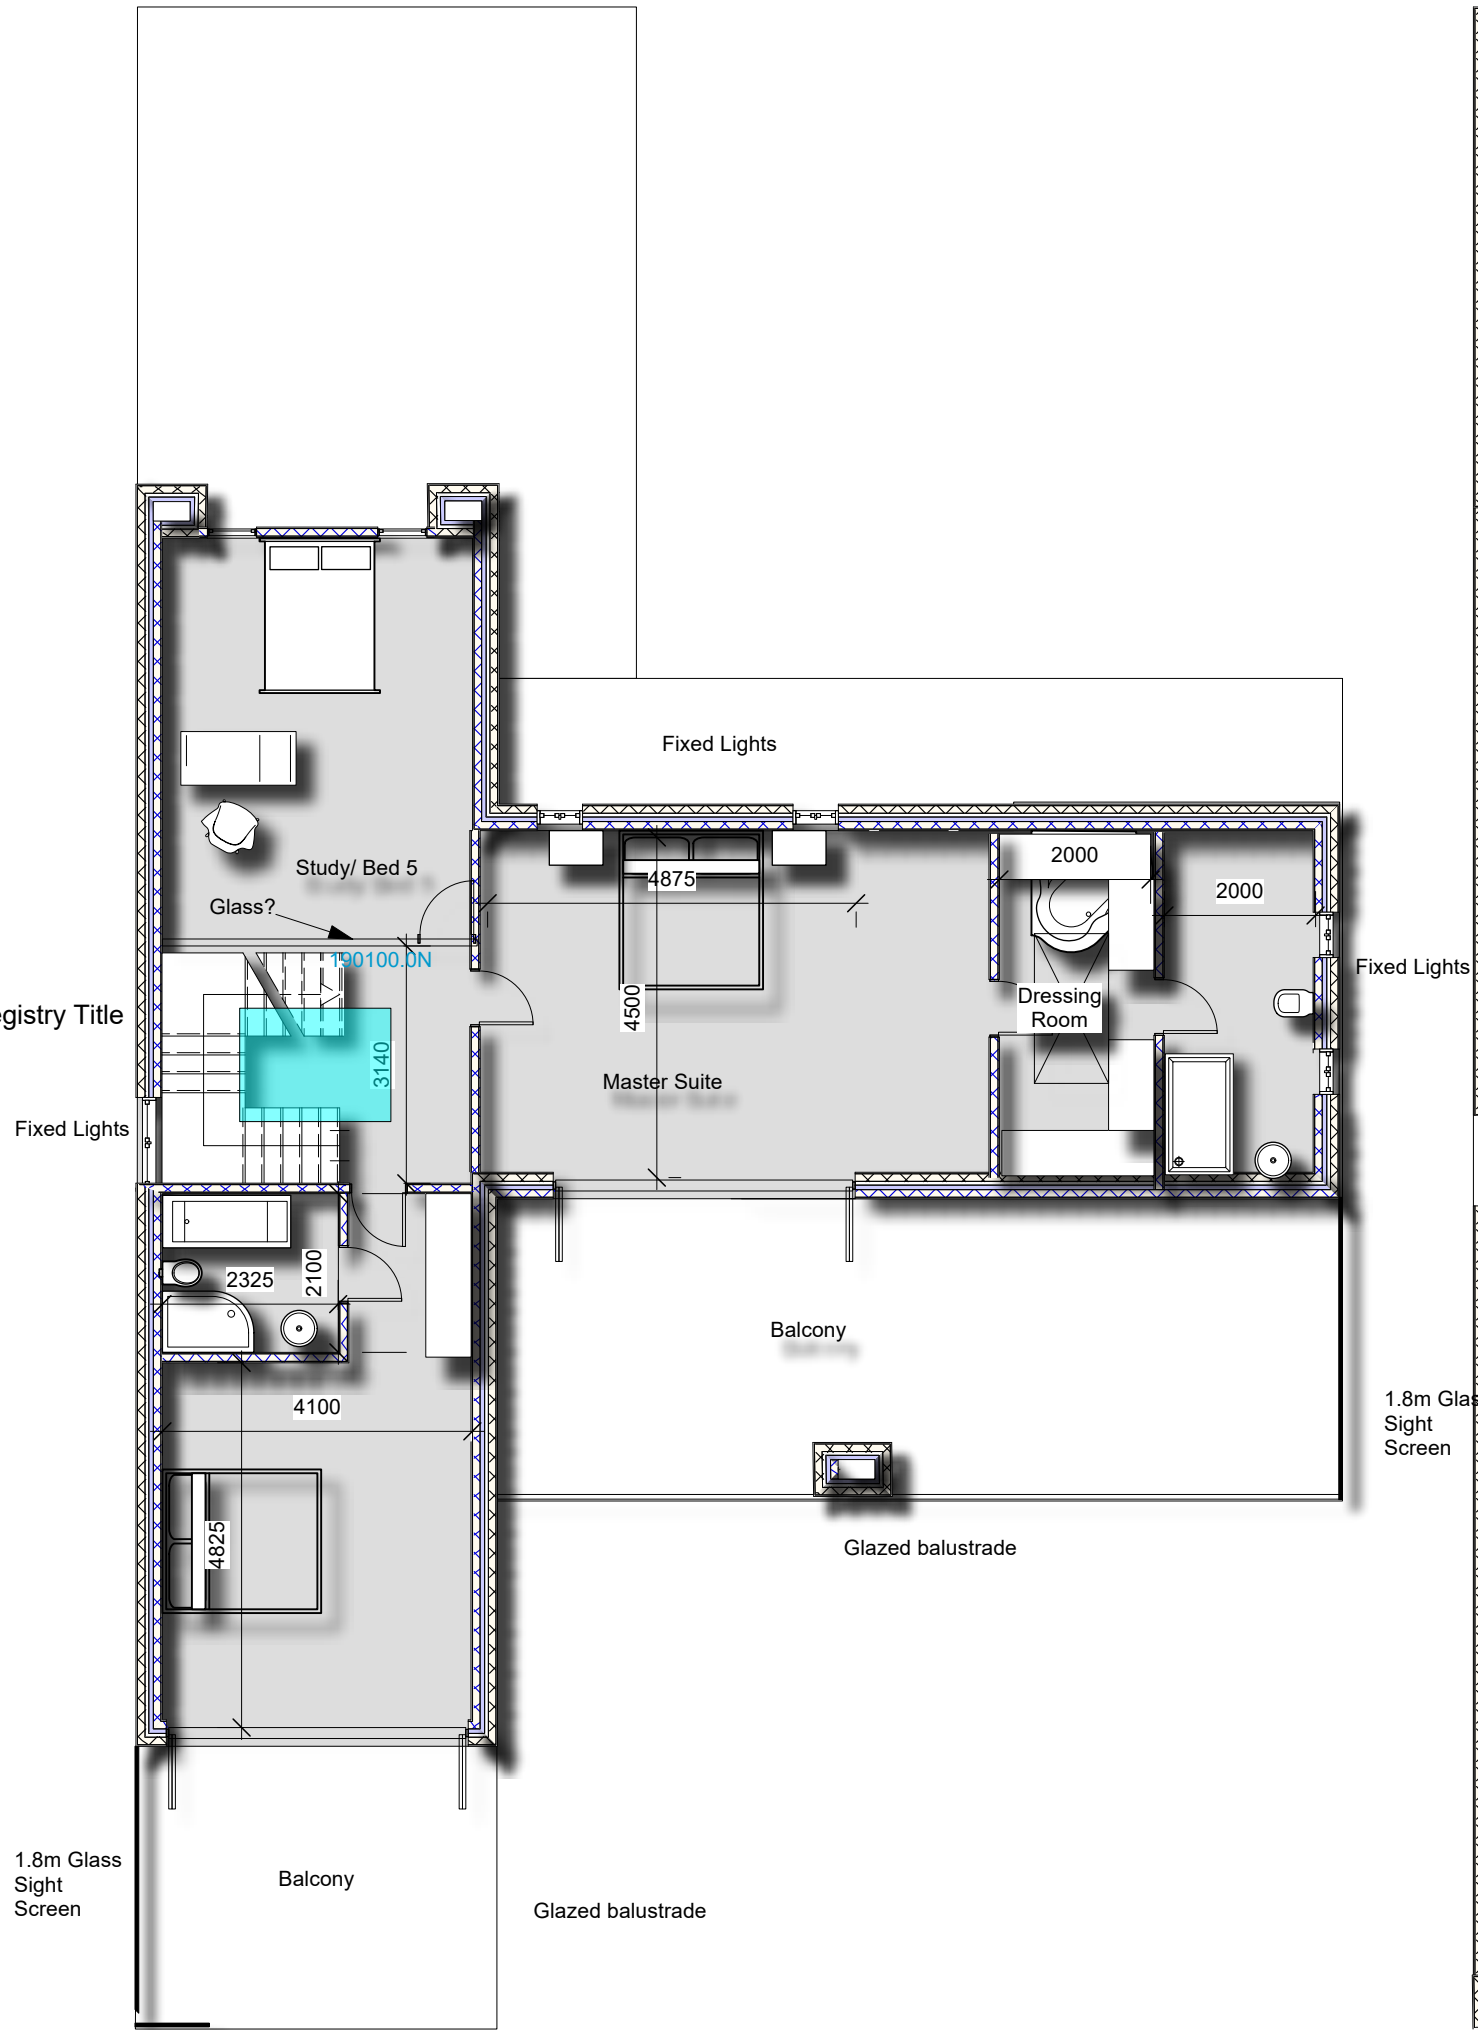

Skerryvore Designs Ltd
 skerryvoredesigns.co.uk
 Phone **01633 897922**
 Mobile **07816 934352**
 contact@skerryvoredesigns.co.uk

JOB TITLE
 Bramley
 Cats Ash Road
 Langstone
 NP9 8EE

DRAWING TITLE
 Floor Plans
 and Block Plan

DRAWING No. SD903 02
SCALE 1/500 and 1/100
DATE Nov 2025