




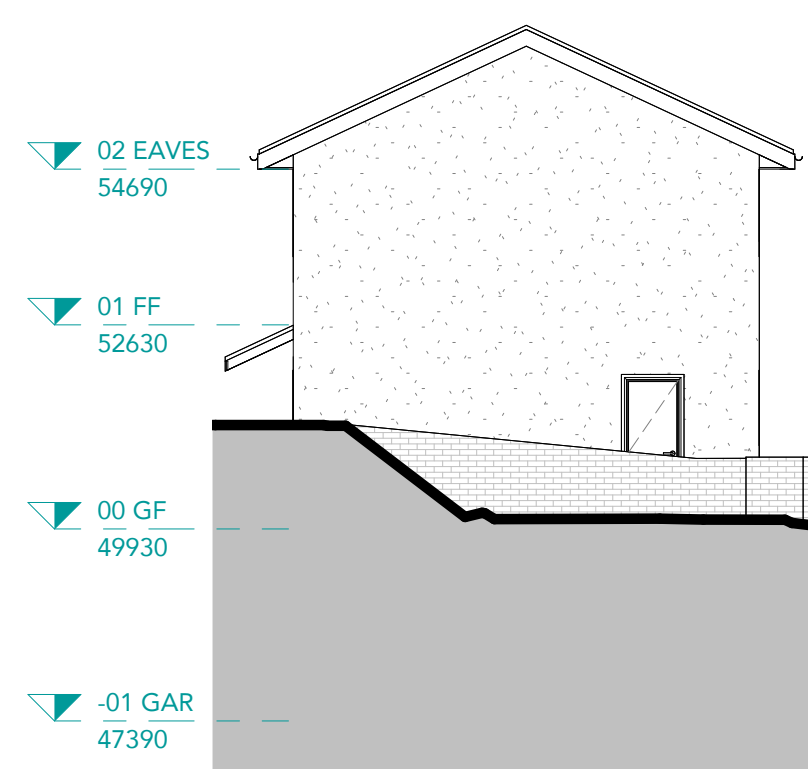


WEST ELEVATION
1 : 100

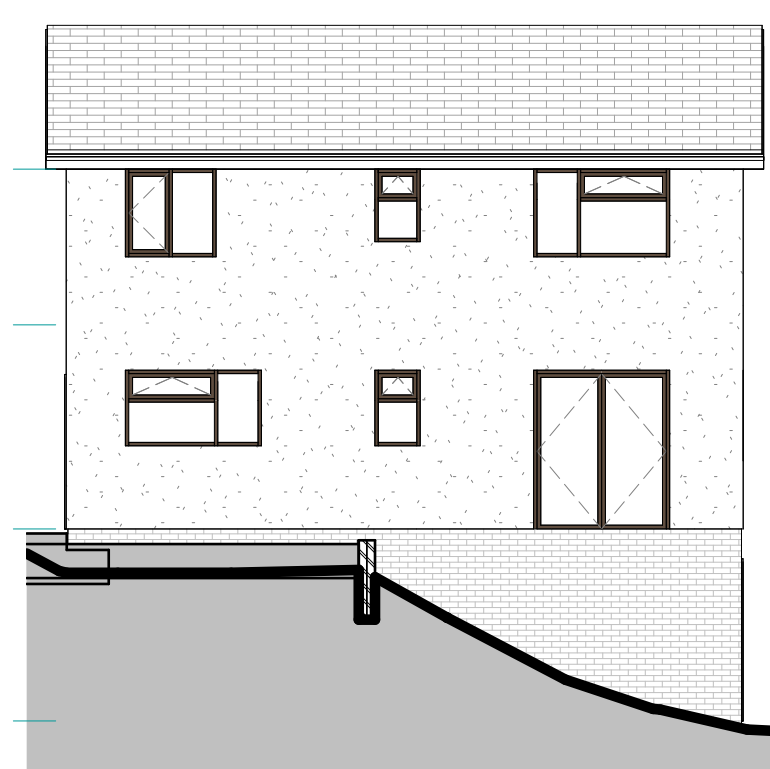


SOUTH ELEVATION
1 : 100

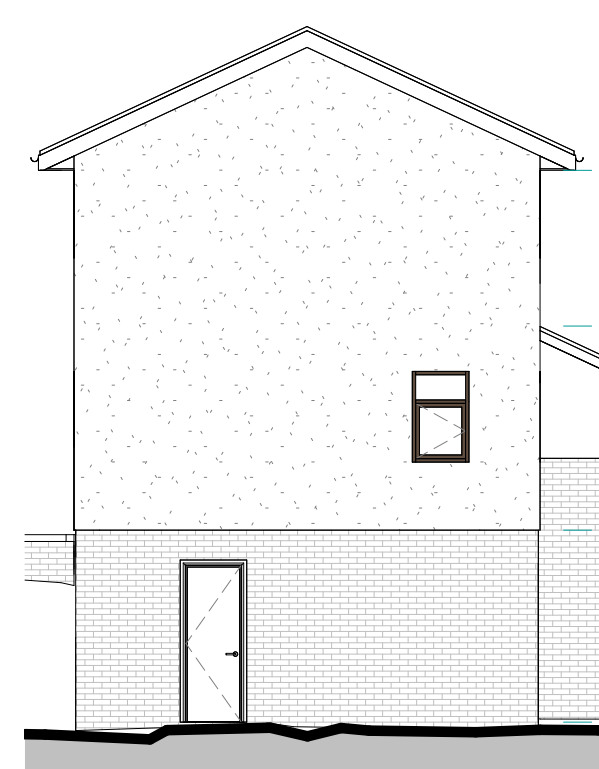


EAST ELEVATION

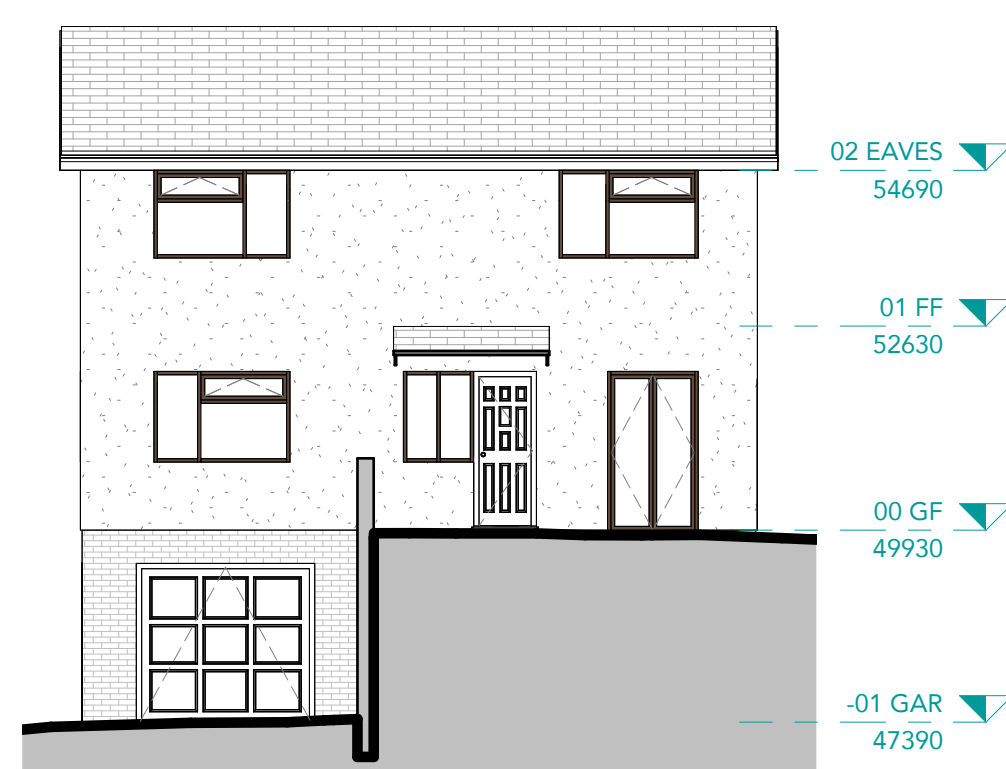

NORTH ELEVATION
1 : 100

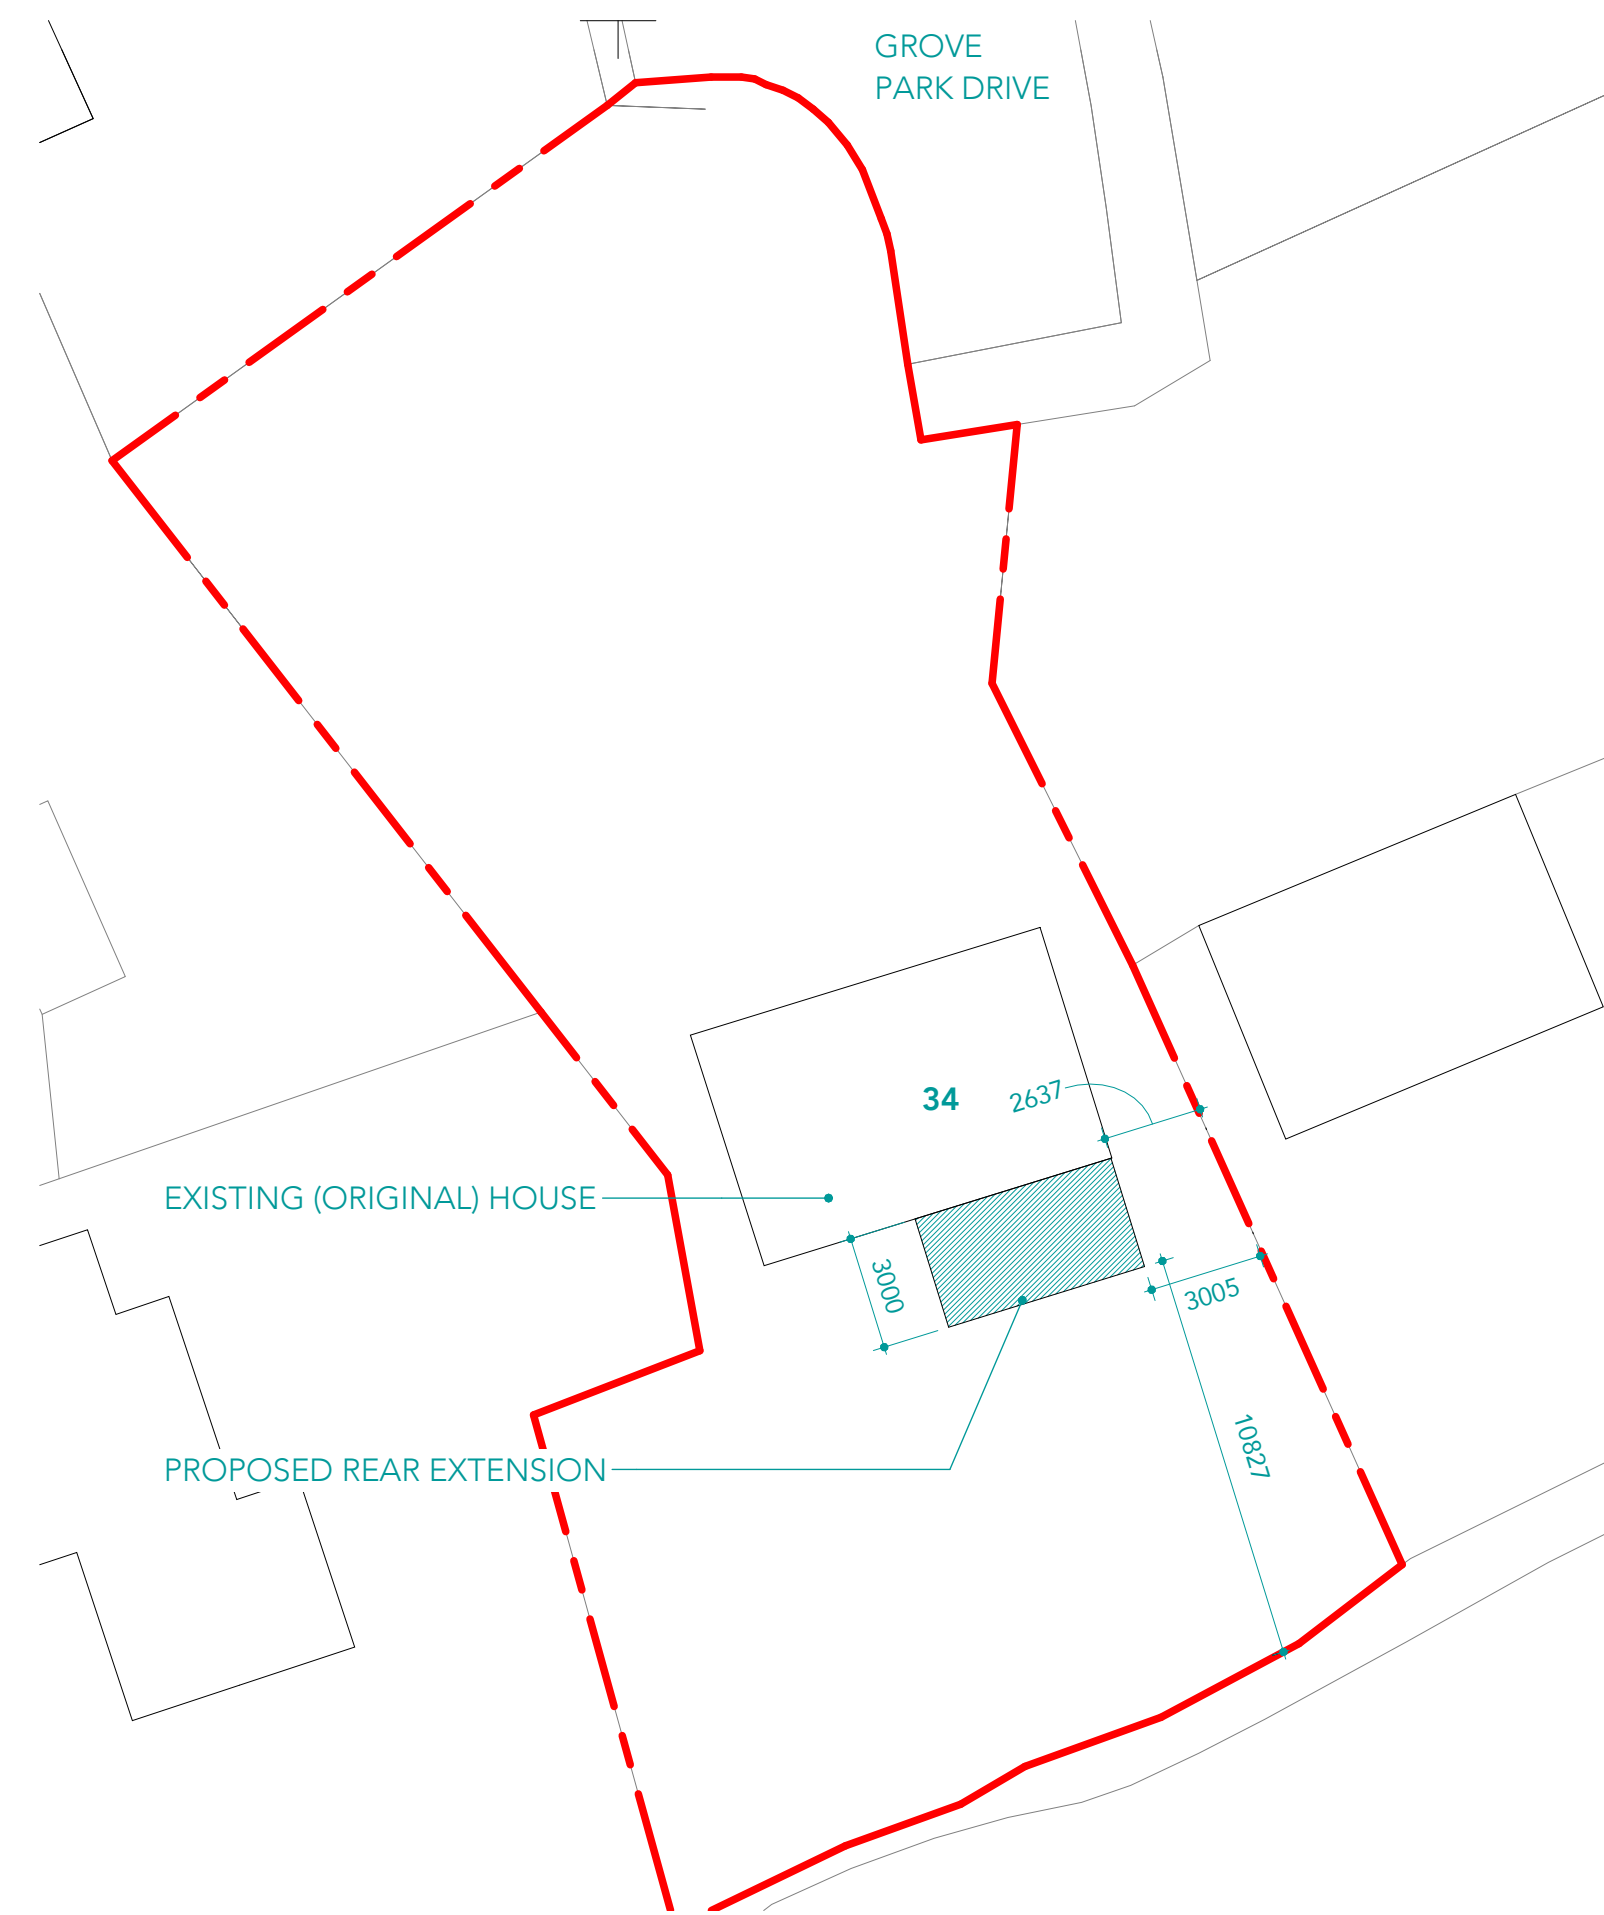


PROPOSED SITE PLAN

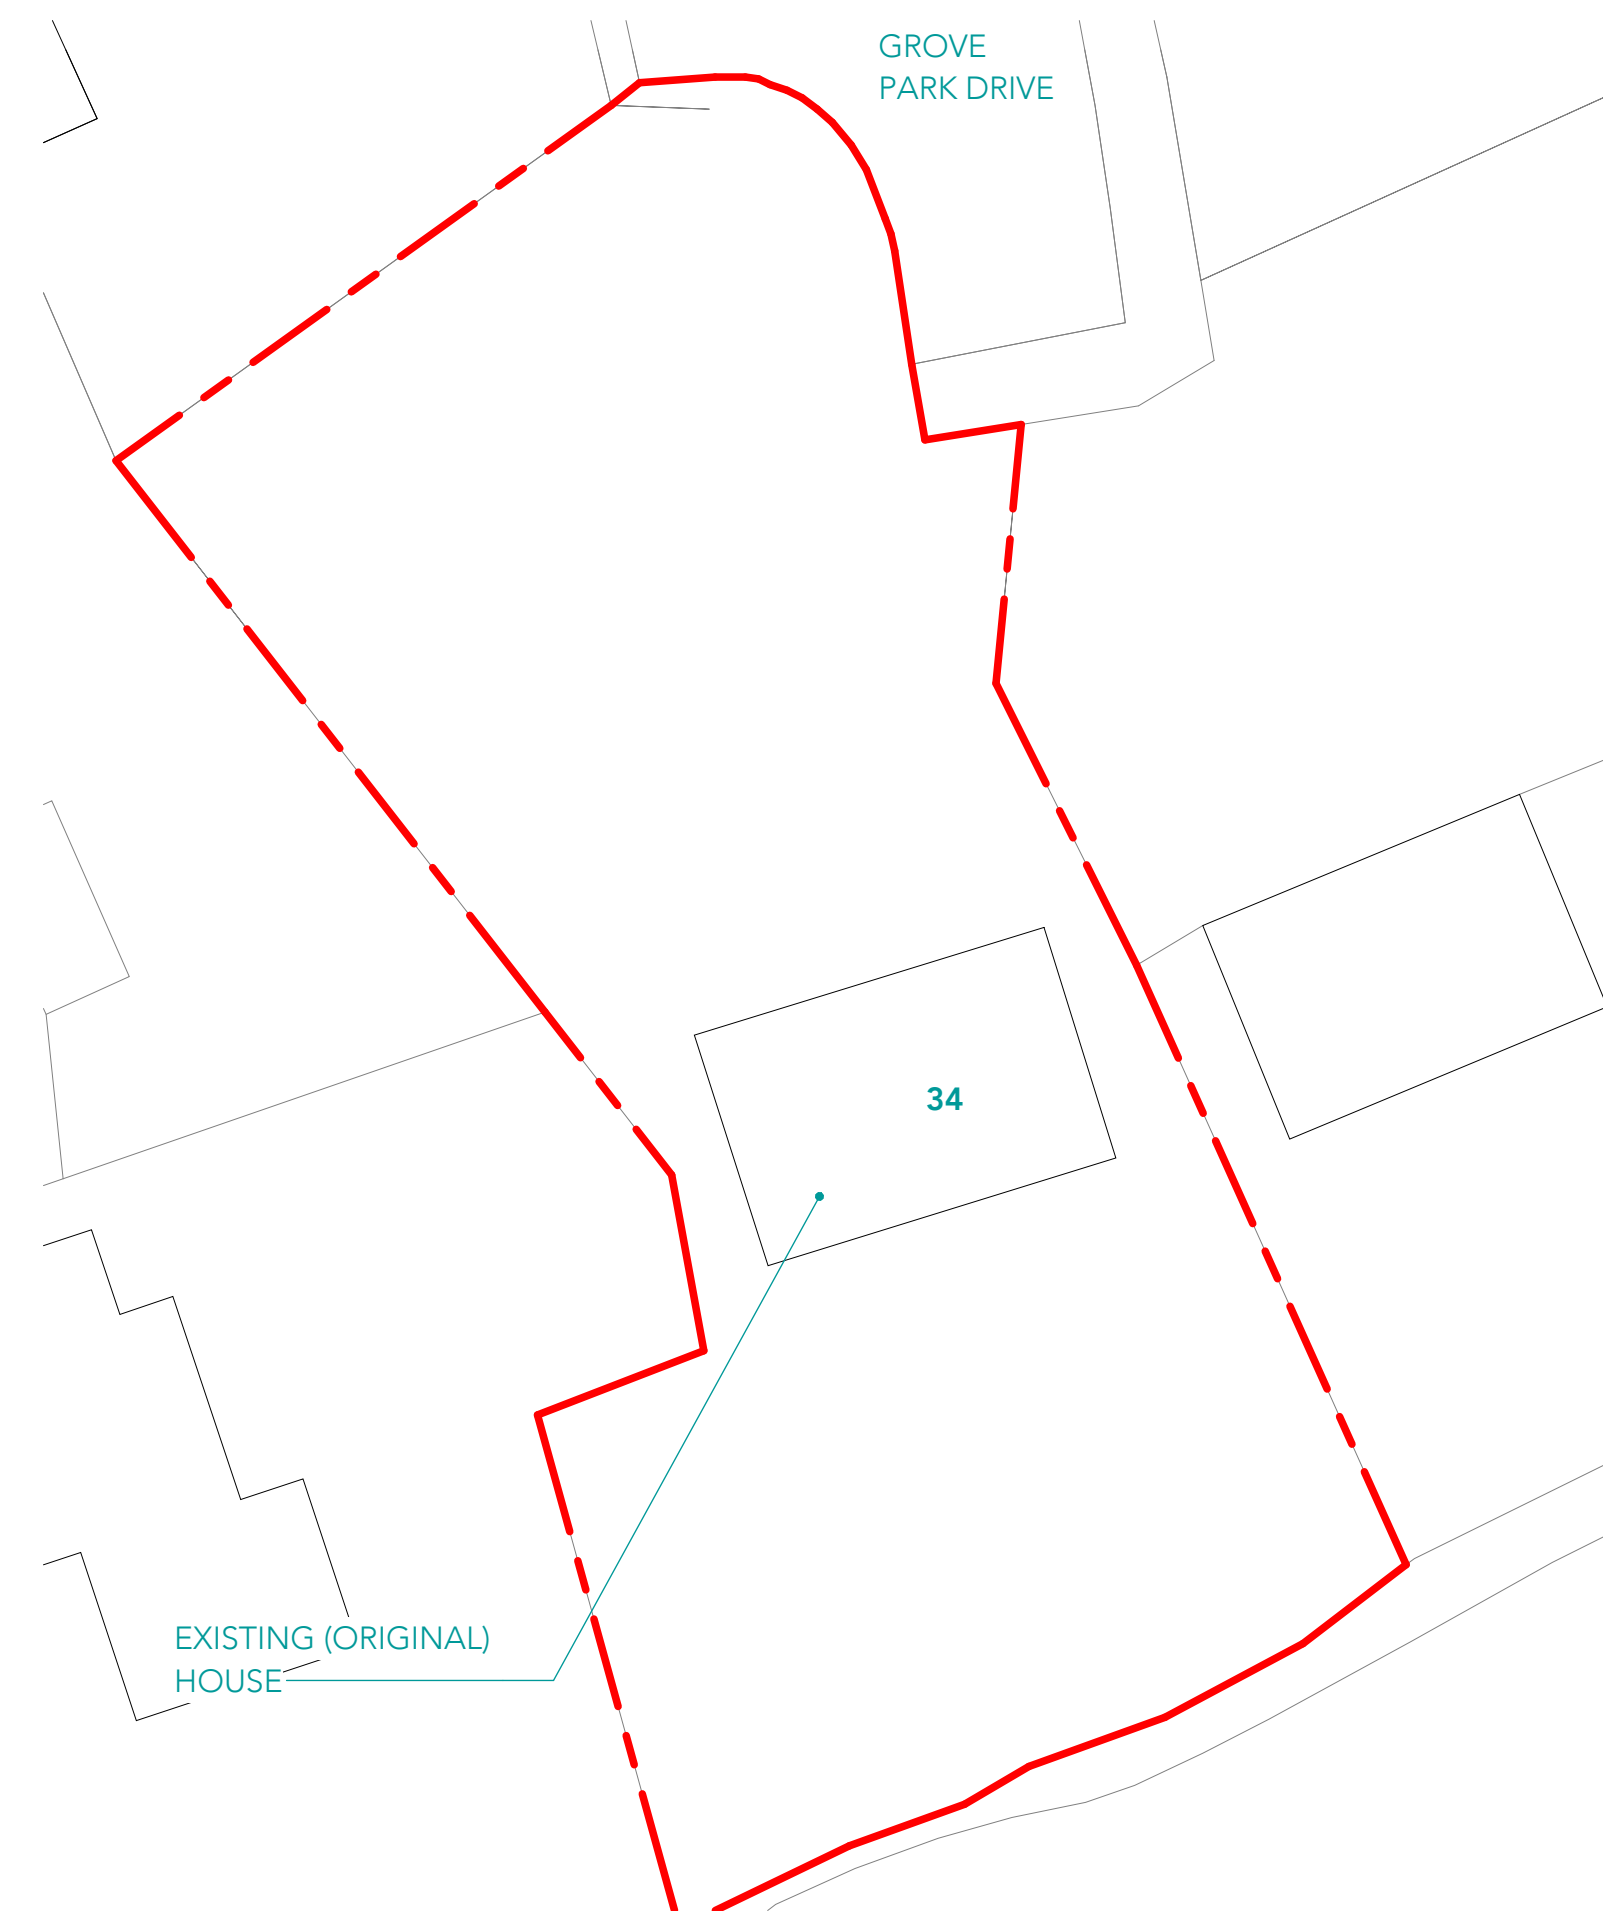


EXISTING SITE PLAN


1 : 200

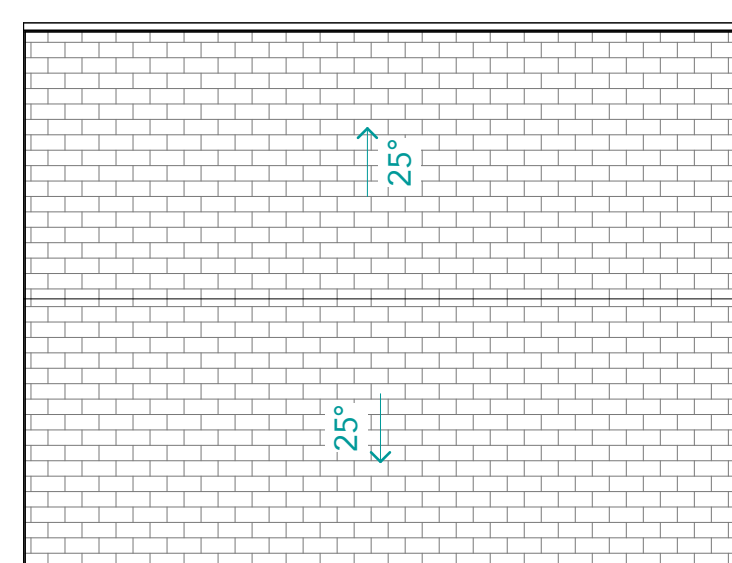


GA PLAN - ROOF

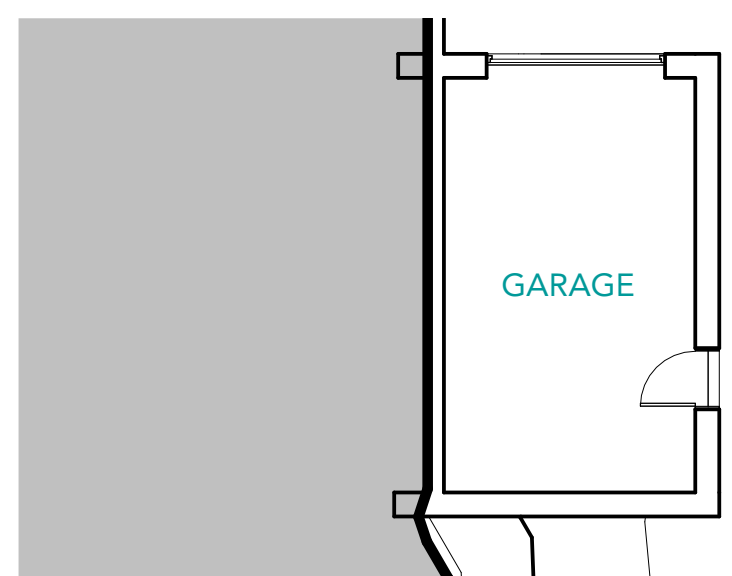

GA PLAN - GARAGE

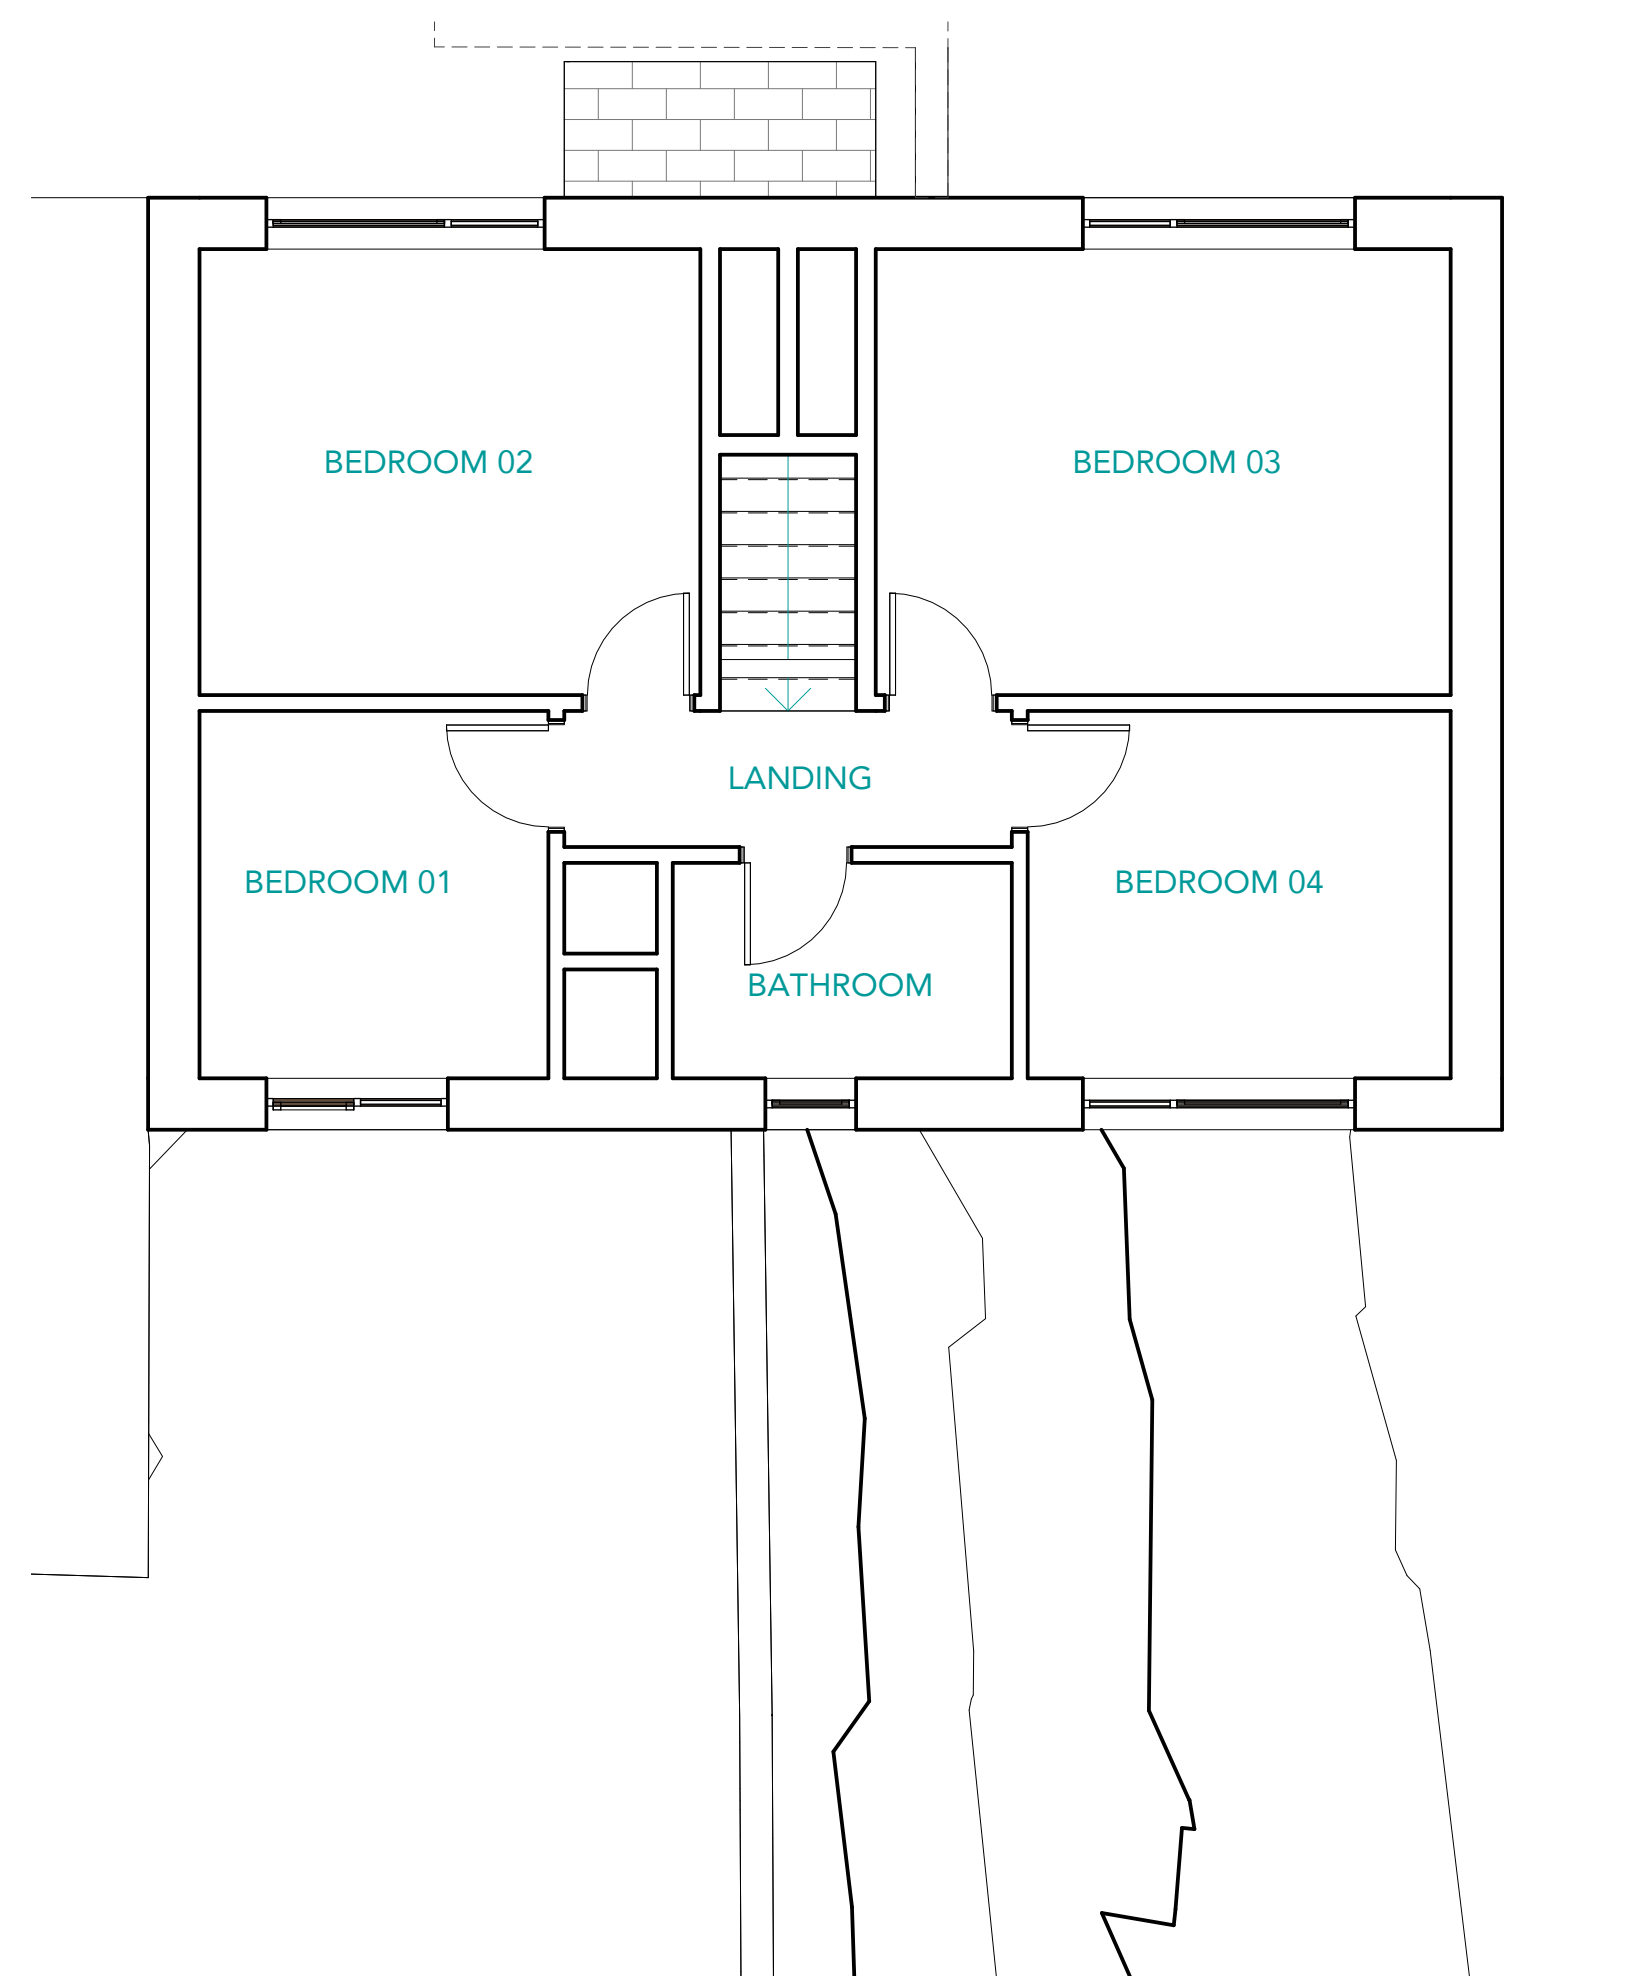

GA PLAN - FIRST FLOOR
1 : 50

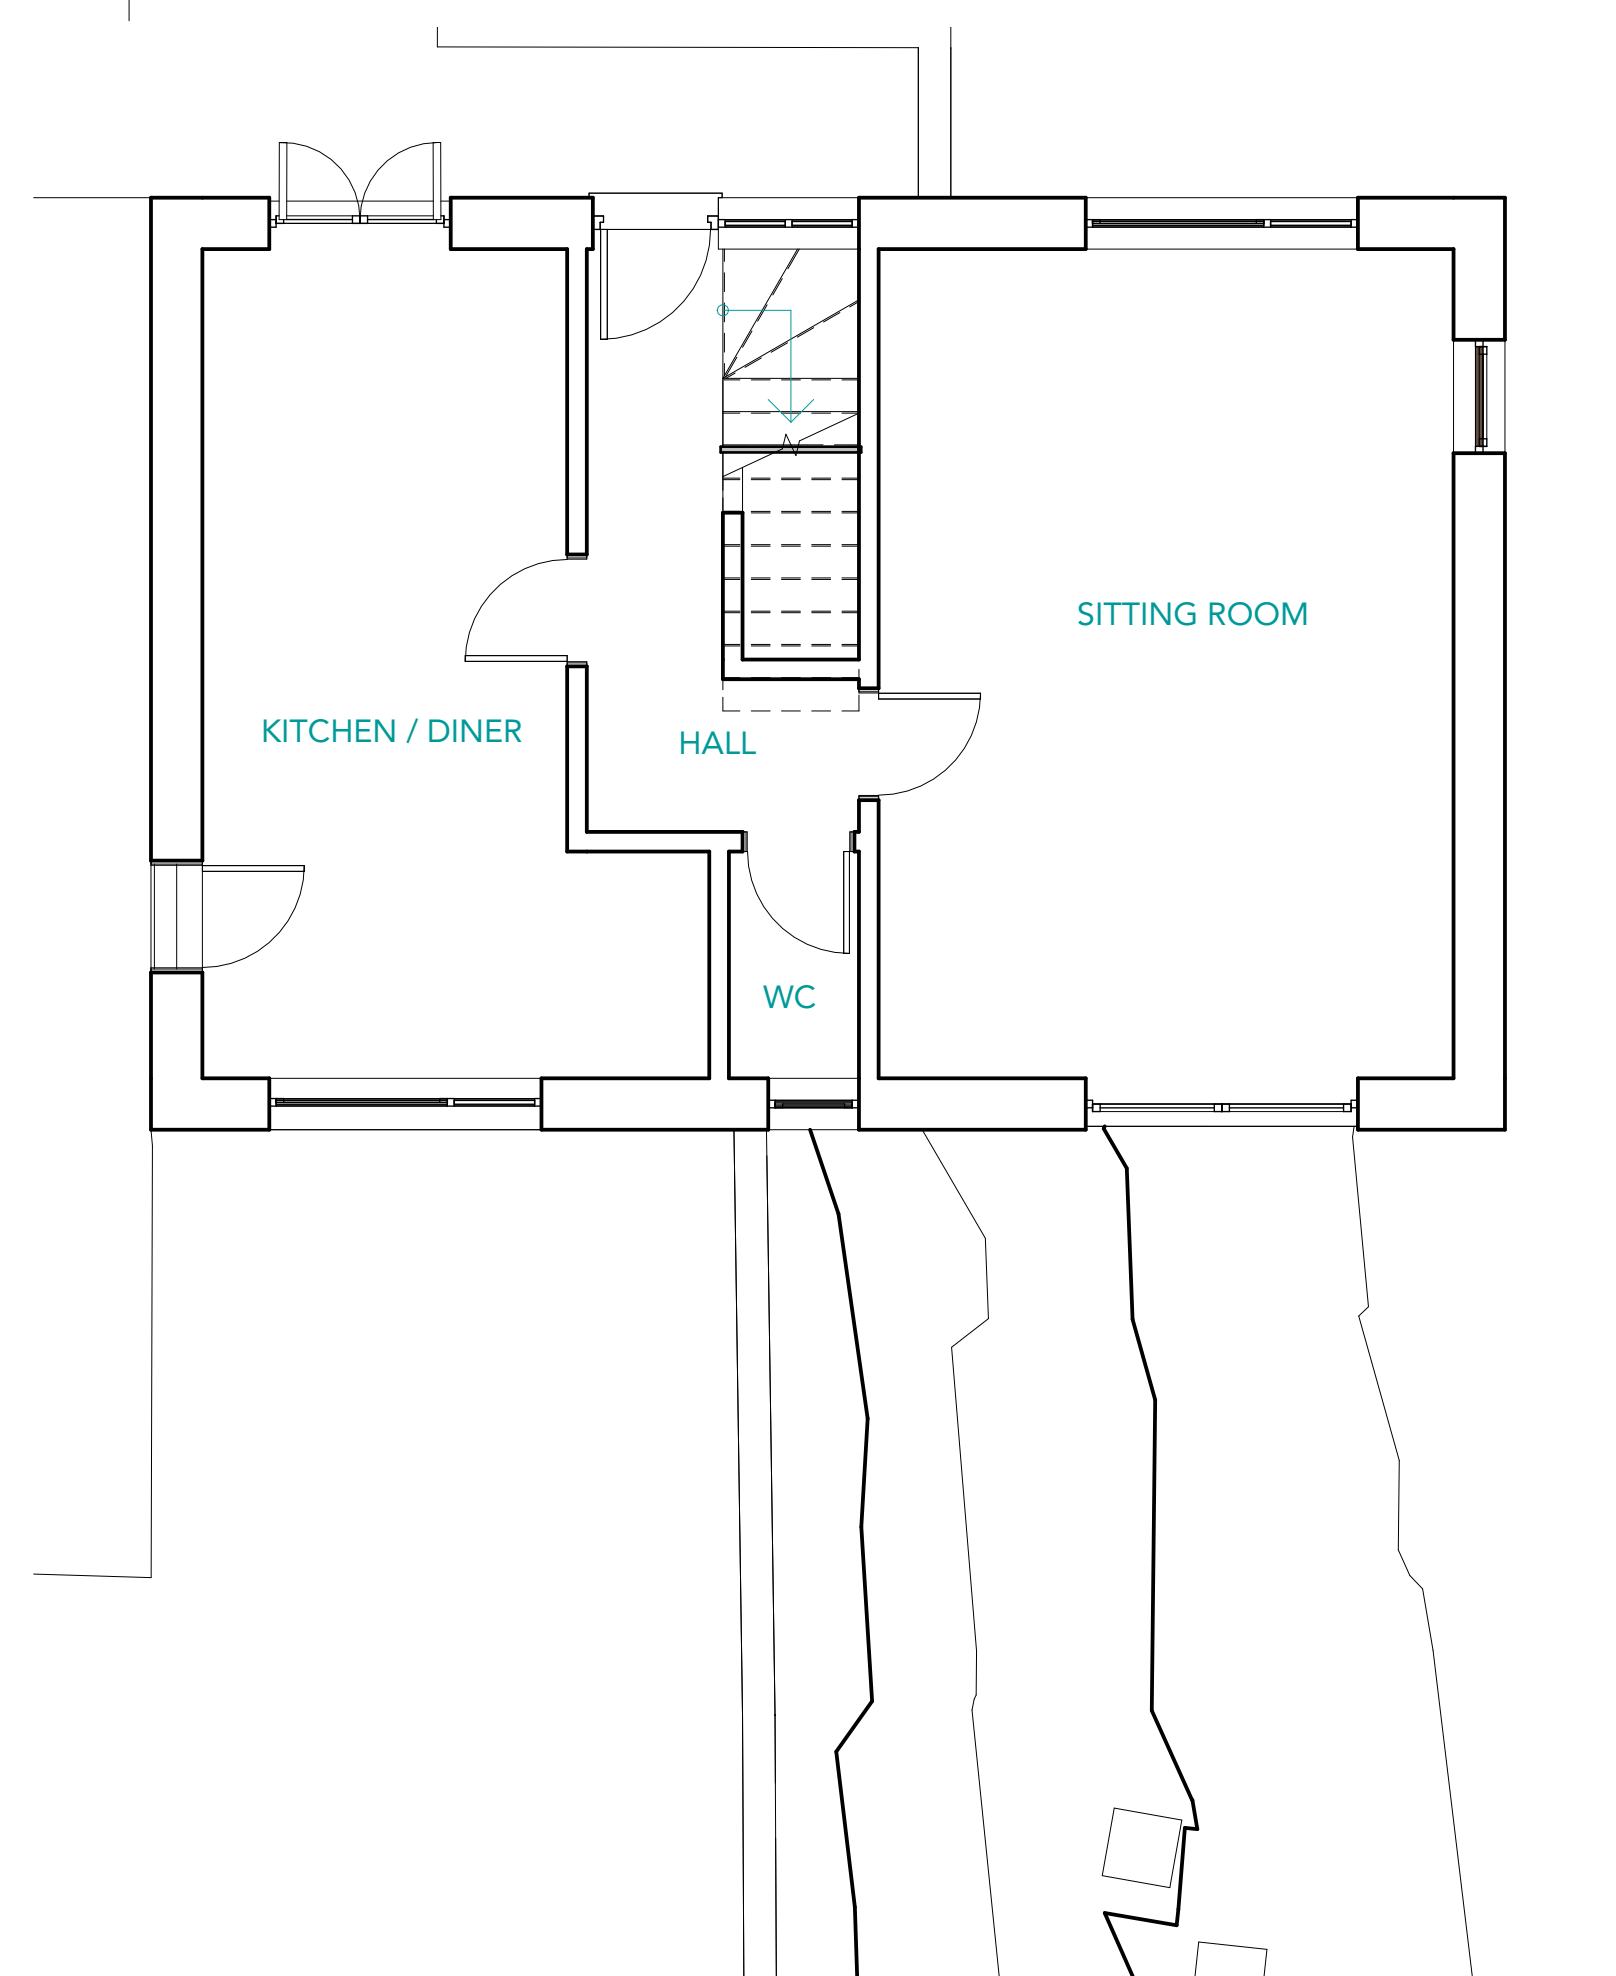

GA PLAN - GROUND FLOOR



LOCATION PLAN



34GrovePark

34 Grove Park Drive,
Newport, NP20 6YE


Project 2517

WILL WORMALD
34 Grove Park Drive,
Newport, NP20 6YE

[illegible]

Notes

North

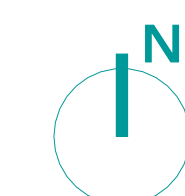

Scale As indicated • A1

**LOCATION AND SITE PLANS
EXISTING PLANS AND
ELEVATIONS**

PL01

| sheet no.

rev.