



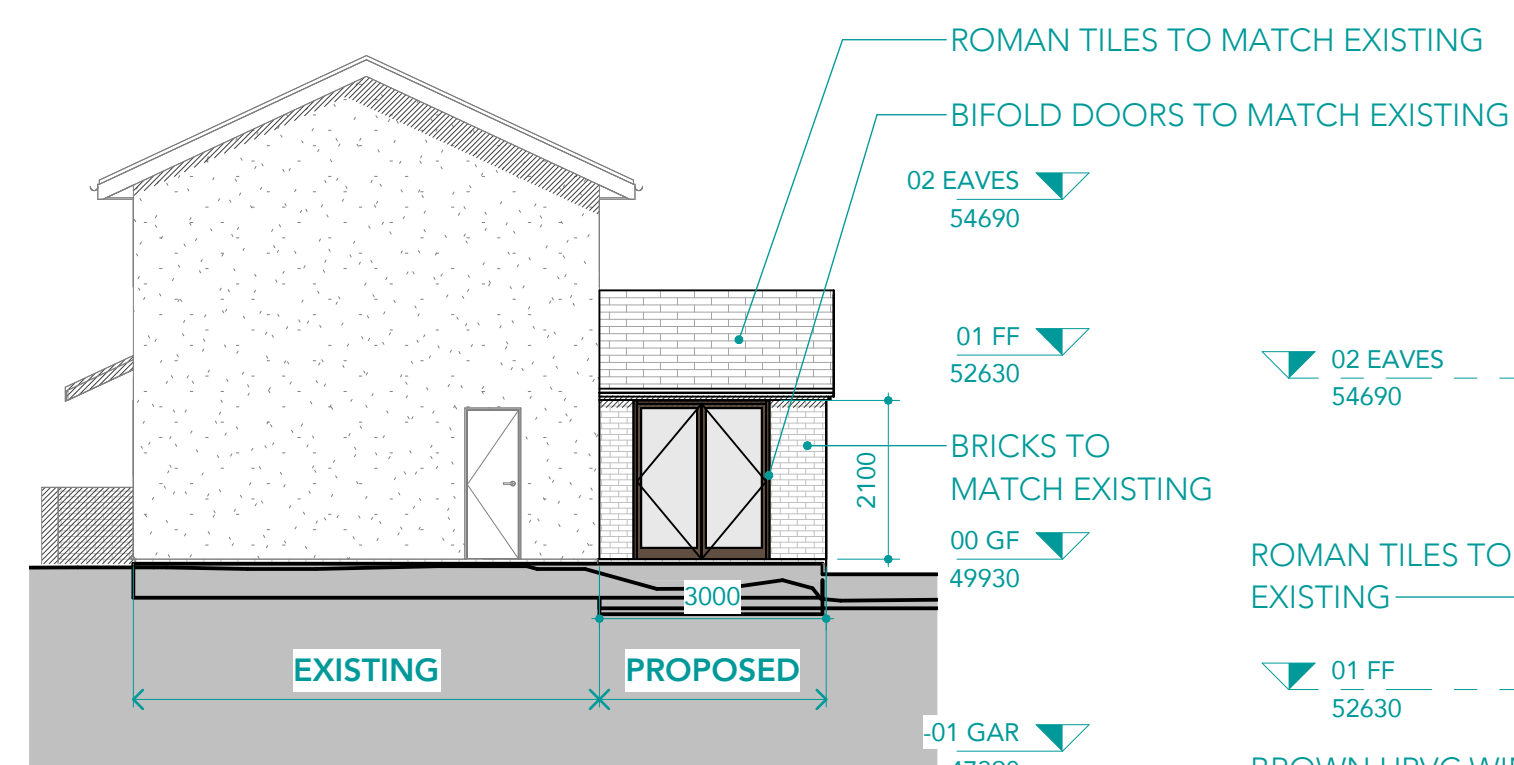


WEST ELEVATION

1 : 100

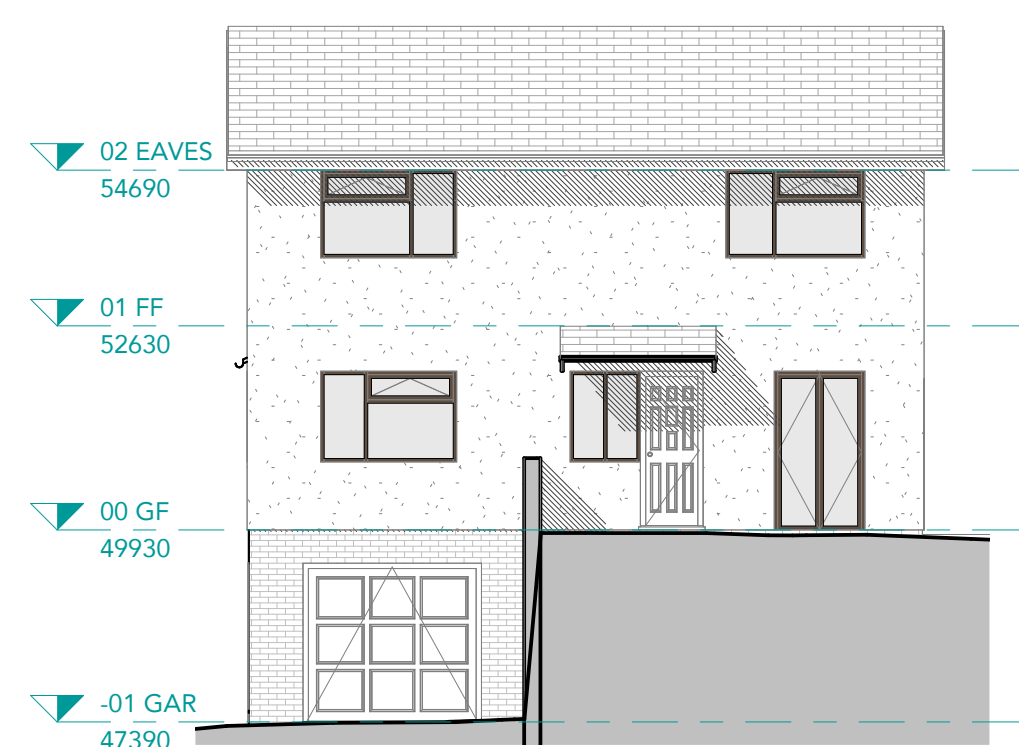


NORTH FRONT ELEV

1 : 100

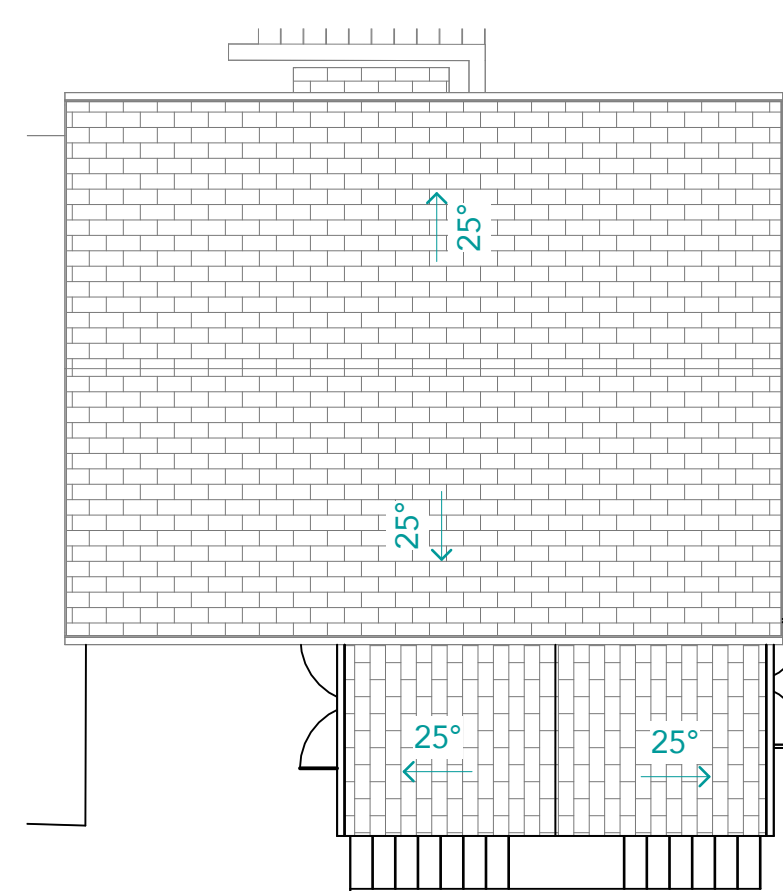



ROOF PLAN

1 : 100

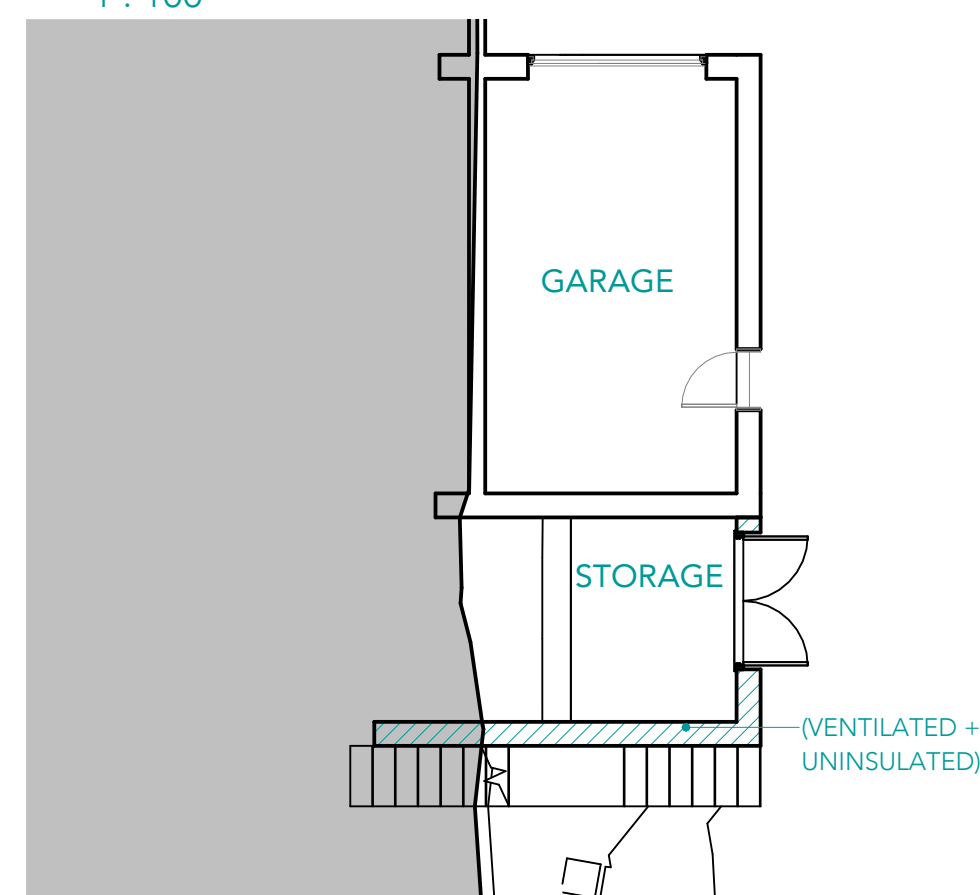


GARAGE + STORAGE PLAN

1 : 100

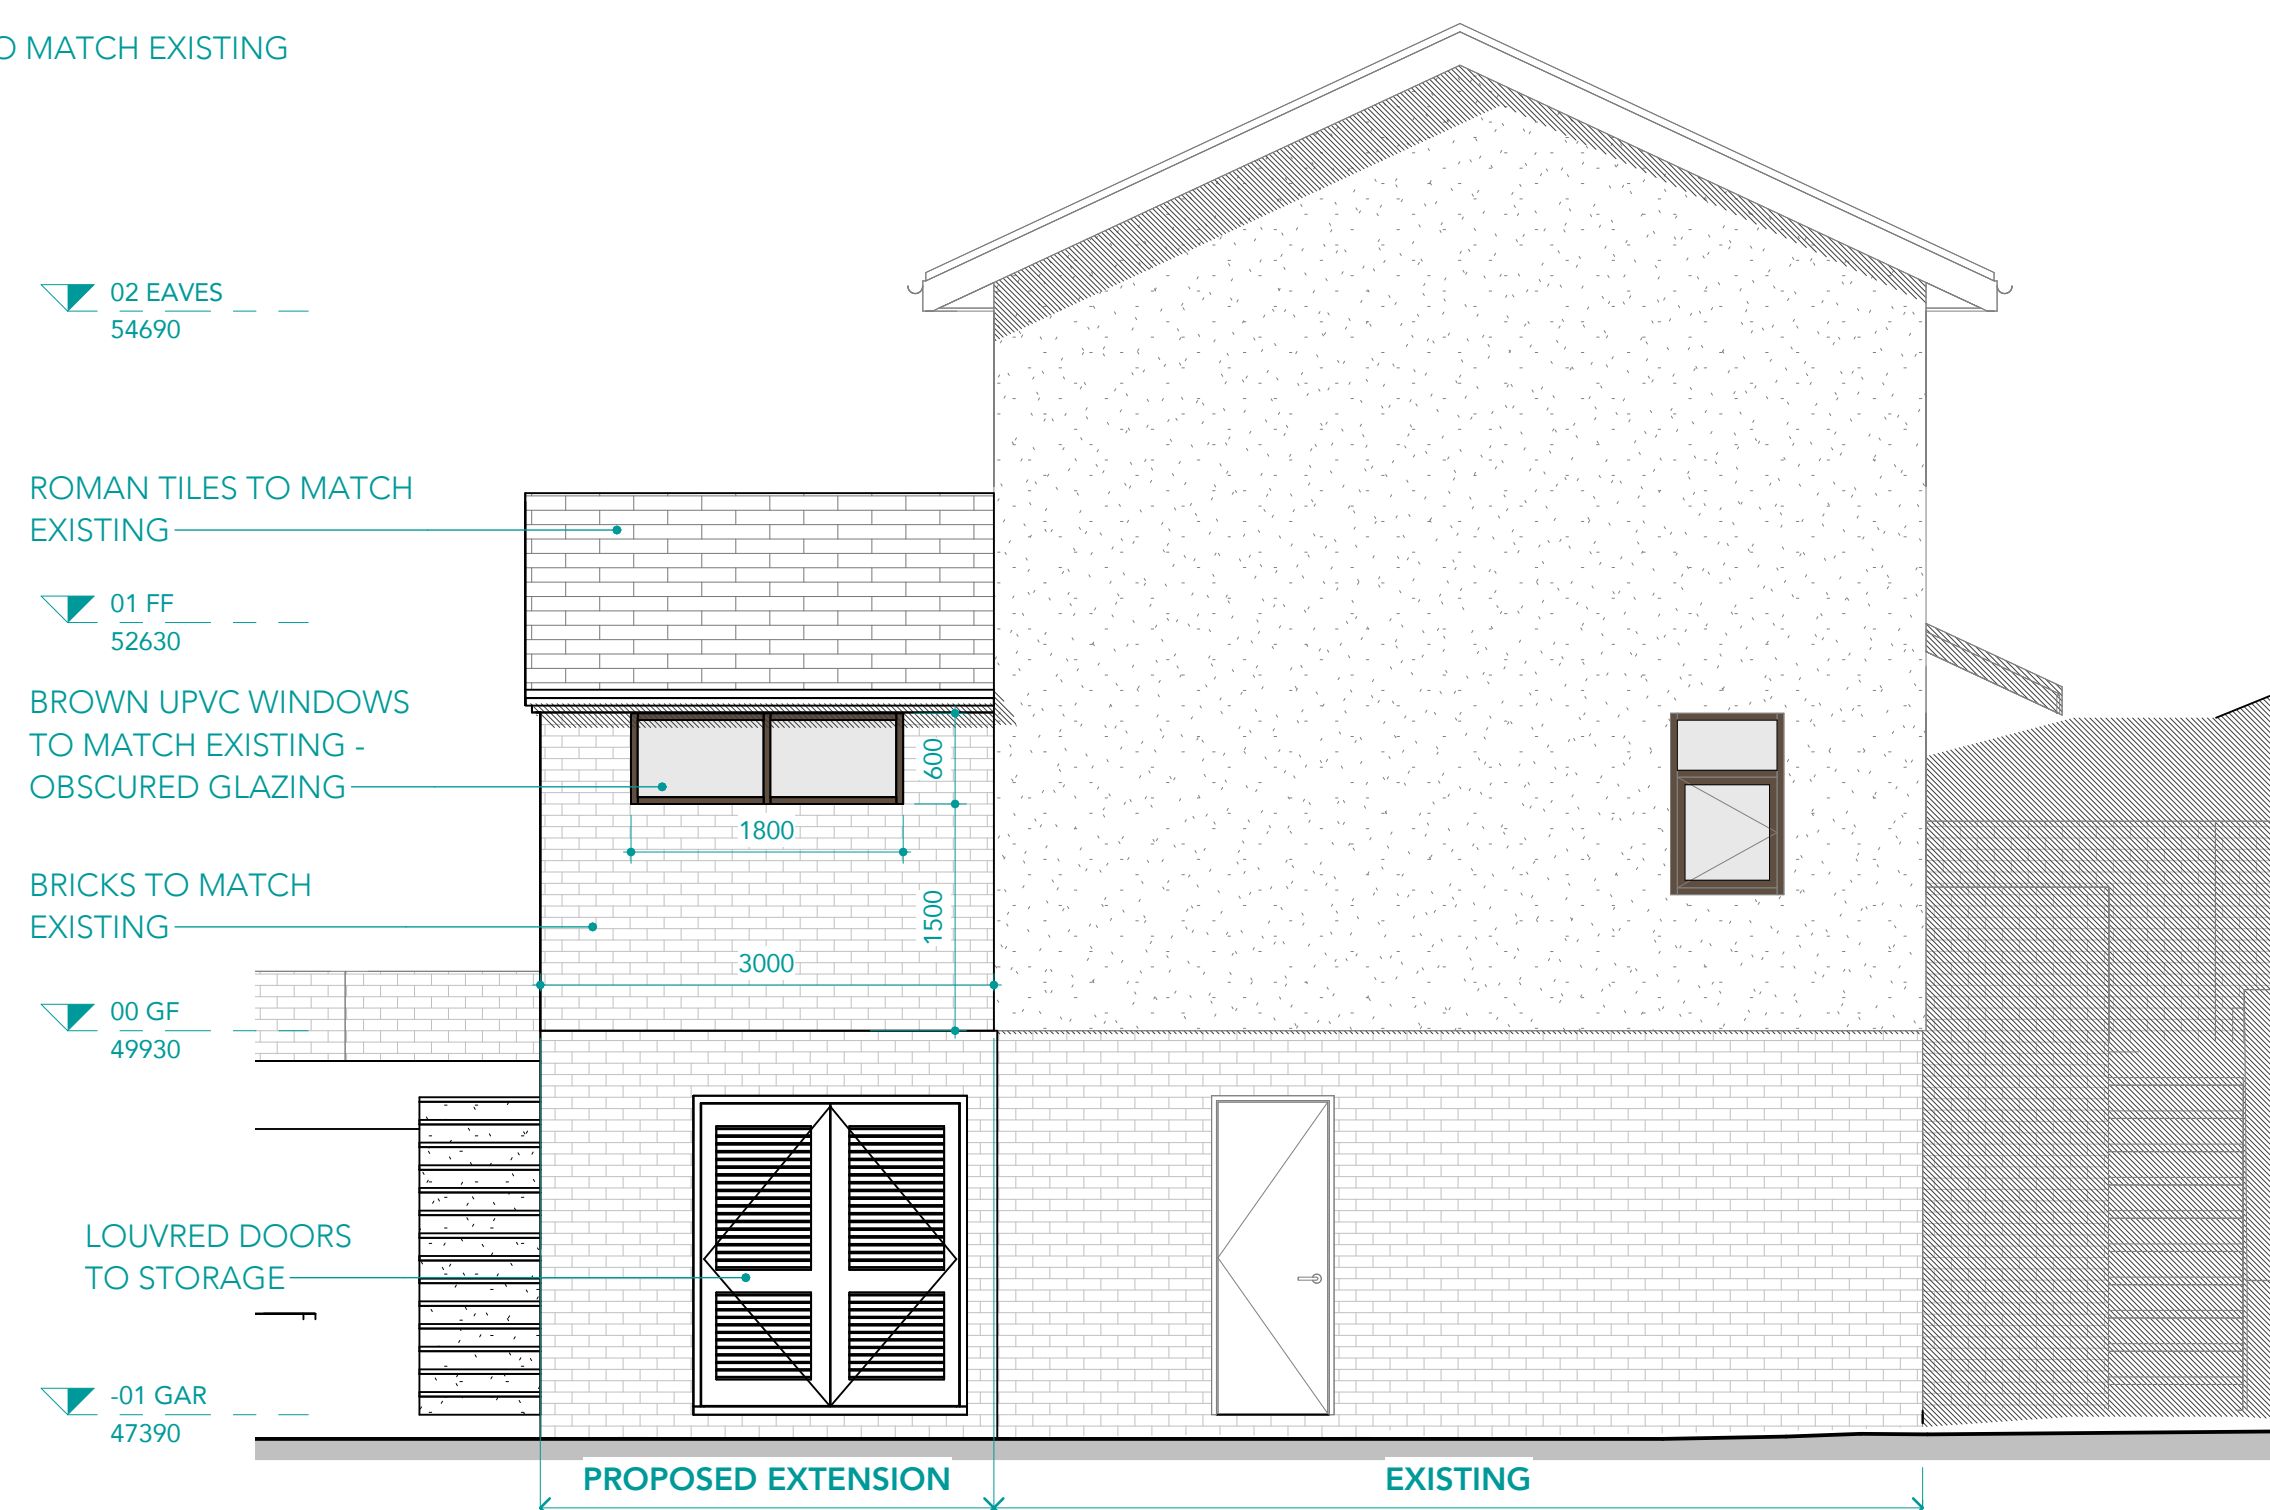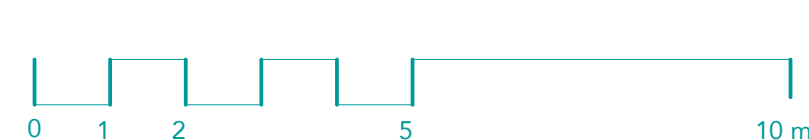


EAST - BOUNDARY ELEVATION

1 : 50

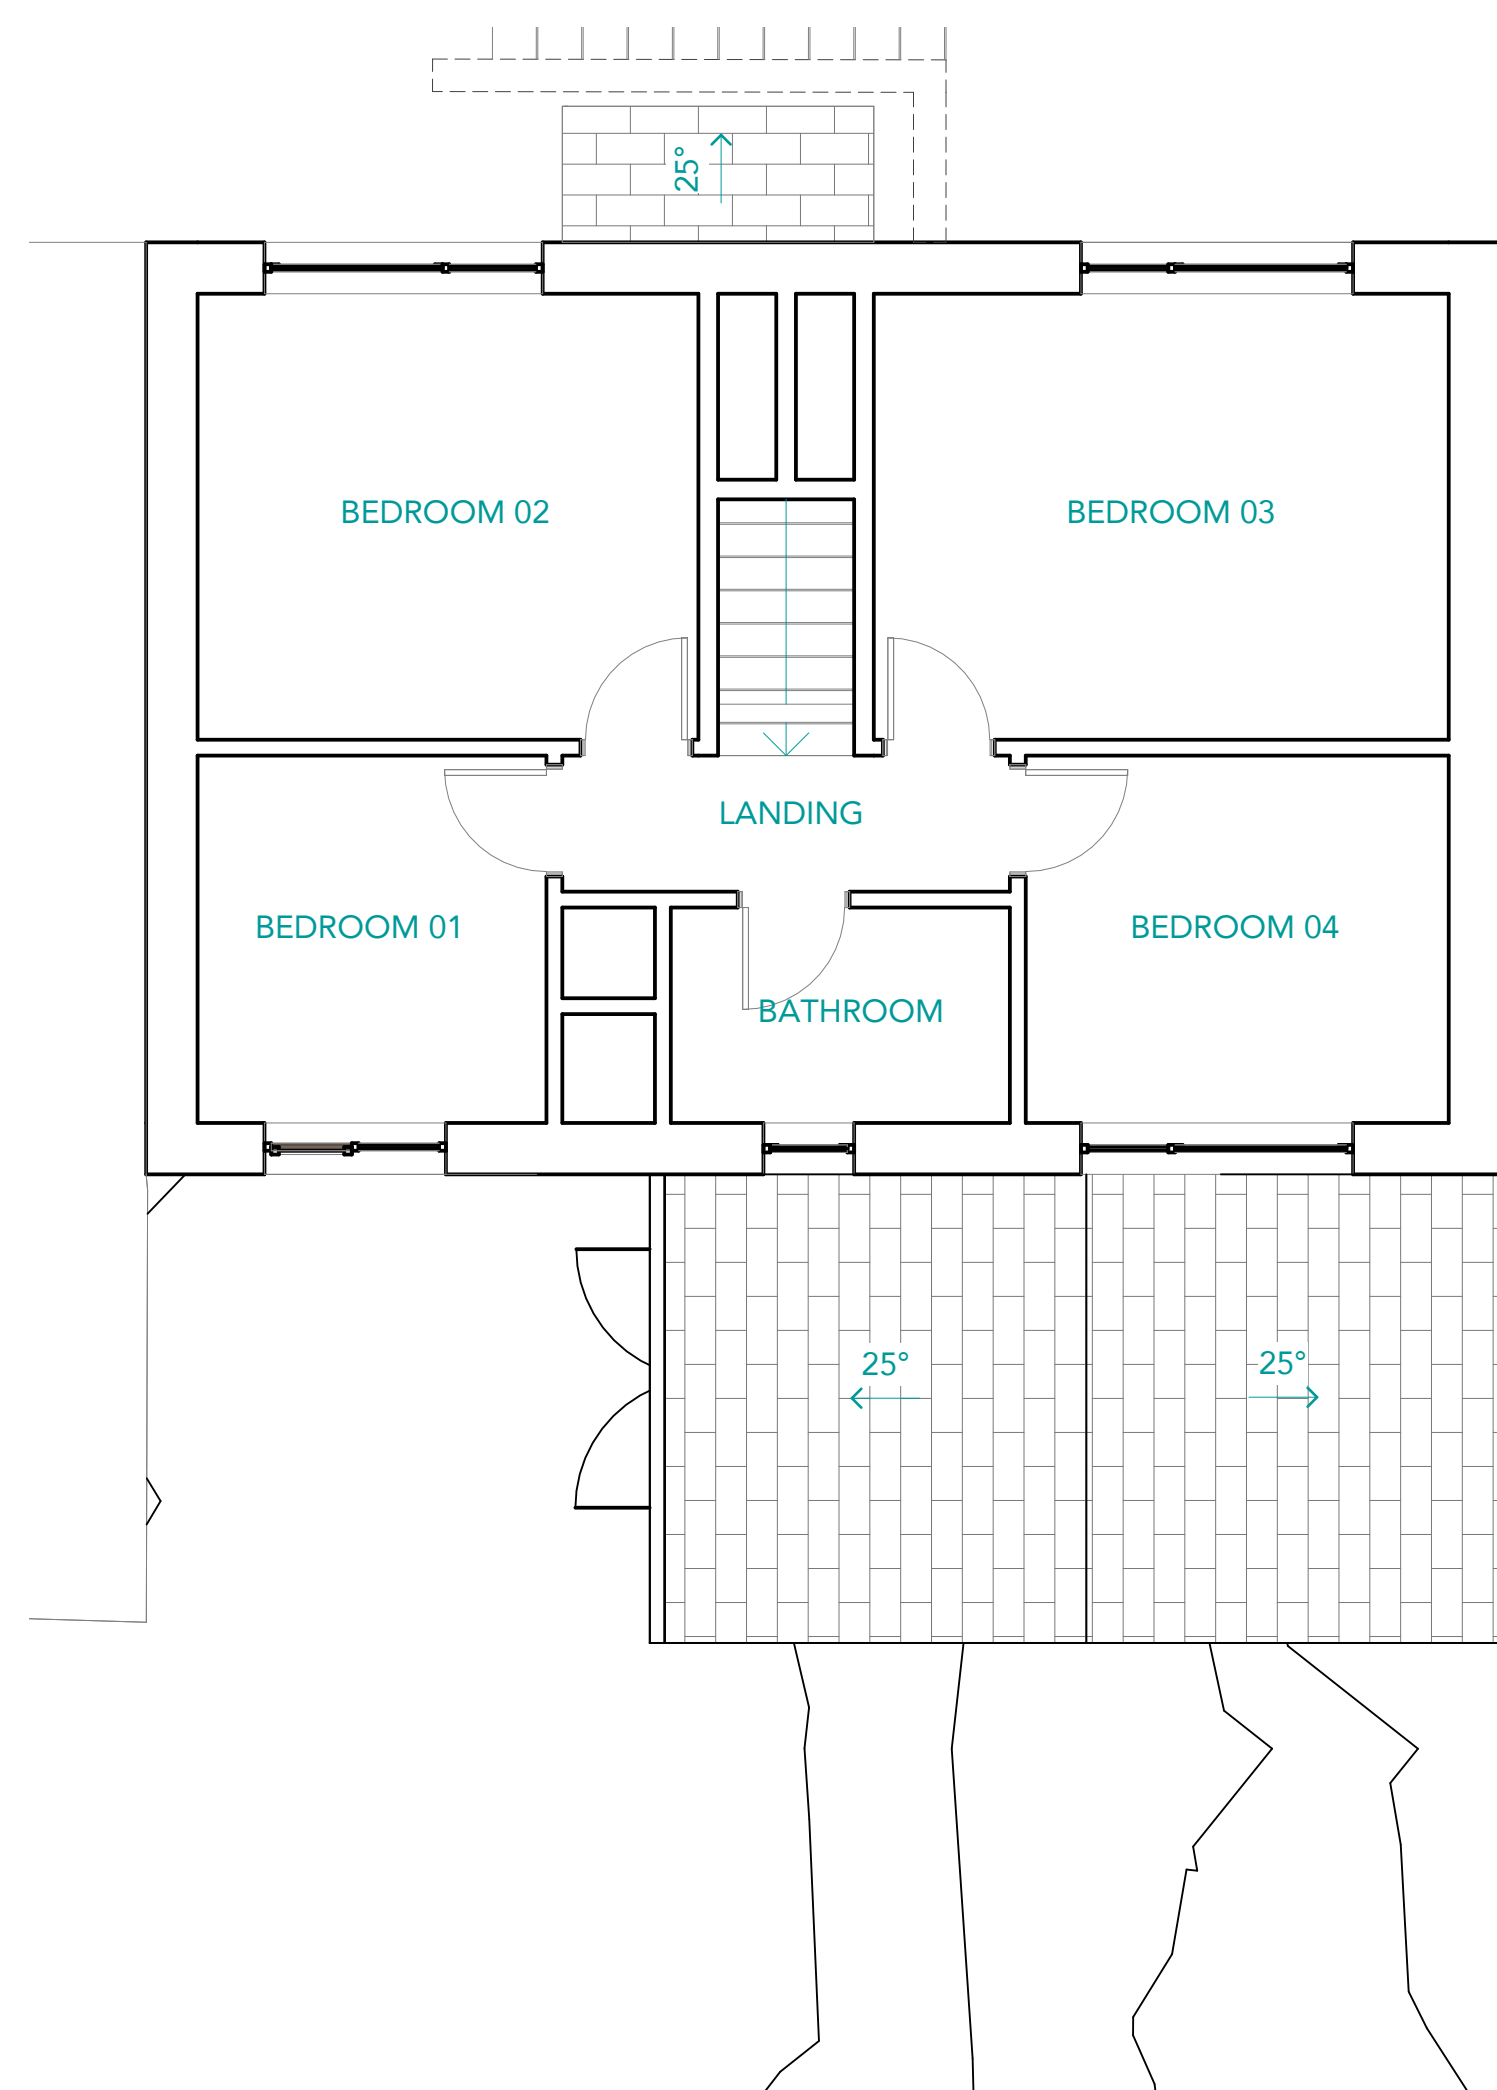


FIRST FLOOR PLAN

1 : 50

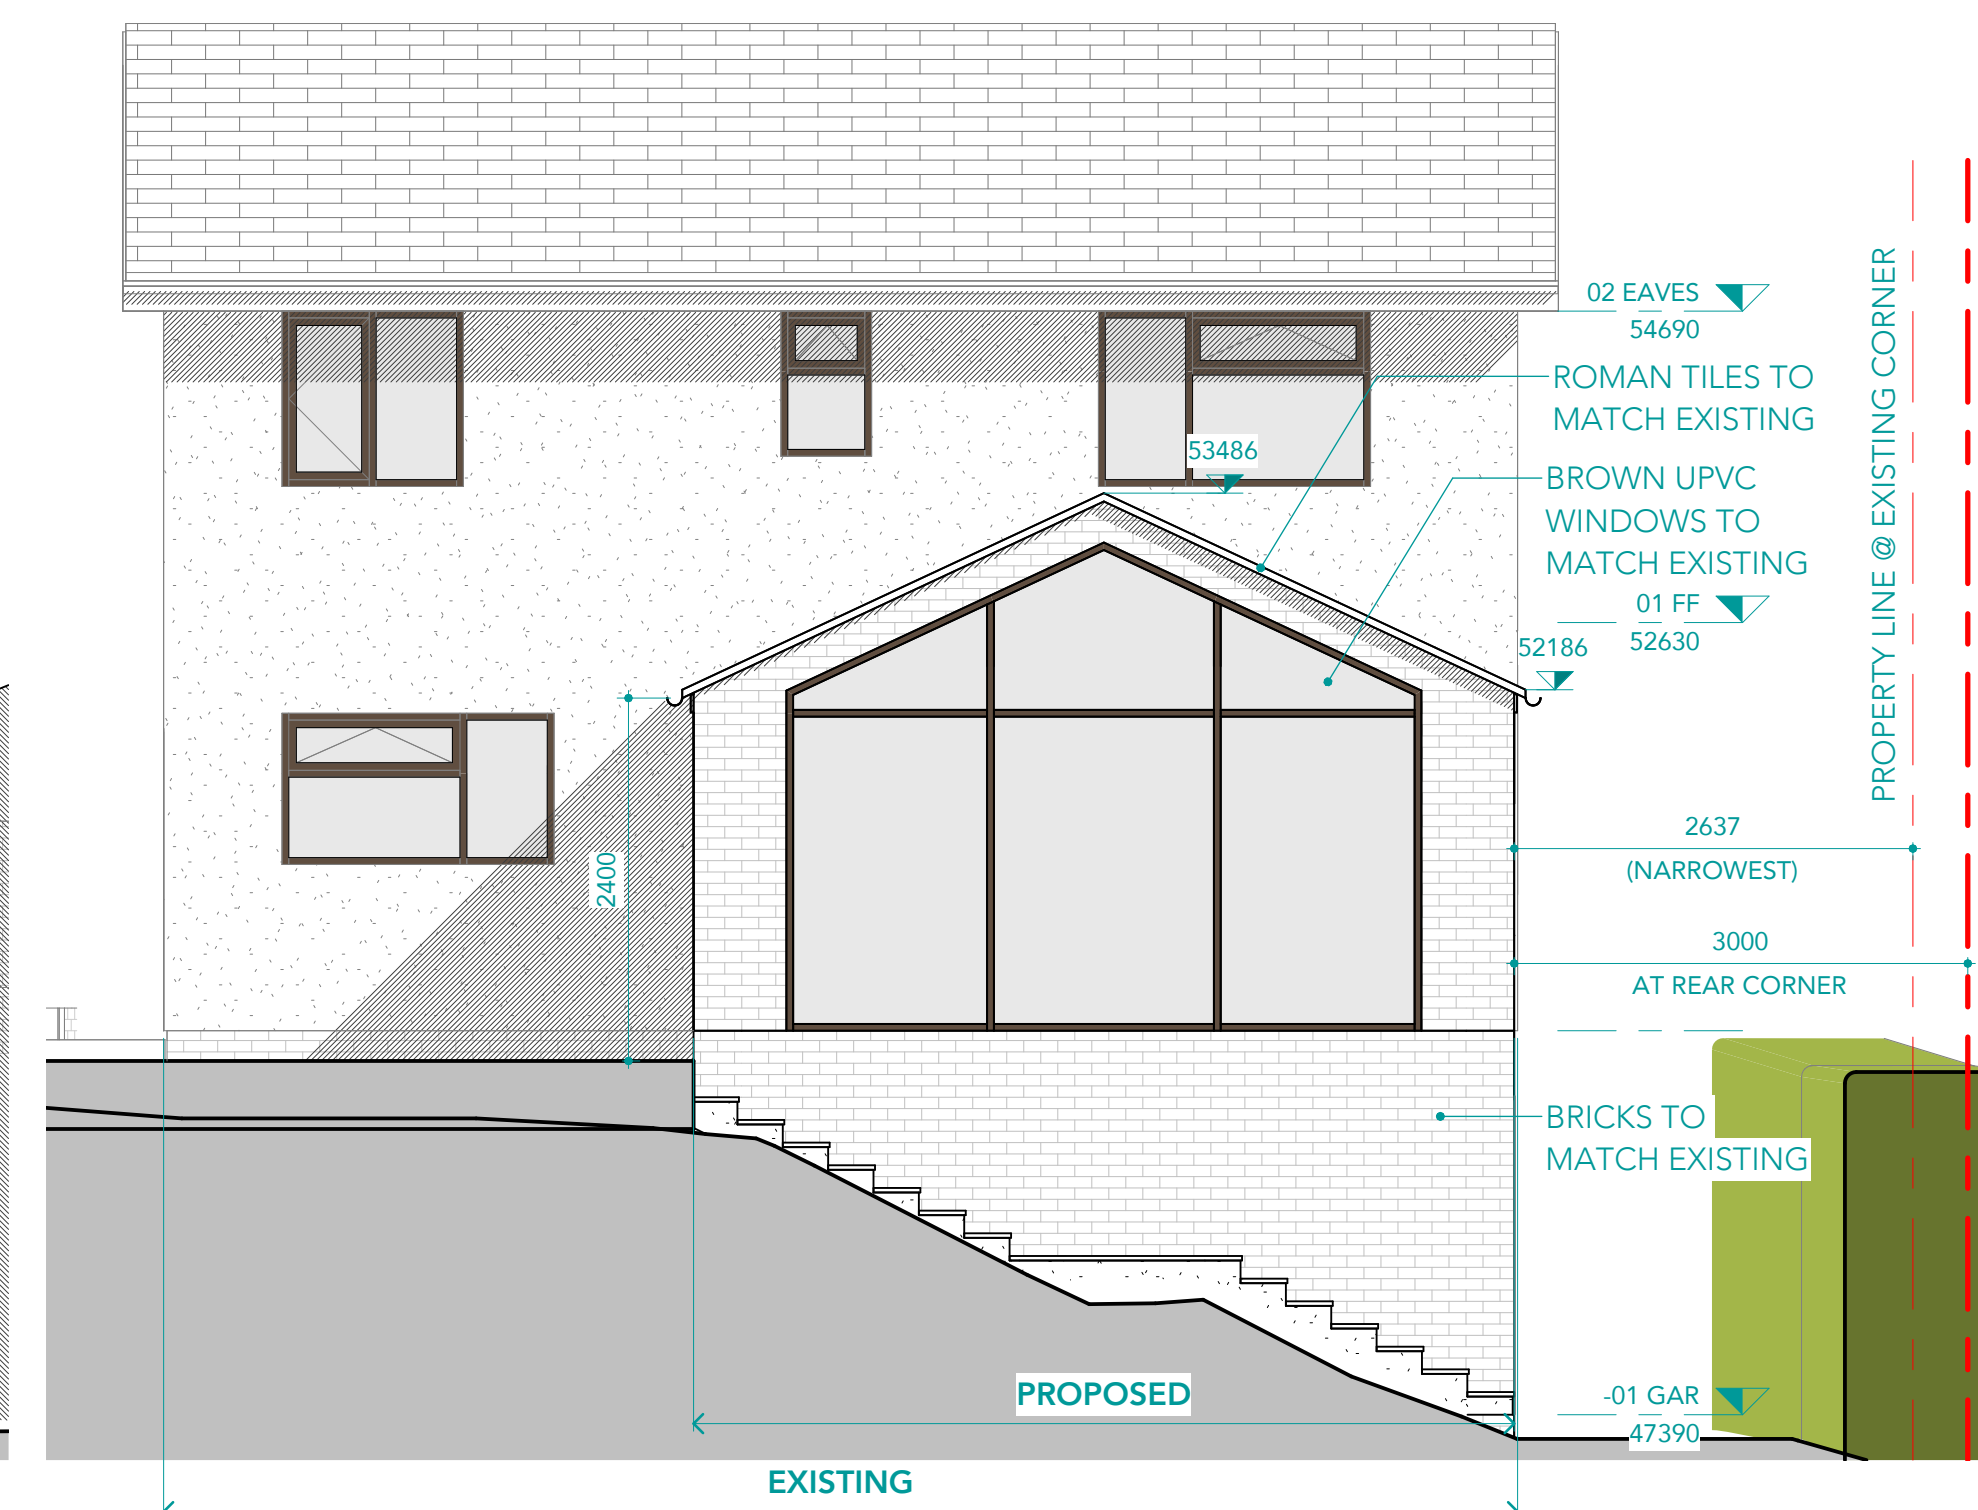

SOUTH - GARDEN ELEVATION

1 : 50

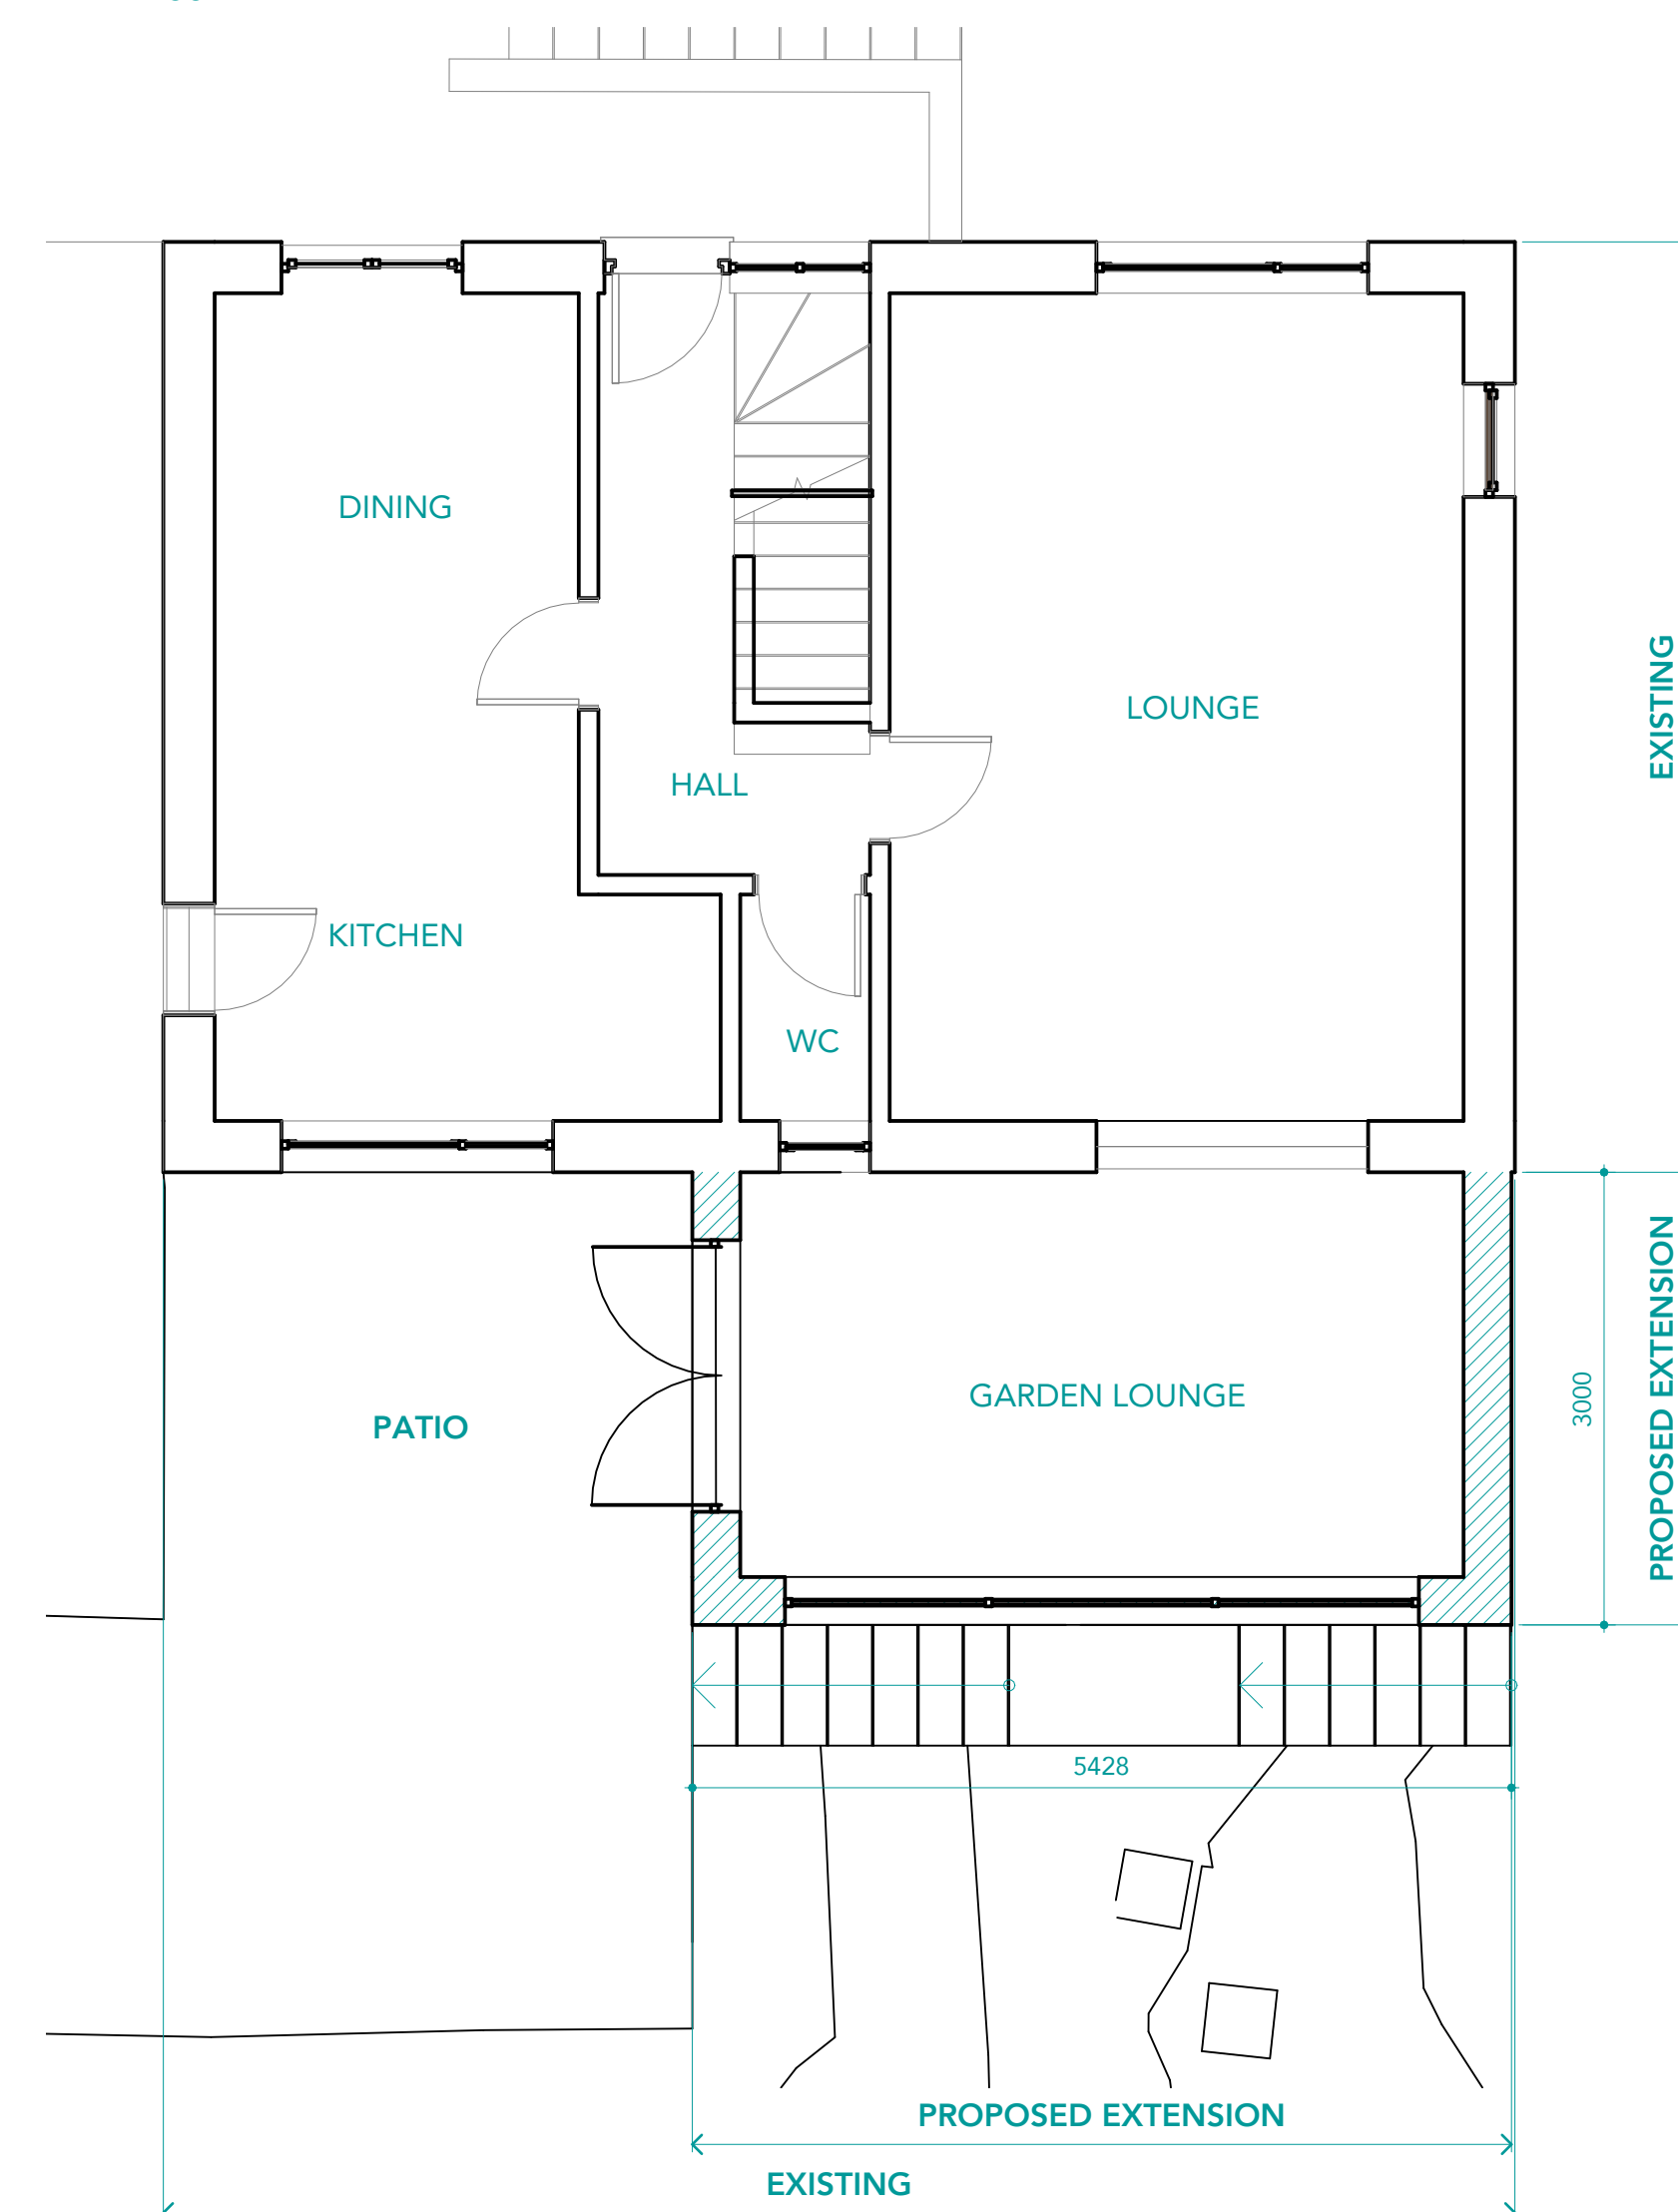

GROUND FLOOR PLAN

1 : 50

Project 2517

WILL WORMALD
34 Grove Park Drive,
Newport, NP20 6YE

Revisions

[illegible]

Notes

KEY - PHASES

EXISTING

 DEMOLITION PROPOSED

North



Scale As indicated • A1

**PROPOSED - PERMITTED
DEVELOPMENT**

PL02

sheet no.

rev