


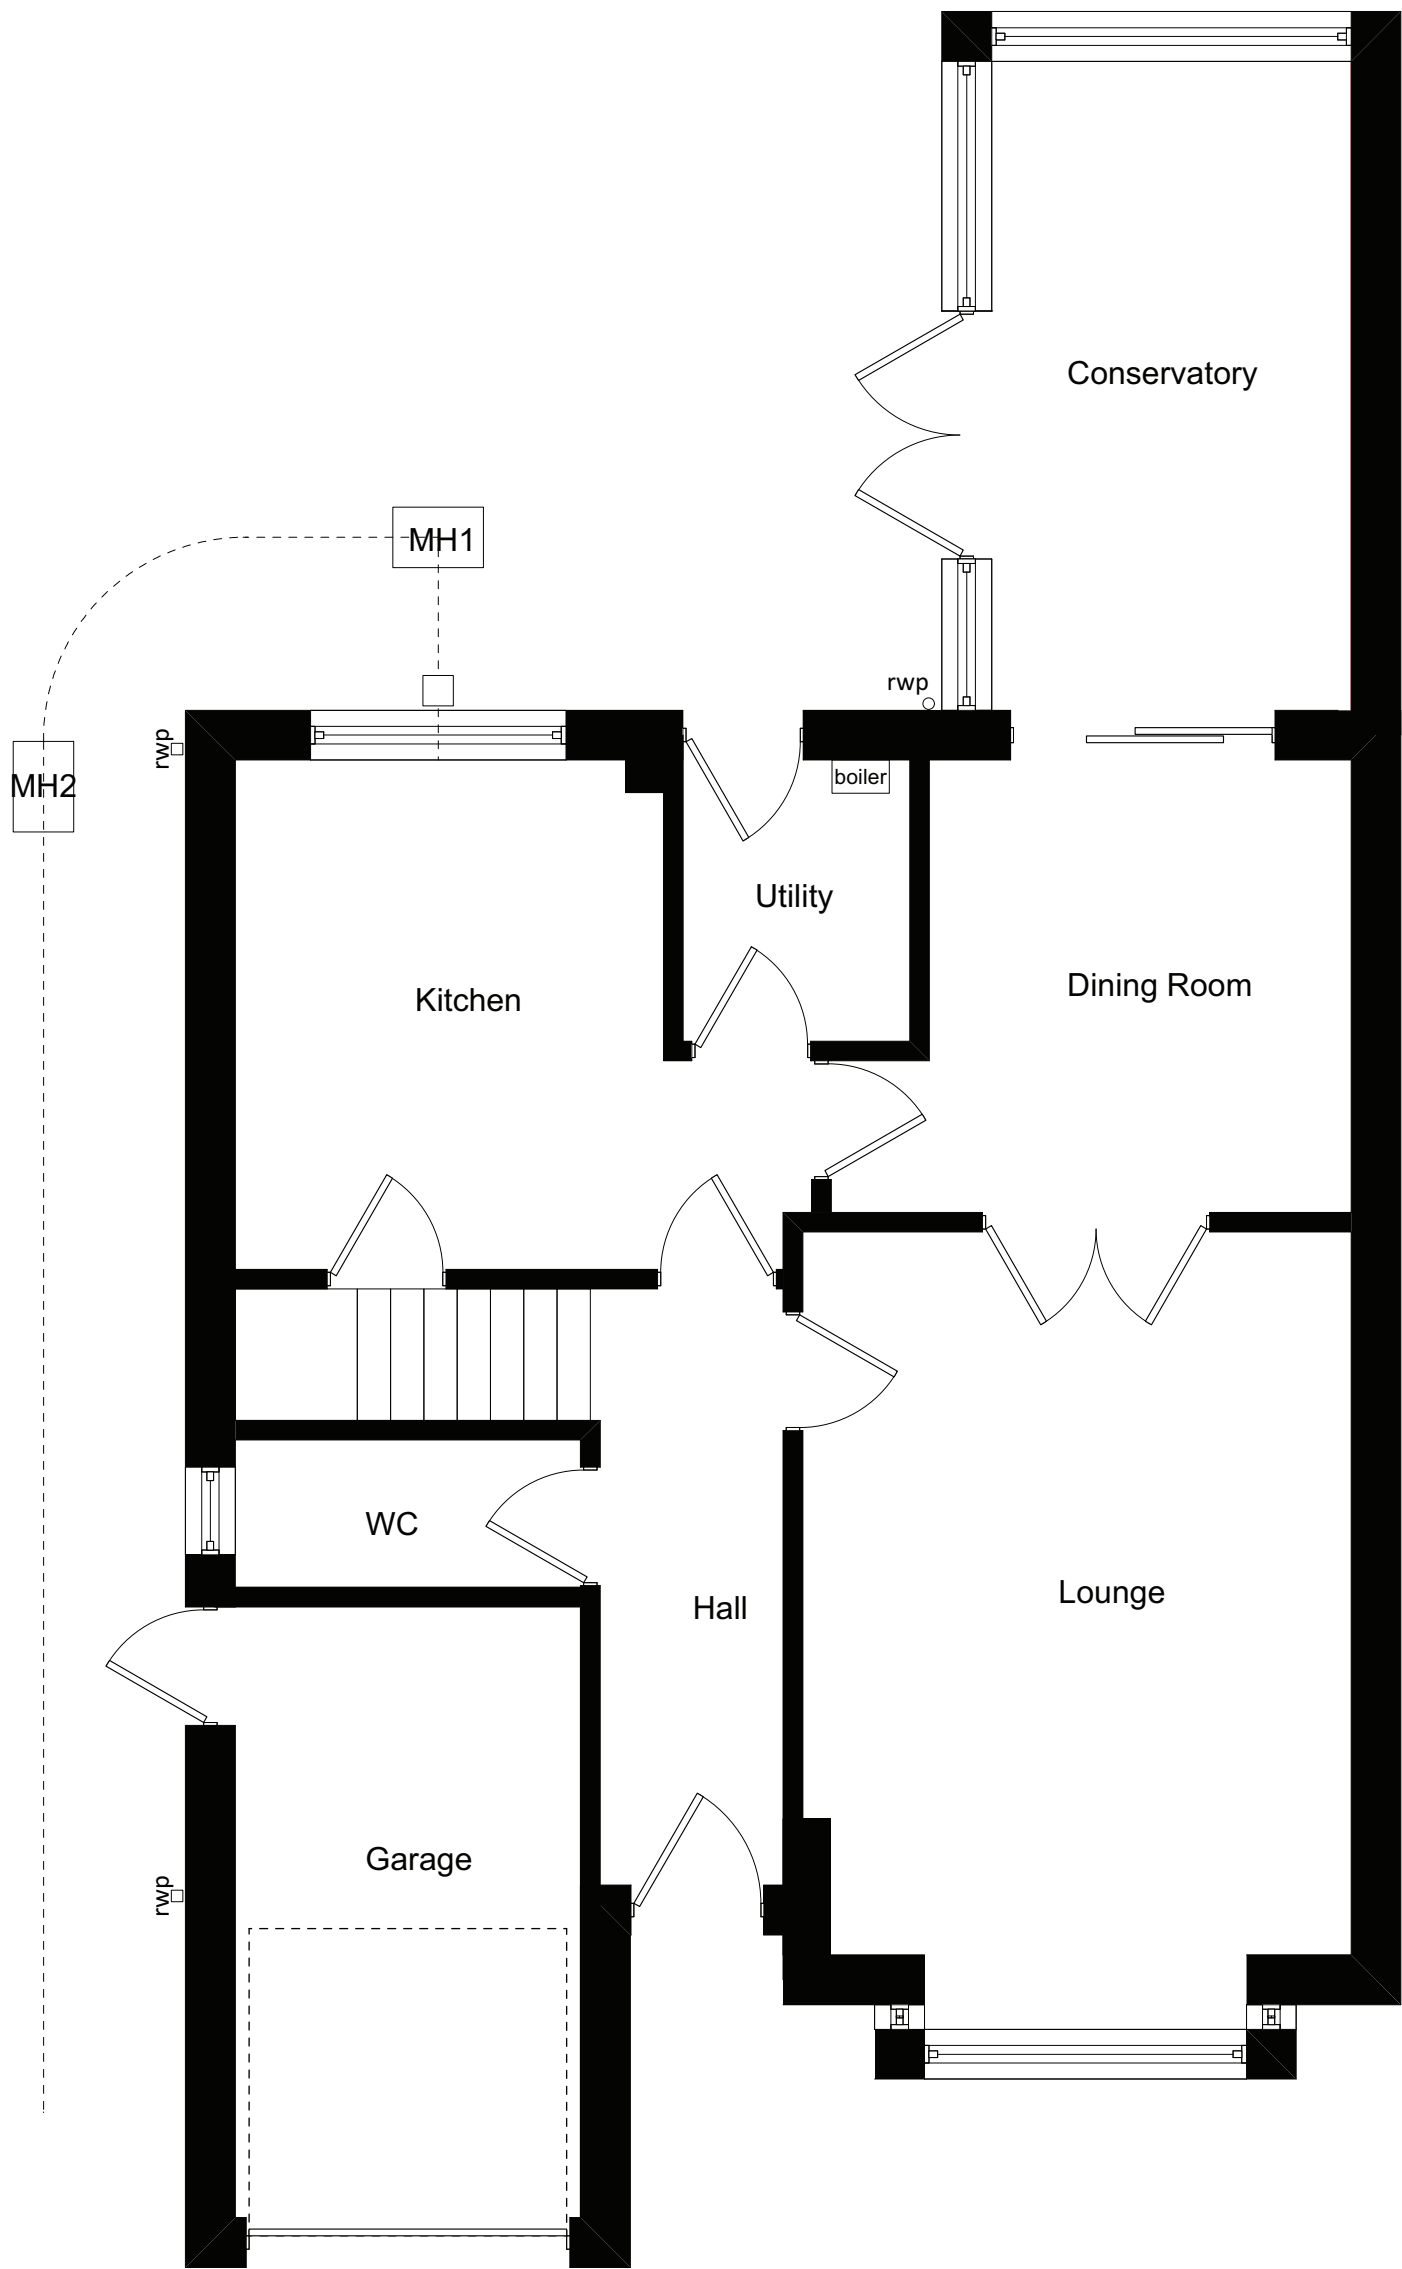

Scale bar 1:50 @ A3

|   |                                                                            |                                                                                |   |
|---|----------------------------------------------------------------------------|--------------------------------------------------------------------------------|---|
| <div><p><b>Skerryvore Designs Ltd</b><br/>skerryvoredesigns.co.uk</p><p>Phone <b>01633 897922</b><br/>Mobile <b>07816 934352</b><br/>contact@skerryvoredesigns.co.uk</p></div> | <div><p><b>JOB</b></p><p><b>TITLE</b> 48 The Shires-<br/>CF3 2AZ</p></div> | <div><p><b>DRAWING</b></p><p><b>TITLE</b> Existing Ground Floor Plan</p></div> | <div><p><b>DRAWING No.</b> SD1090-01</p><p><b>SCALE</b> 1:50 @ A3</p><p><b>DATE</b> June 2025</p></div> |
|---|----------------------------------------------------------------------------|--------------------------------------------------------------------------------|---|