






Rear Elevation

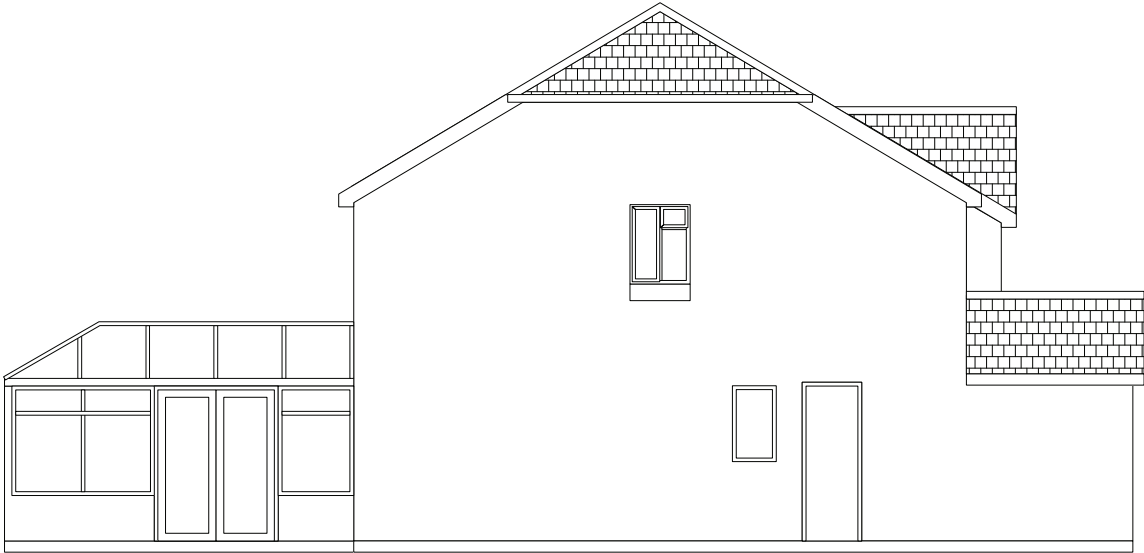


Side Elevation

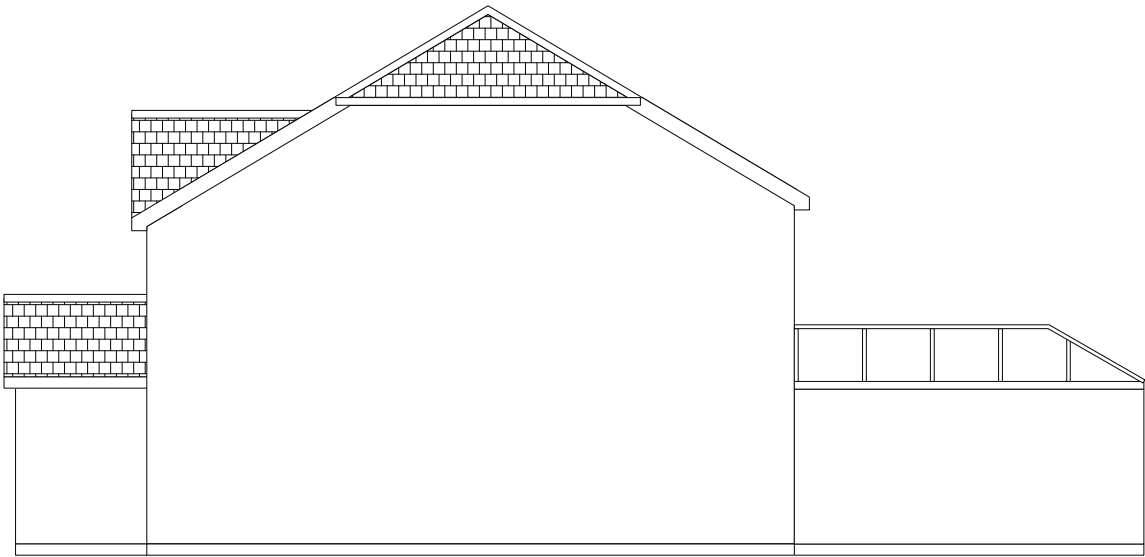

Side Elevation

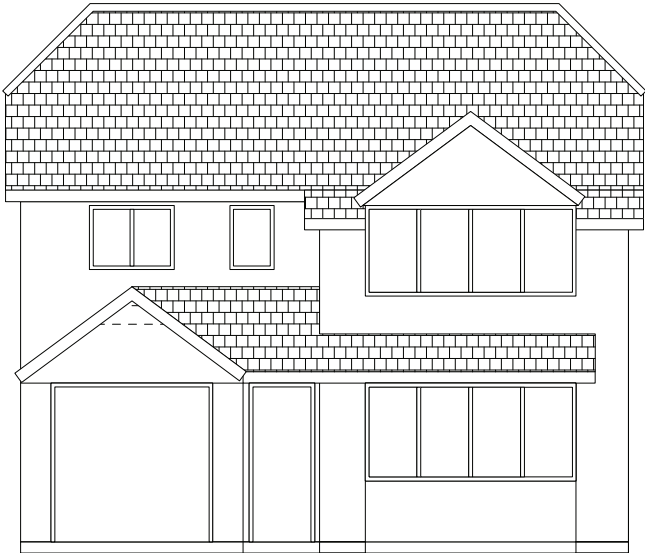

Rear Elevation

 

Scale bar 1:100 @ A3

 Skerryvore Designs Ltd skerryvoredesigns.co.uk Phone 01633 897922 Mobile 07816 934352 contact@skerryvoredesigns.co.uk	JOB TITLE 48 The Shires- CF3 2AZ	DRAWING TITLE Existing Elevations	DRAWING No. SD1090-02 SCALE 1:100 @ A3 DATE June 2025
---	--	---	--