


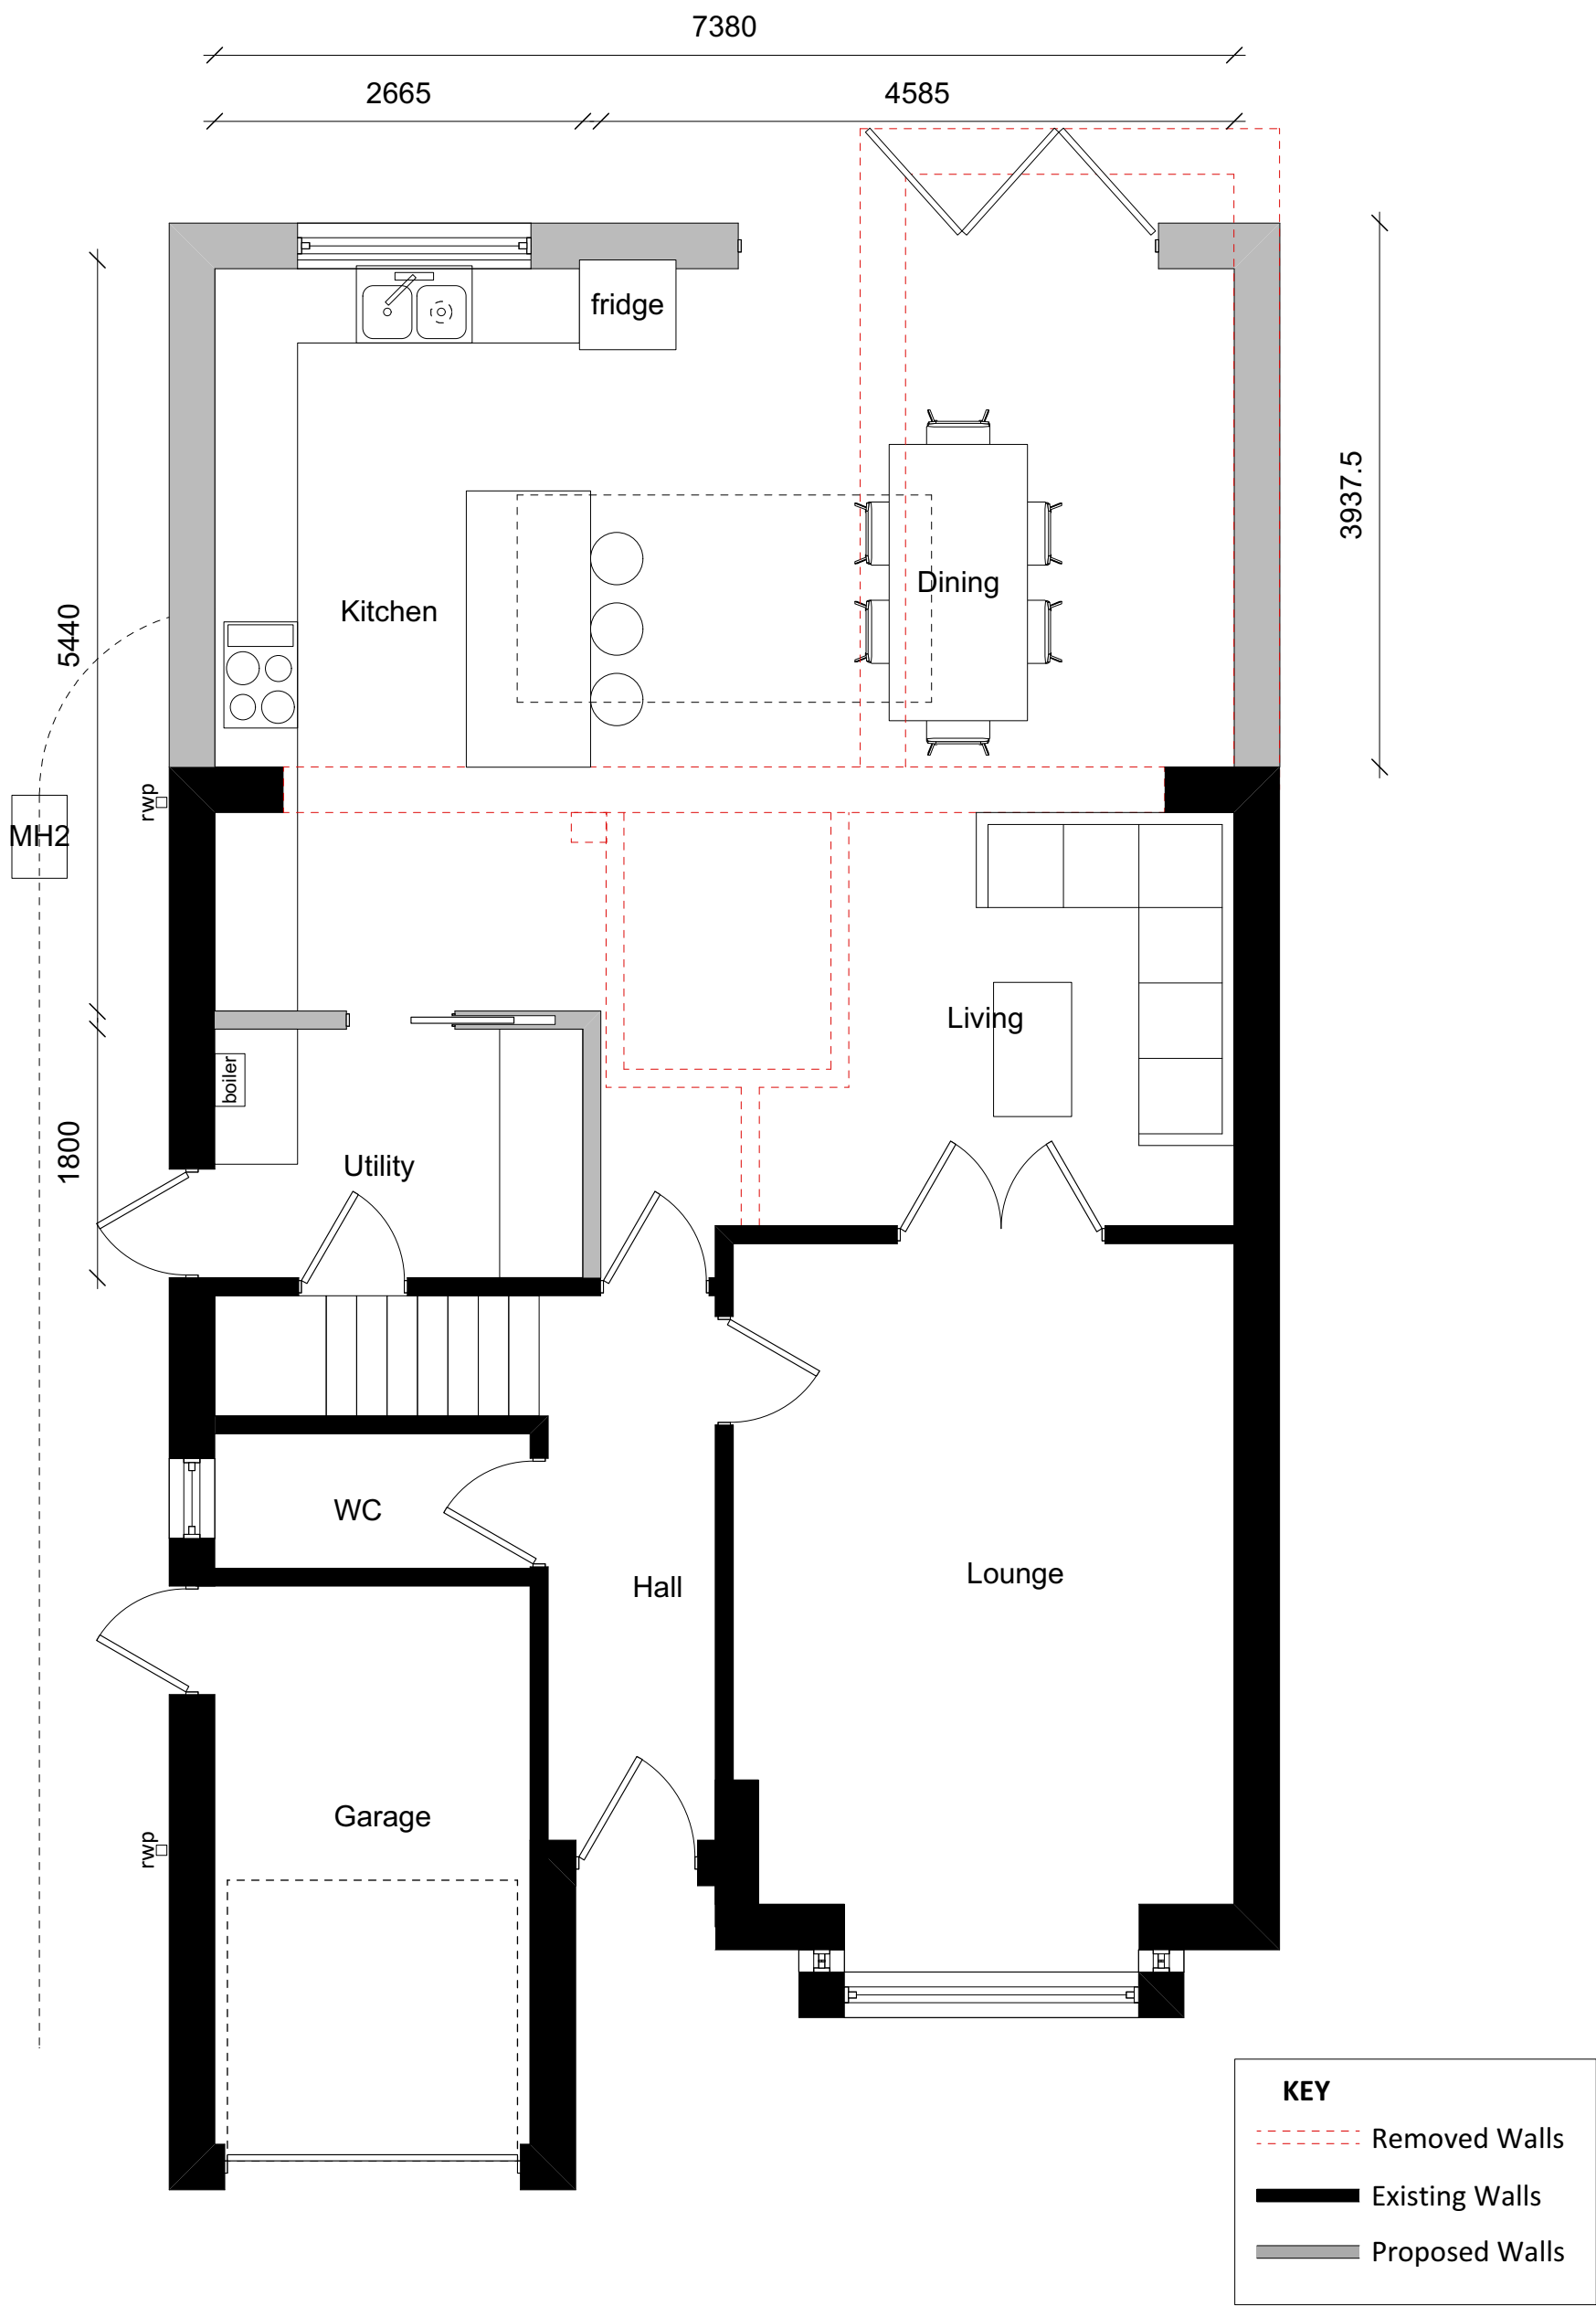

 Skerryvore Designs Ltd skerryvoredesigns.co.uk Phone 01633 897922 Mobile 07816 934352 contact@skerryvoredesigns.co.uk	JOB TITLE 48 The Shires- CF3 2AZ	DRAWING TITLE Proposed Ground Floor Plan	DRAWING No. SD1090-03D
			SCALE 1:50 @ A3
			DATE June 2025