



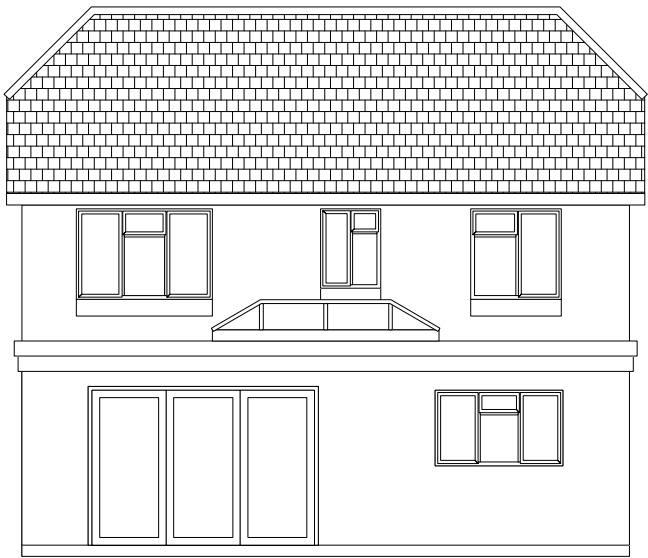


Rear Elevation


1SP Schwegler
Sparrow Terrace

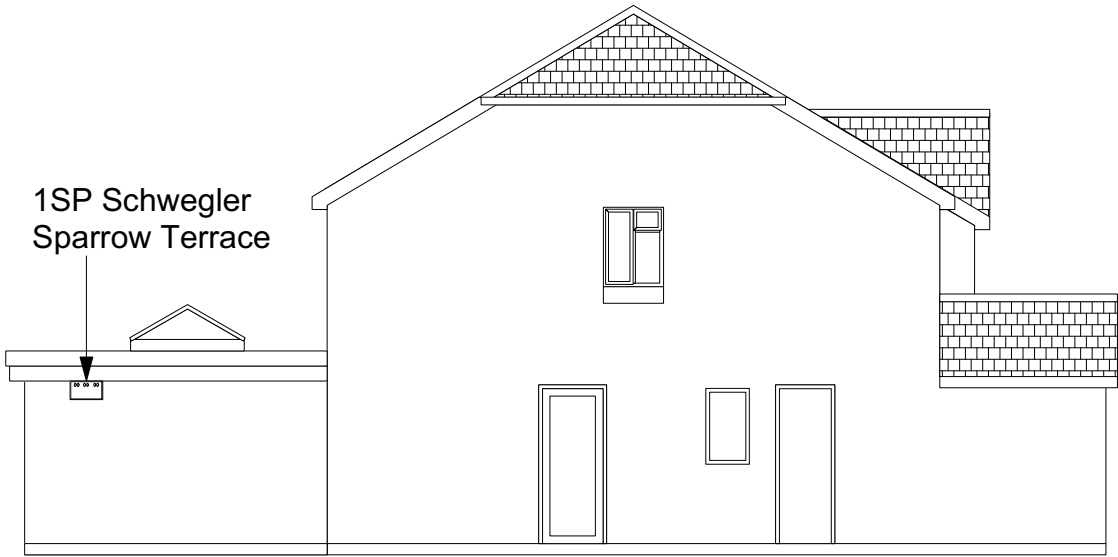

Side Elevation

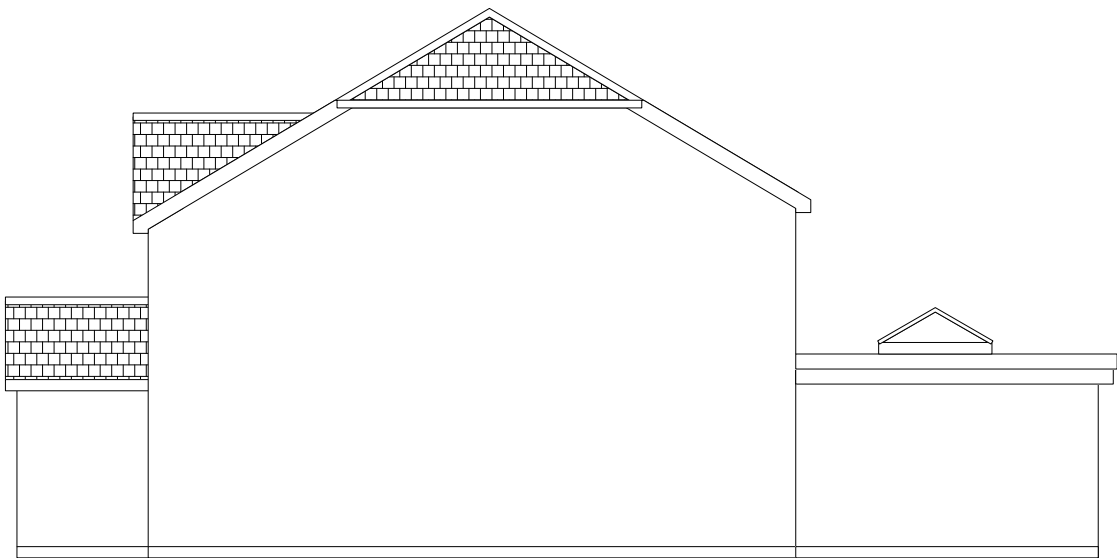

Side Elevation

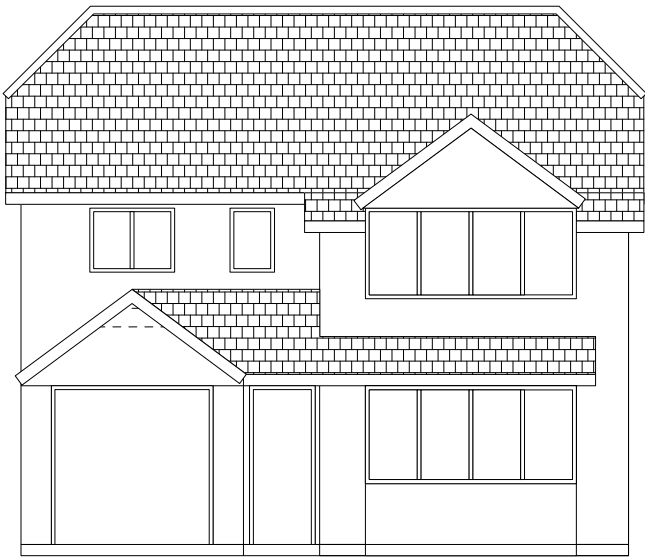

Front Elevation



Scale bar 1:100 @ A3

Materials

- Roof - Black EPDM
- Fascia board - Brown UPVC to match existing
- Walls - Red brick to match existing
- Guttering - Brown UPVC to match existing
- Windows - Brown UPVC to match existing
- Doors - Brown powder coated aluminium

 Skerryvore Designs Ltd skerryvoredesigns.co.uk Phone 01633 897922 Mobile 07816 934352 contact@skerryvoredesigns.co.uk	JOB TITLE 48 The Shires- CF3 2AZ	DRAWING TITLE Proposed Elevations	DRAWING No. SD1090-04D
			SCALE 1:100 @ A3
			DATE June 2025