
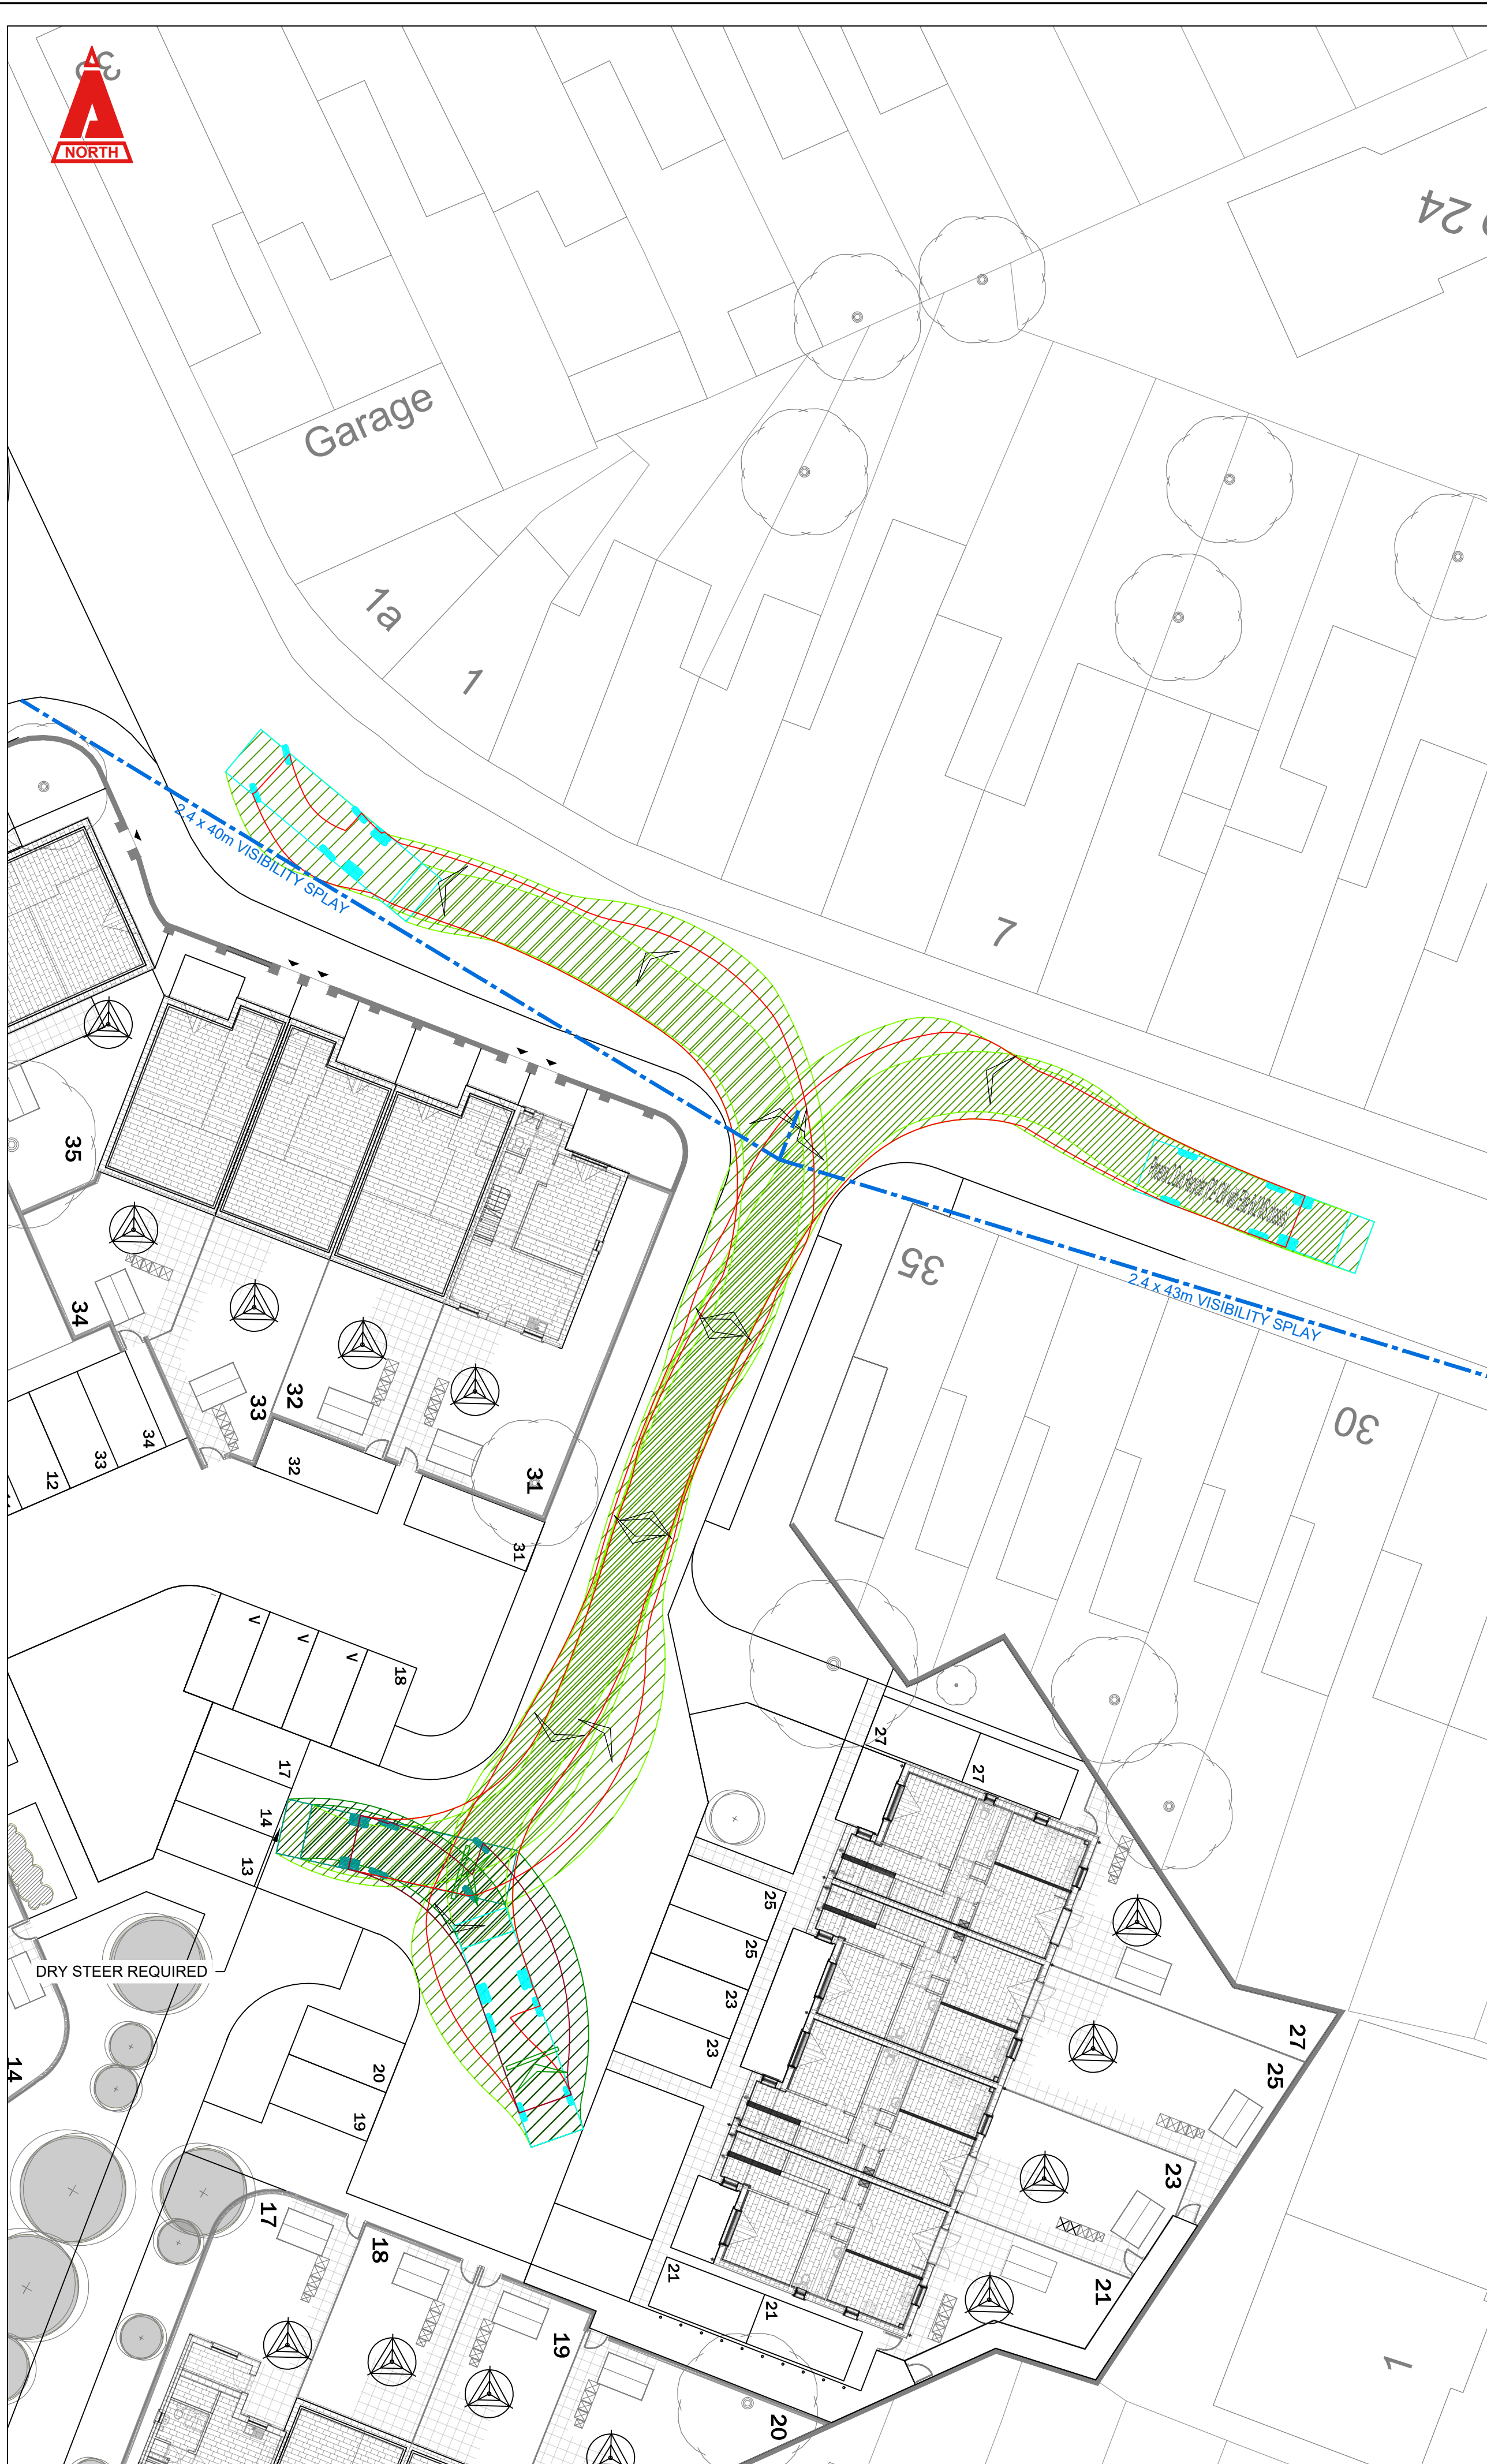


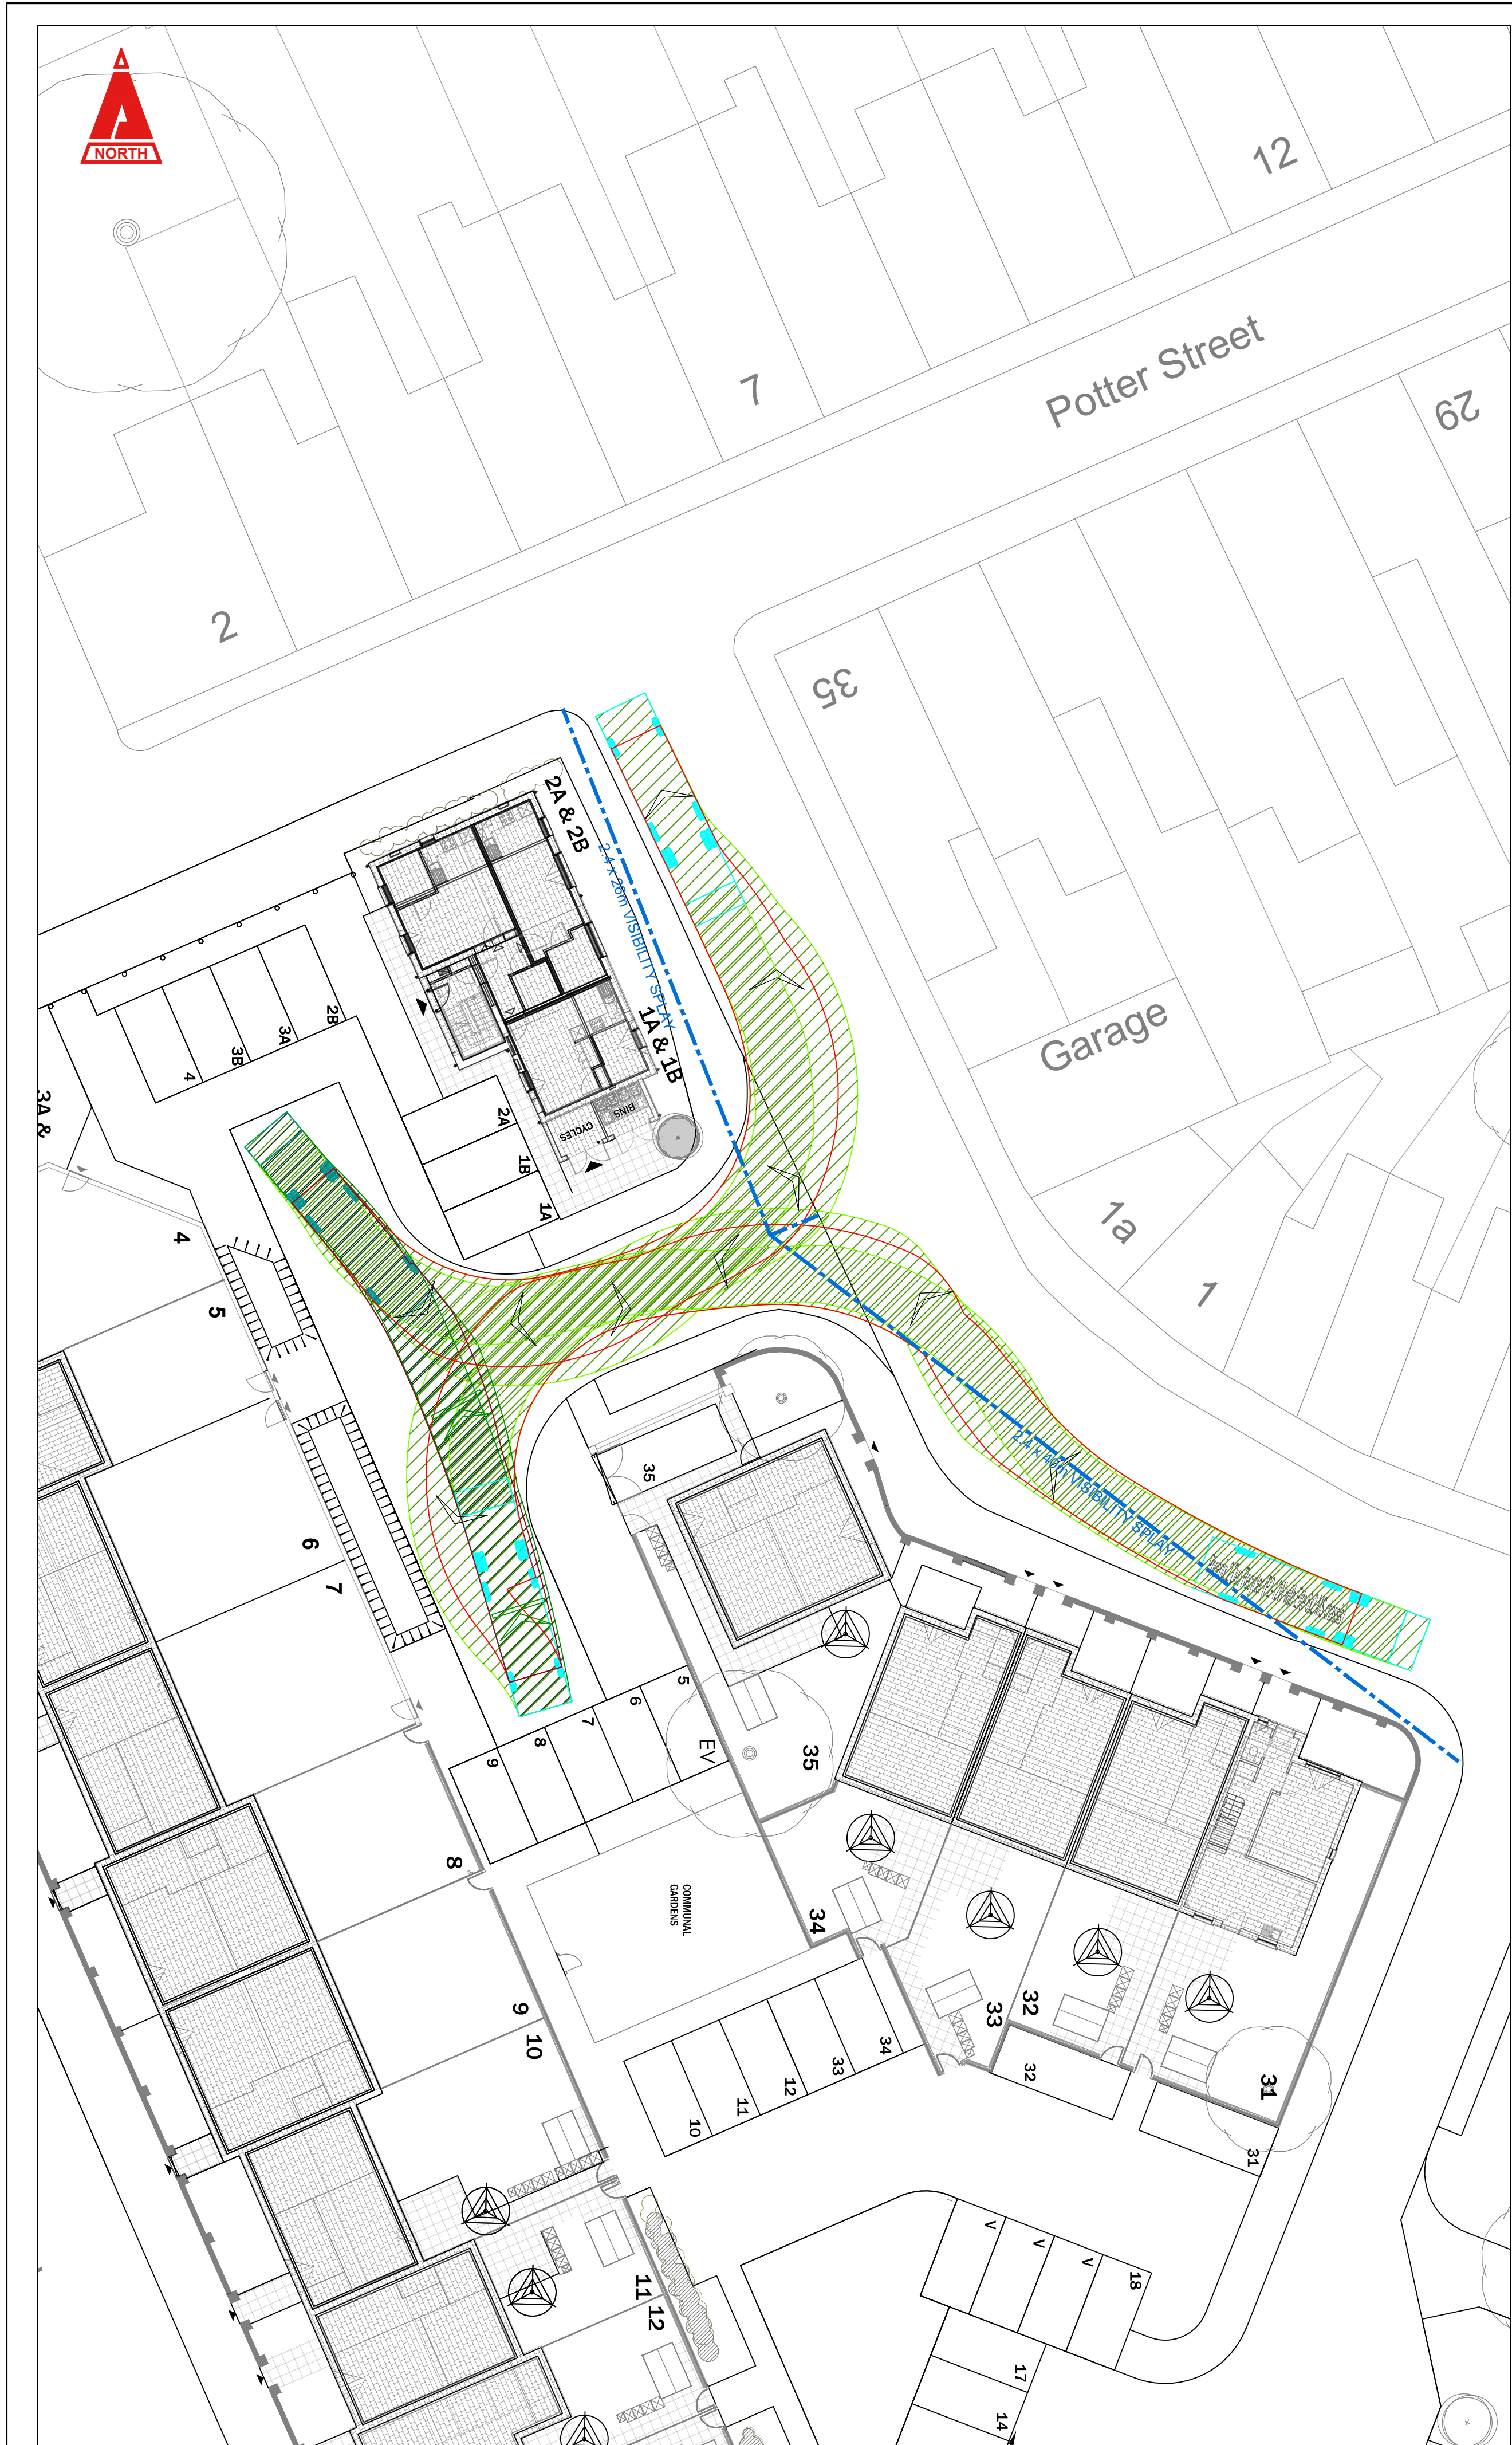

THIS DRAWING IS COPYRIGHT © CAMBRIA CONSULTING LTD.
DO NOT SCALE FROM THIS DRAWING.


CONTRACTORS MUST CHECK ALL DIMENSIONS ON SITE. ONLY FIGURED DIMENSIONS ARE TO BE WORKED FROM. DISCREPANCIES MUST BE REPORTED IMMEDIATELY TO CAMBRIA CONSULTING LIMITED BEFORE PROCEEDING.

THE CONTRACTOR IS TO REFER TO THE SPECIFICATION, FULL SCHEDULE OF RESIDUAL RISKS IN THE CONTRACT DOCUMENTATION AND ALSO TO INFORMATION FROM OTHER DESIGNERS, IN PARTICULAR THE M&E CONSULTANT REGARDING EXISTING LIVE SERVICES.

 THIS SYMBOL IS USED TO HIGHLIGHT INSTANCES OF RISK WITHIN THE CONSTRUCTION PROCESS. ALWAYS CHECK FOR LATER REVISIONS OF THIS DRAWING.

KEY

- CHASIS OUTLINE
- OVERHANG OUTLINE
- TRACK EXTENTS
- VISIBILITY SPLAY

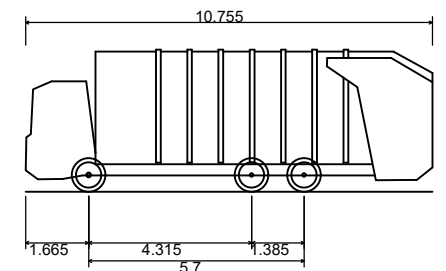

Phoenix 2 Duo Recycler (P2-12W with Elite 6x2 MS chassis)
Overall Length 10.755m
Overall Width 2.530m
Overall Body Height 3.756m
Min Body Ground Clearance 0.305m
Track Width 2.530m
Lock to lock time 4.00s
Kerb to Kerb Turning Radius 11.450m

P05	UPDATED SITE PLAN	GJ	LM	LM
				08.05.2025
P04	SECTION 278 REFERENCE CHANGED TO SECTION 111	NC	LM	LM
				19.02.2025
P03	REVISED SITE PLAN	GJ	LKM	BW
				20.01.2025
P02	REVISED SITE PLAN	GJ	LKM	BW
				23.04.2024
P01	FIRST ISSUE	GJ	LKM	BW
				04.07.2023
Rev.	Description	By	Chk	App

Client:

LCB CONSTRUCTION

Project:

CONSTABLES CLOSE, NEWPORT

Drawing Title:

**SECTION 38 / 111
VEHICLE TRACKING
- REFUSE**

Drawing No.

CC2004 CAM XX XX DR C 0110

Project	Originator	Vol.	Level	Type	Role	Number
S2	PRELIMINARY					P05

Status:

S2 PRELIMINARY

Scale @A1:

1:200

Rev.

P05

CAMBRIA
Constructive Thinking

Civil & Structural Engineers
Cambria House
16 Plas St. Pol de Leon
Penarth Marina
Cardiff, CF64 1TR

T 029 2099 3333
E admin@cambria.co.uk
W www.cambria.co.uk
@cambriauk
uk.linkedin.com/in/cambriauk