


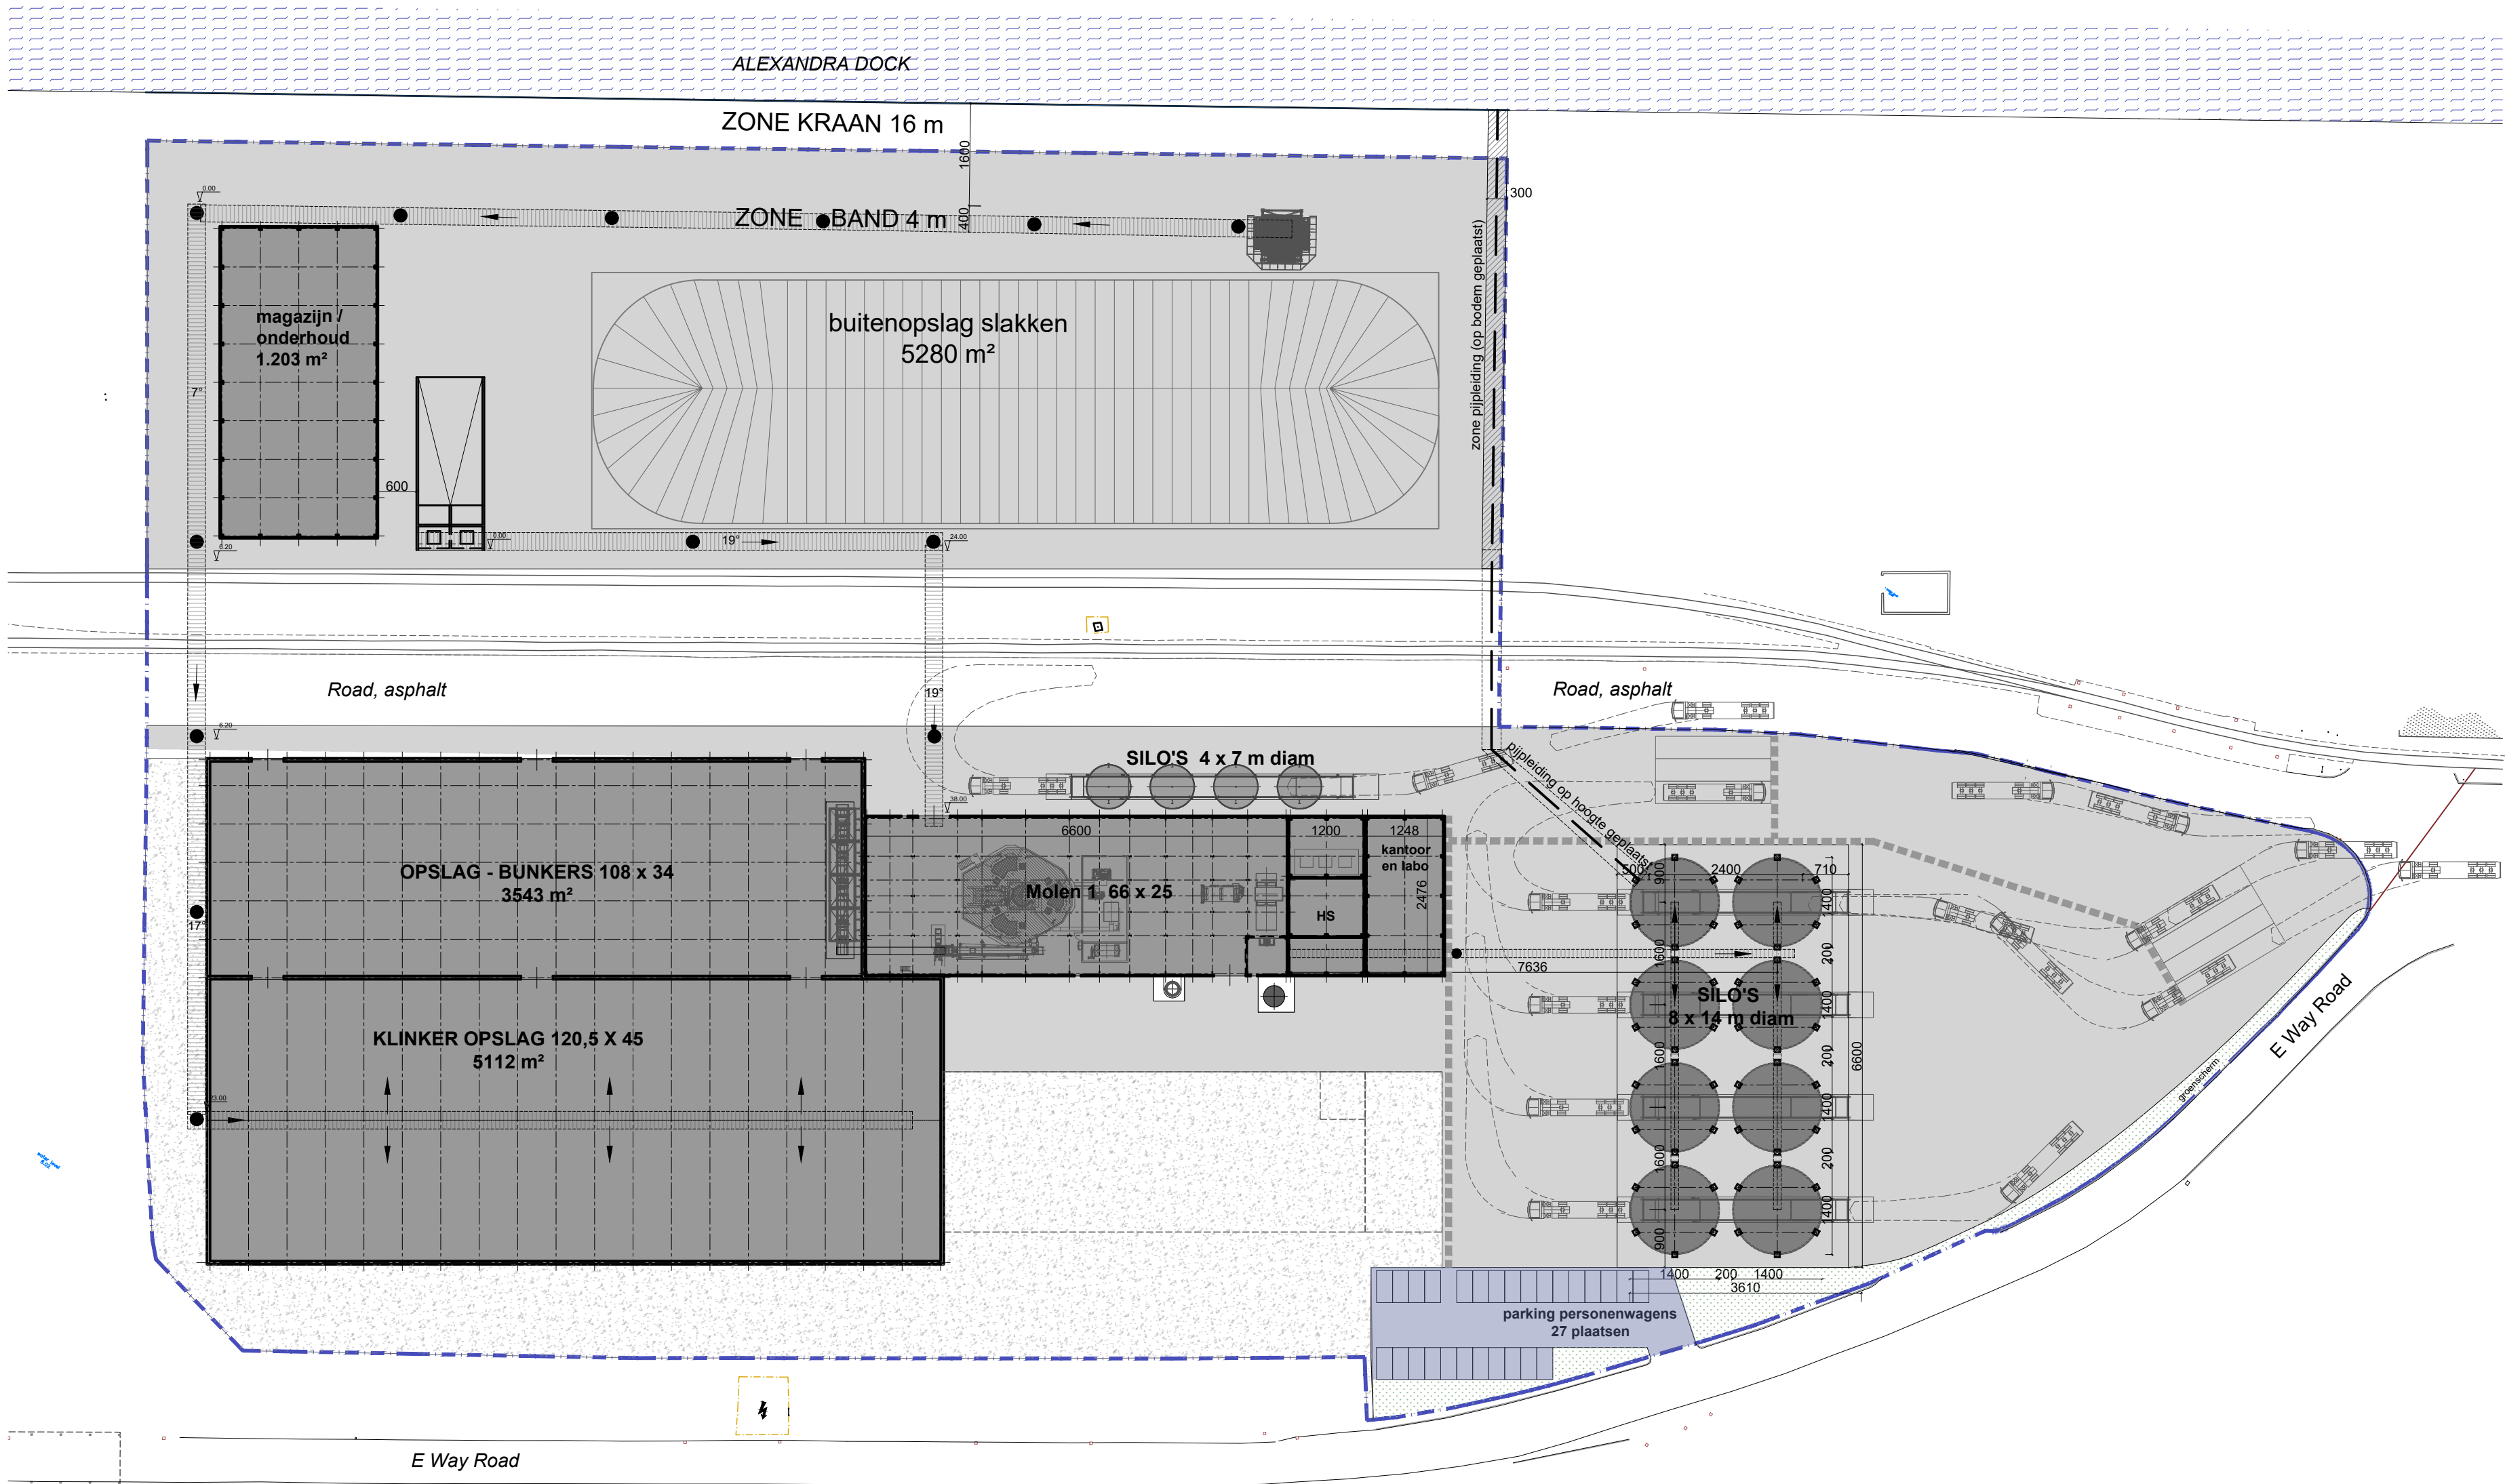

Groeningenlei 132 - 2550 Kontich - Belgium
T: 03 239 58 75 - F: 03 239 35 60
info@arcade-eng.com
www.arcade-eng.com

CEMMINERALS
DEVELOPMENT SOUTHDOCK - NEWPORT

- CONSTRUCTION SITE
Alexandra Docks - New Port - Wales

CLIENT -
Cemminerals N.V.
Christoffel Columbusstraat 37 - 9042 Gent

ARCHITECT -

INDEX	DATE	DRAWN BY	CHANGE
A	03-11-2023	EW	aanpassing
B	22-11-2023	EW	aanpassing
C	01-12-2023	EW	aanpassing
D	16-02-2024	EW	aanpassing
E	26-02-2024	EW	aanpassing
F	07-03-2024	EW	aanpassing
G	16-10-2024	EW	nieuwe layout kade
H	23-10-2024	EW	nieuwe layout kade

SITE PLAN

DATE 04-10-2023	Architecture - Preliminary Draft	6023UK - AR - 1001 - G
1/1000		