


Notes
Check all dimensions on site. Do not scale from this drawing.
Report any discrepancies and omissions to HLM Architects.
This Drawing is Copyright ©




WEST ELEVATION
Scale: 1 : 100



NORTH ELEVATION
Scale: 1 : 100

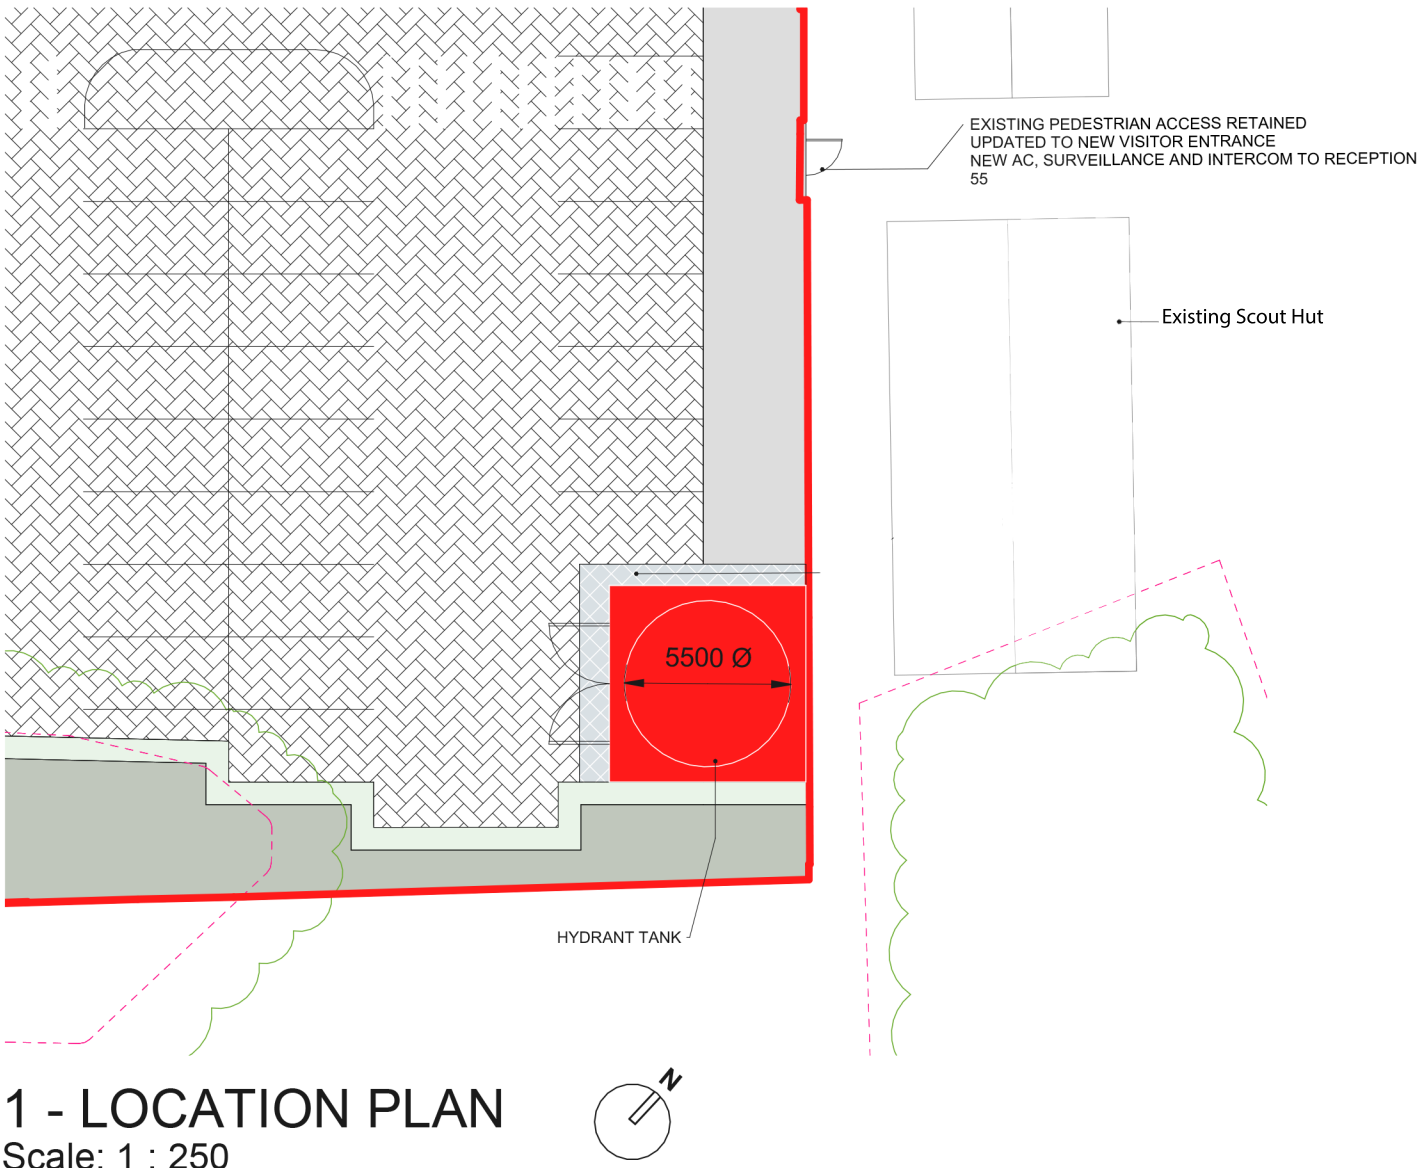

1 - LOCATION PLAN
Scale: 1 : 250

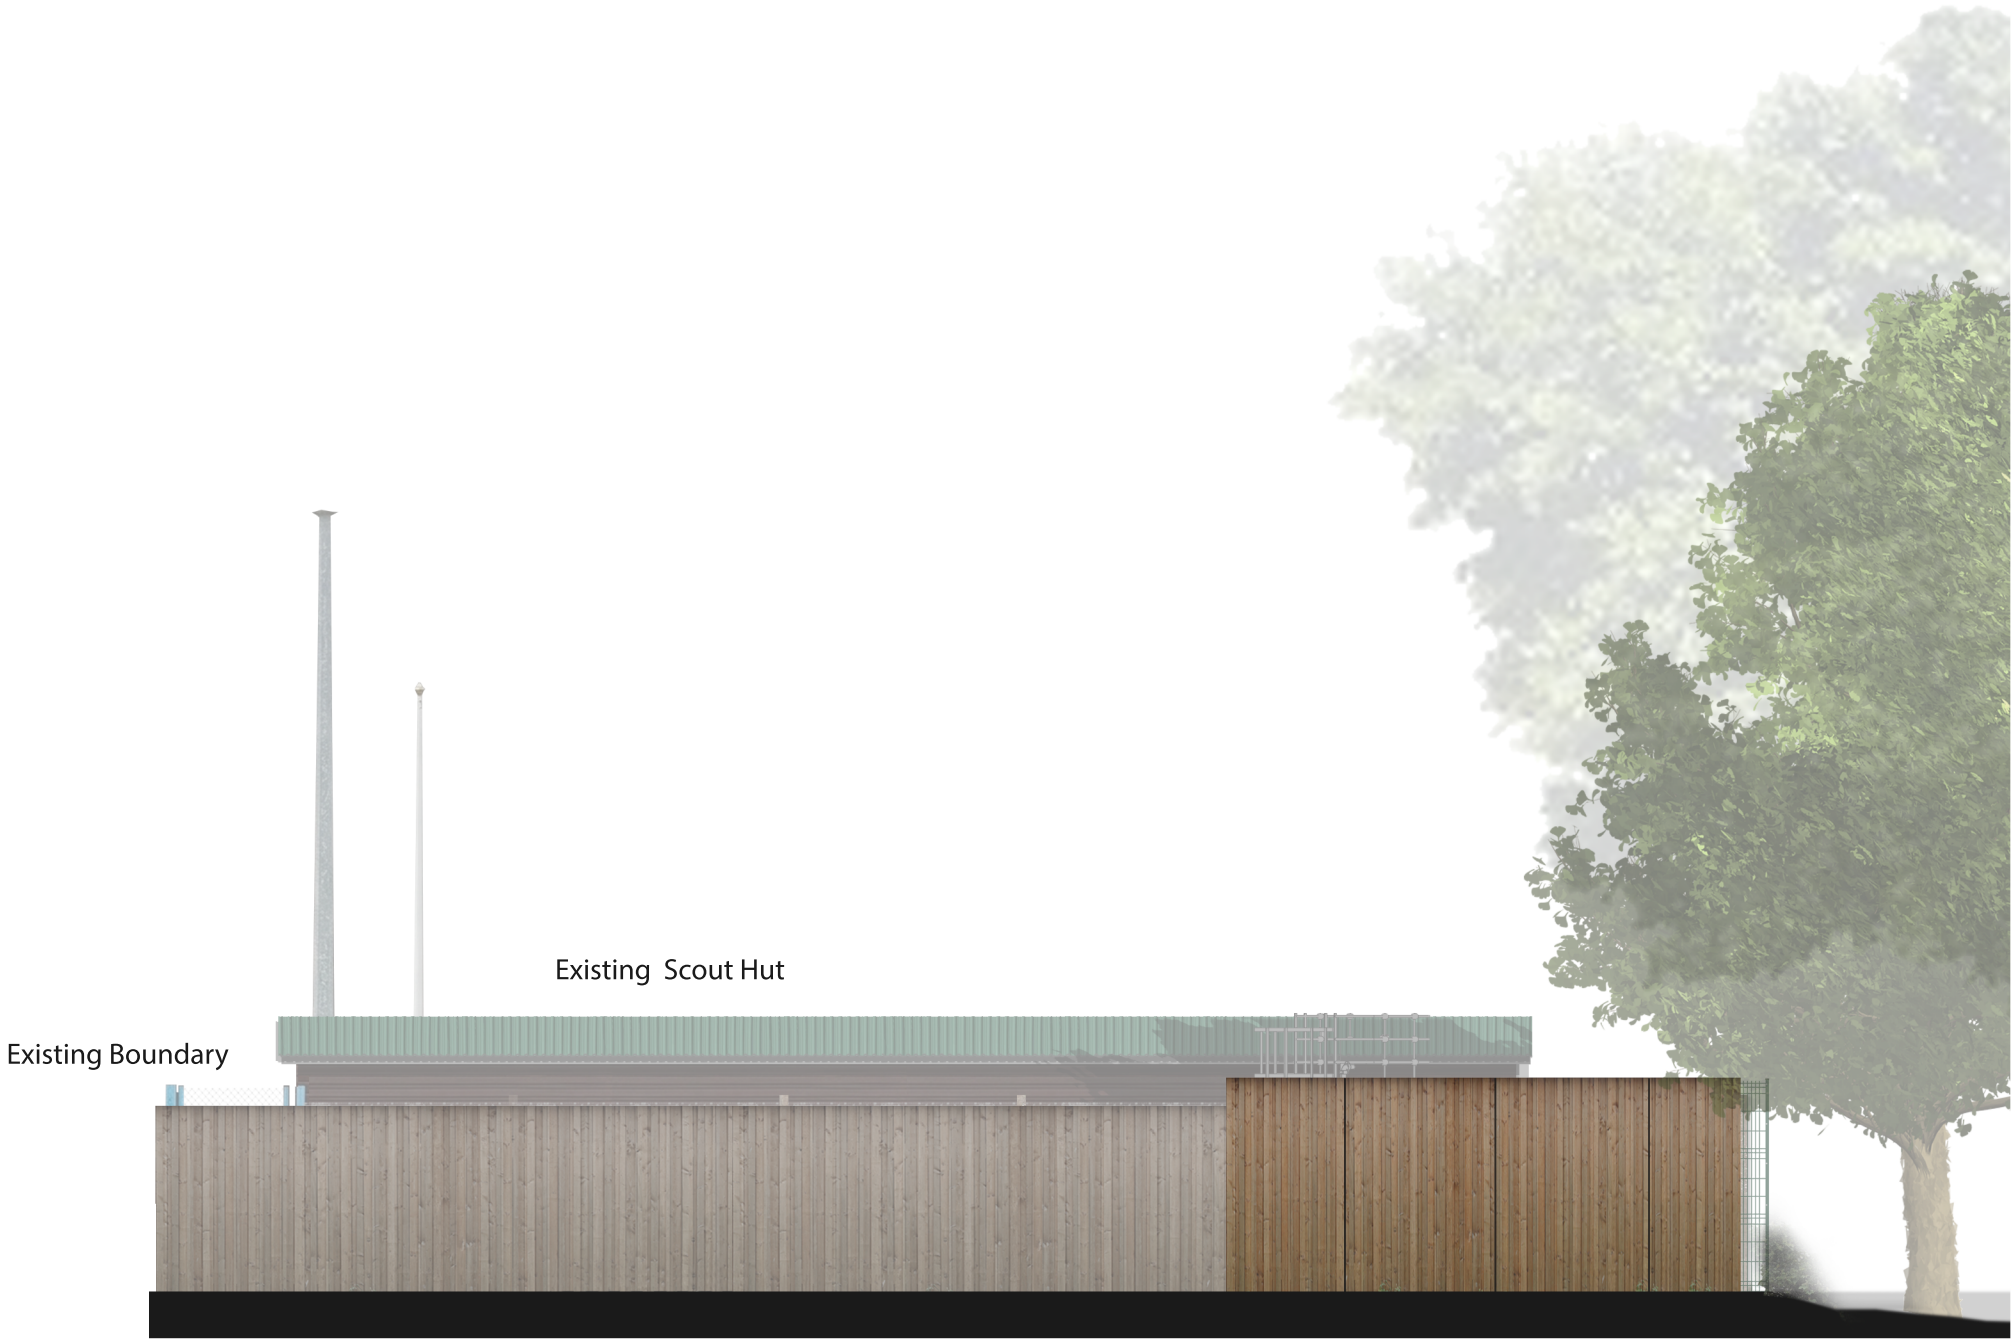

SOUTH ELEVATION
Scale: 1 : 100



EAST ELEVATION
Scale: 1 : 100

P02	HYDRANT TANK HEIGHT DECREASED	14.07.2026	JM	JMC
P01	UPDATE FOR PLANNING ST3	22/04/2026	JM	KM
Rev	Description	Date	By	Chk
Revisions				Suitability
Project				S3

**15-1135-01 Caerleon
Comprehensive School**

Client

**NEWPORT CITY
COUNCIL**

Title

**HYDRANT TANK
ELEVATIONS**

Drawing No.	Revision
CCS-HLM-XX-XX-DR-L-00335	P02

Scale	Drawn
As indicated @A1	JM
Date	Checked
13/04/2026	GW



© HLMArchitects
Suite 104, The Creative
Quarter
Morgan Arcade, The Hayes
Cardiff, CF10 1AF
www.hlmarchitects.com
T. +44 (0) 29 2039 6070
cardiff@hlmarchitects.com