





EXISTING - FRONT ELEVATION
1 : 100



PROPOSED - FRONT ELEVATION
1 : 100

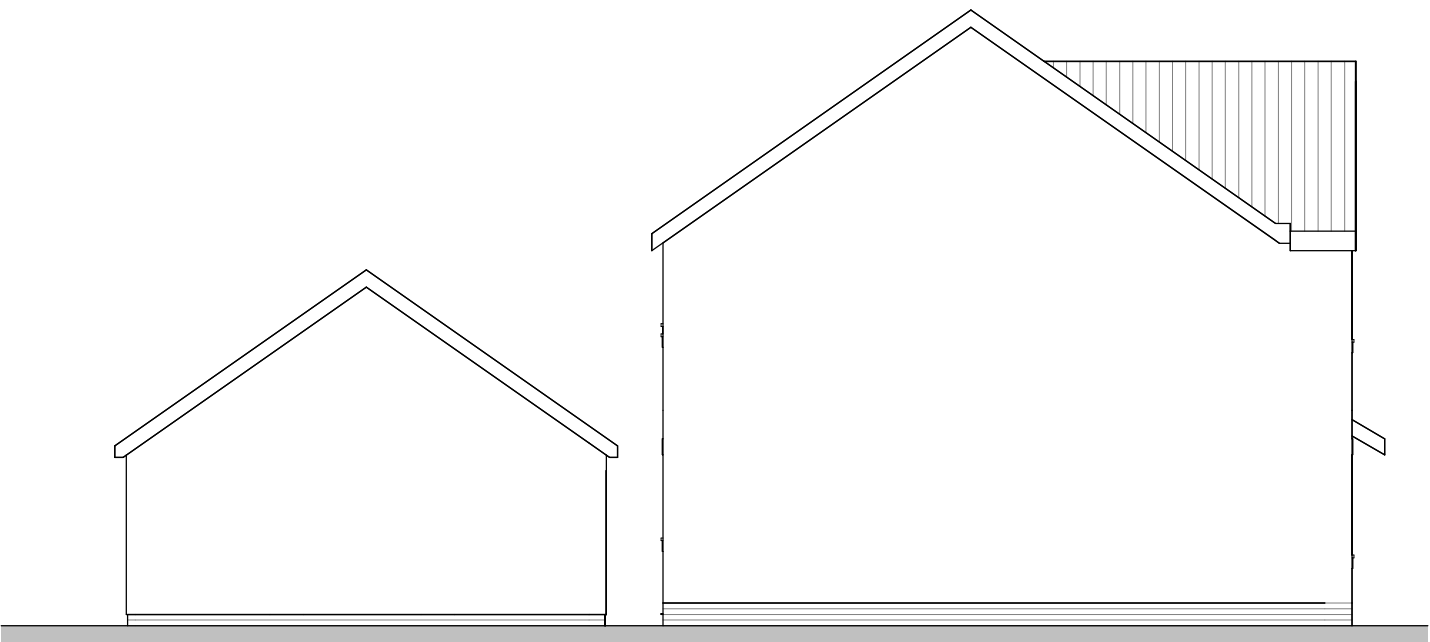

EXISTING - SIDE (NORTH) ELEVATION
1 : 100

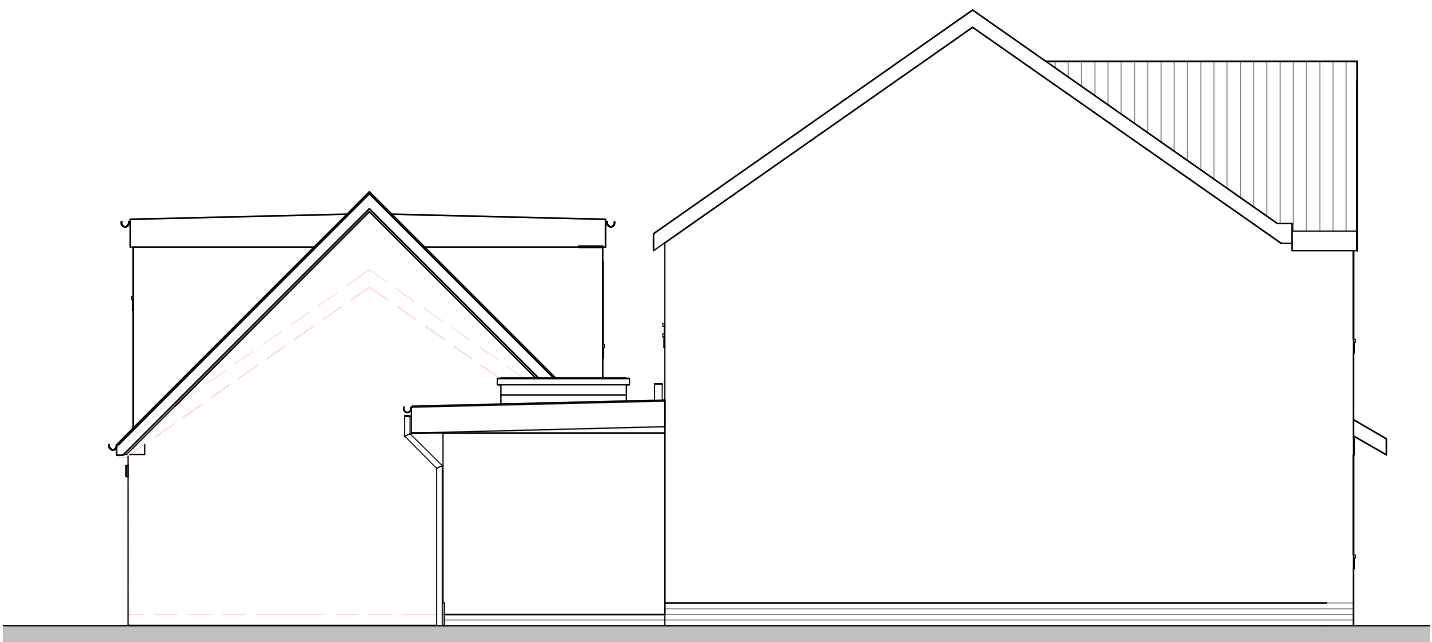


PROPOSED - SIDE (NORTH) ELEVATION
1 : 100




EXISTING - REAR ELEVATION
1 : 100





PROPOSED - REAR ELEVATION
1 : 100

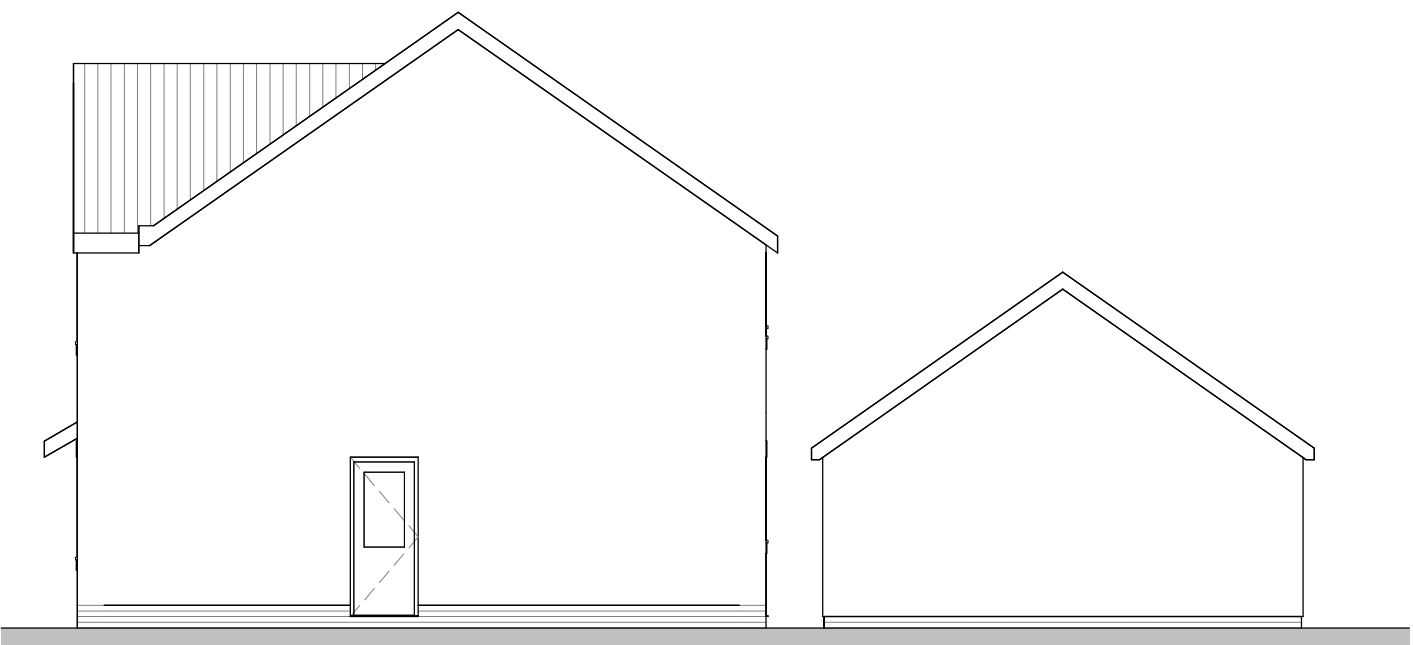


EXISTING - SIDE (SOUTH) ELEVATION
1 : 100

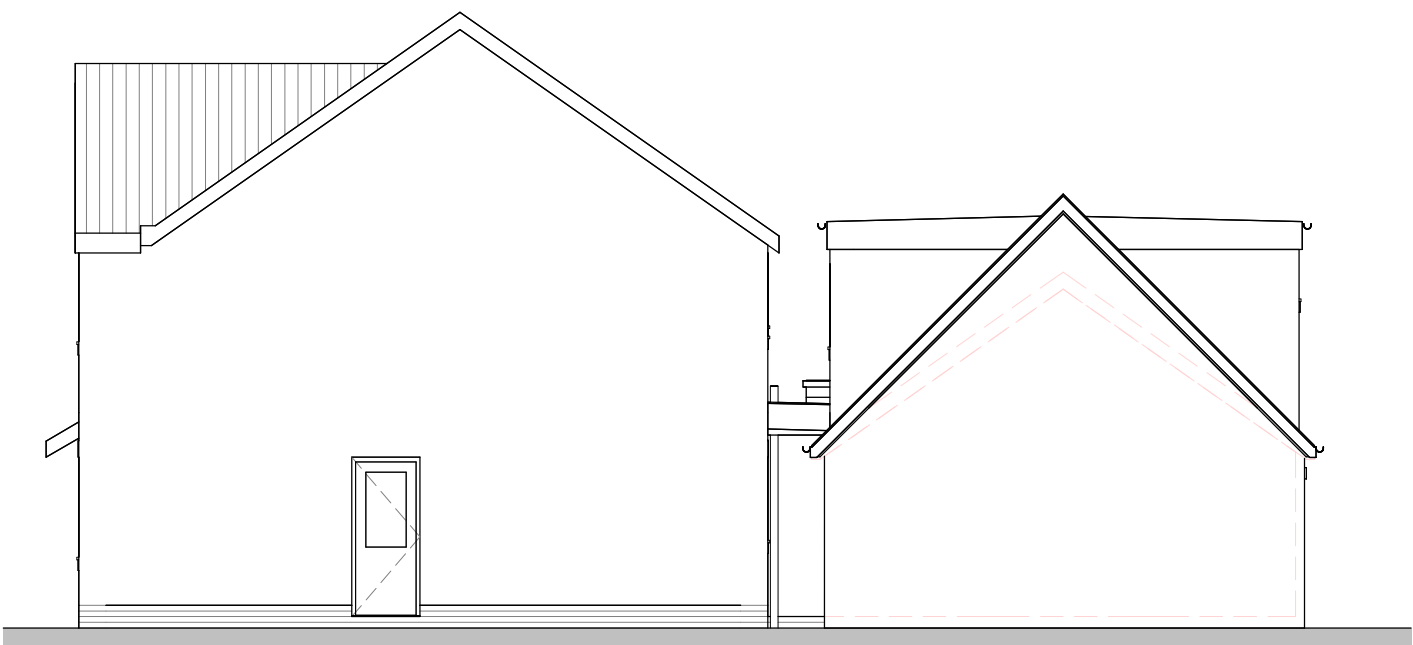



PROPOSED - SIDE (SOUTH) ELEVATION
1 : 100

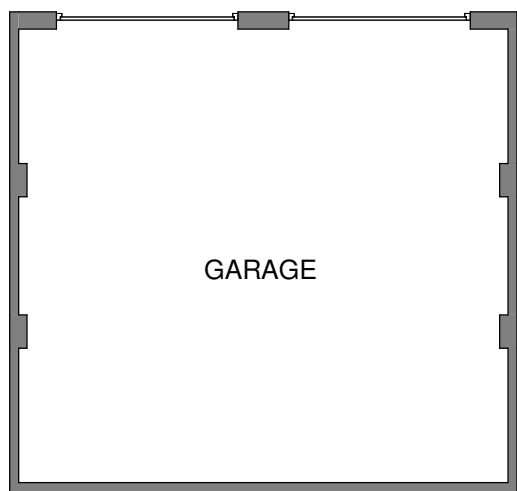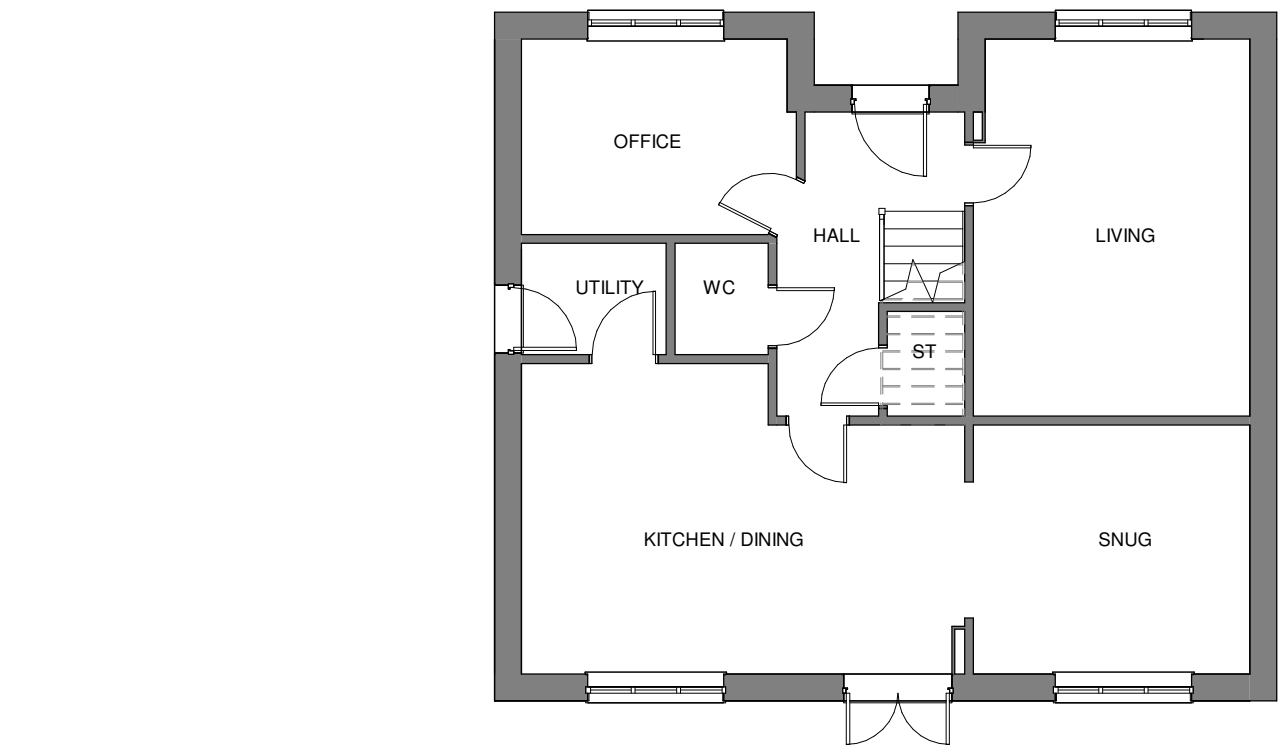


EXISTING - GROUND
1 : 100

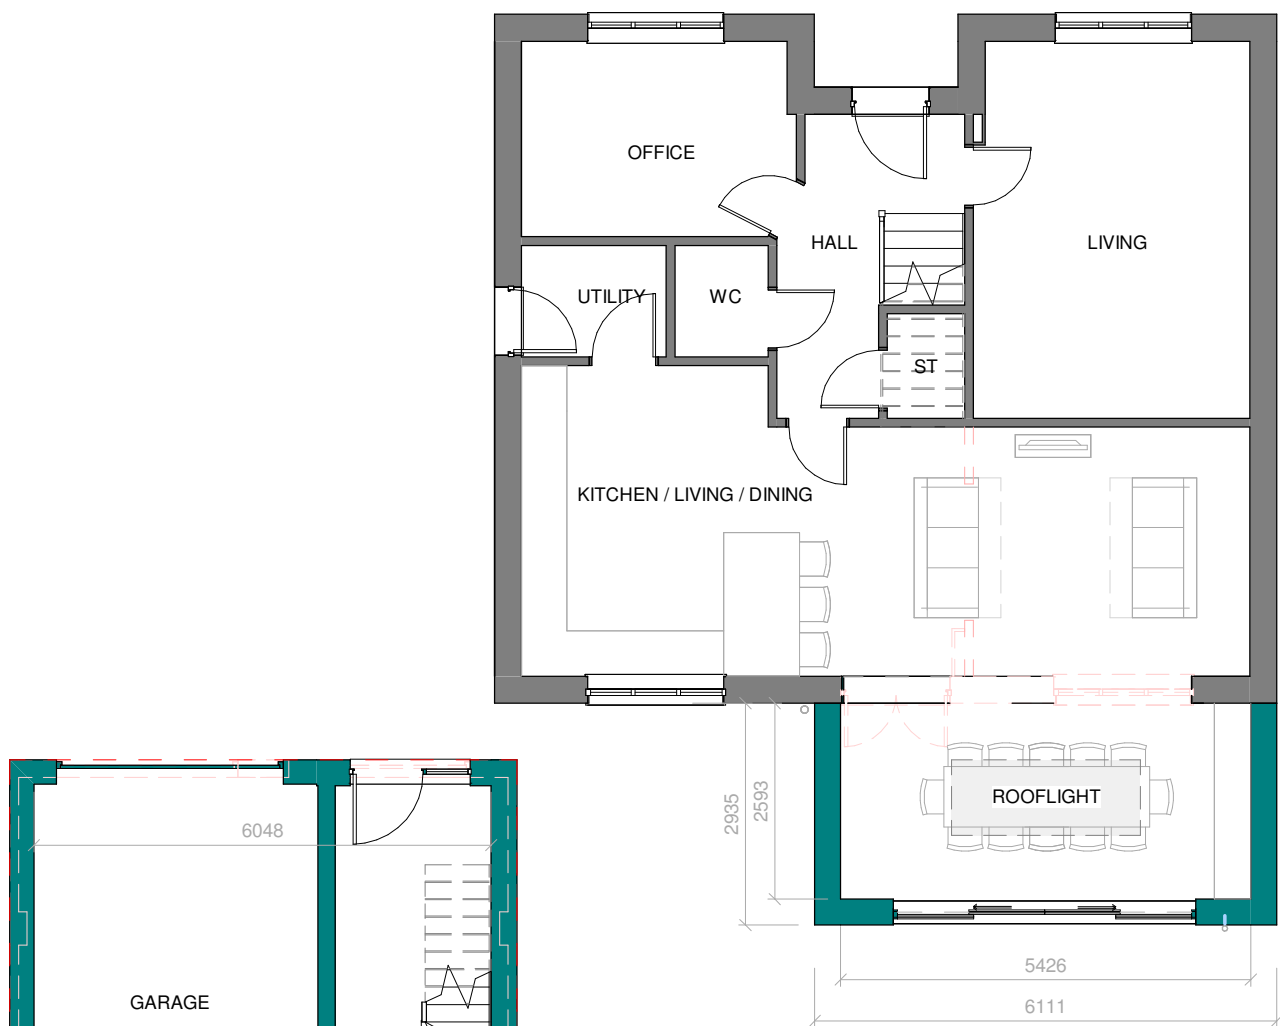


PROPOSED - GROUND
1 : 100

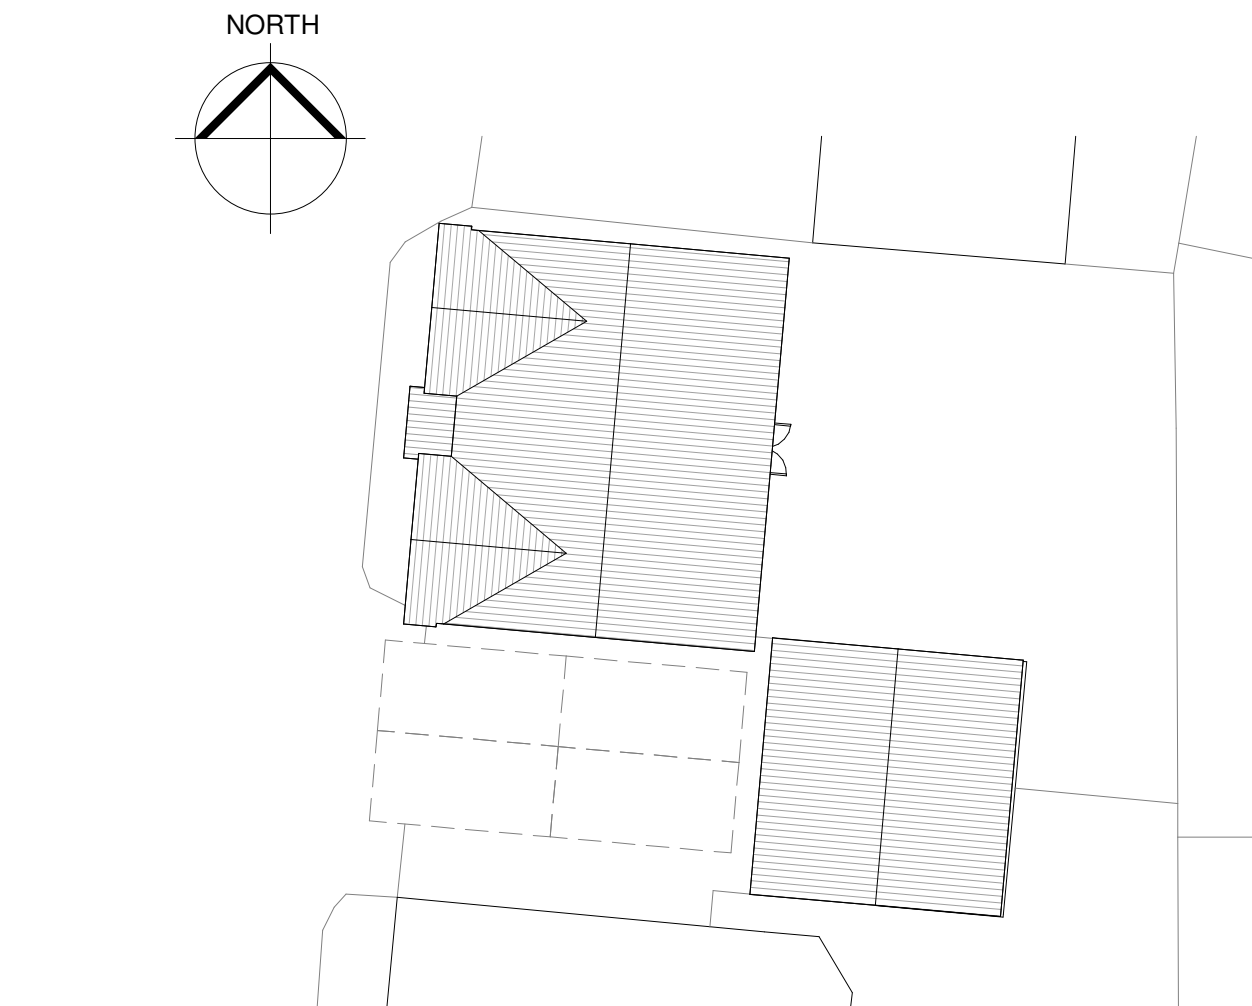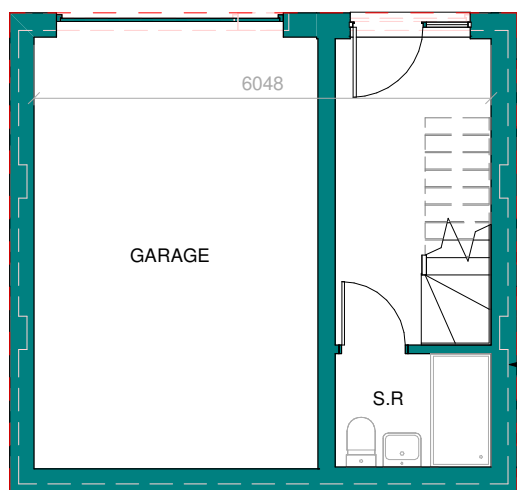


EXISTING - BLOCK PLAN
1 : 200

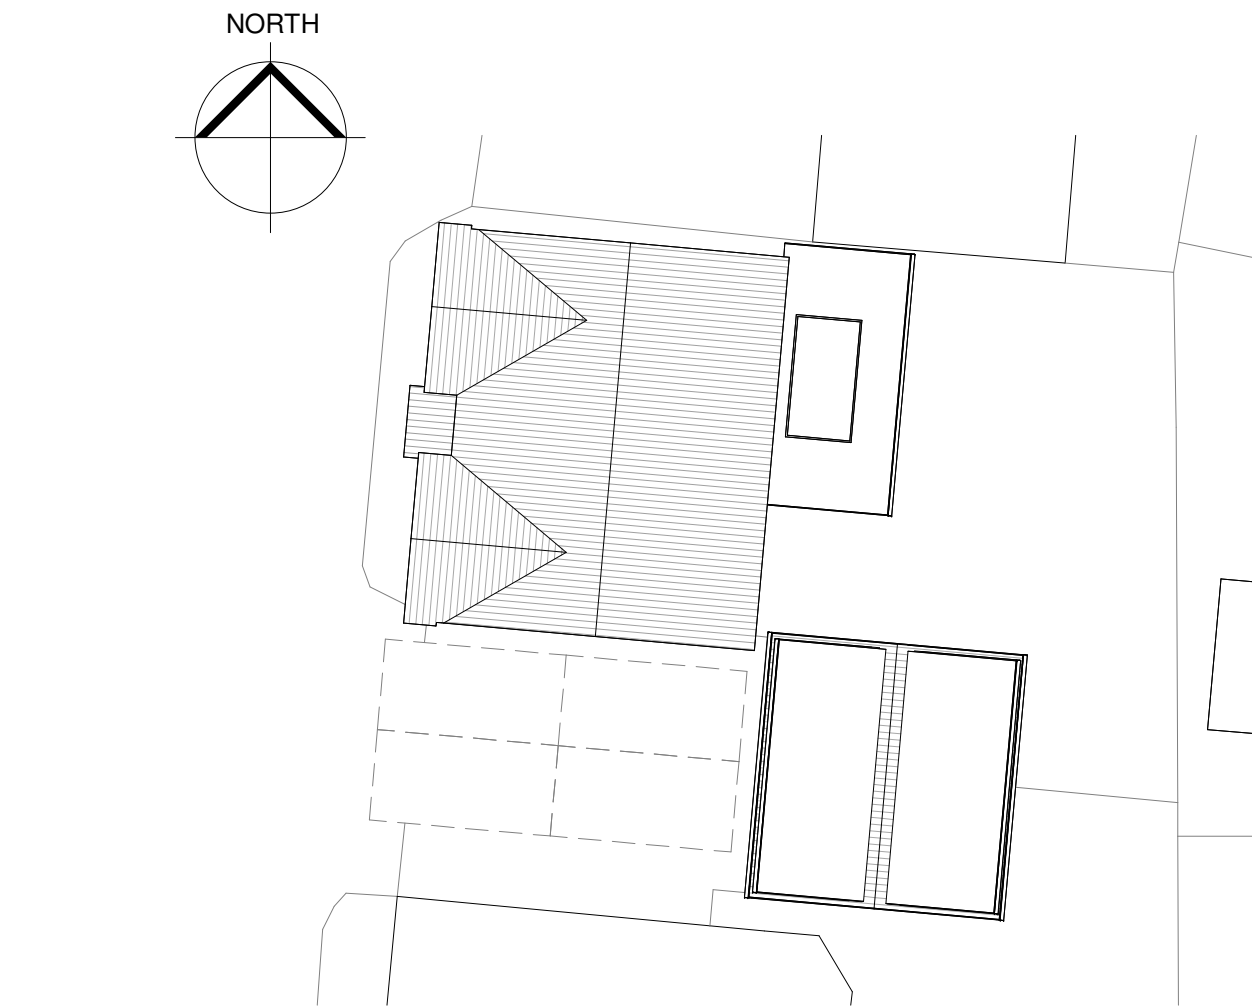

PROPOSED - BLOCK PLAN
1 : 200

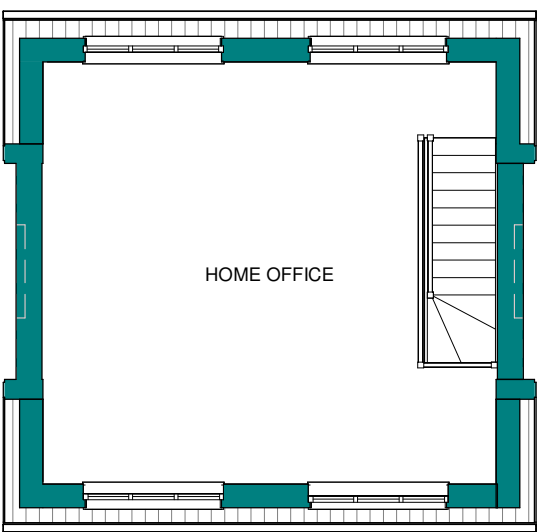

PROPOSED - FIRST
1 : 100

 

P5	Planning Issue	EB	22.08.2025
P4	Updated for consultants	EB	30.06.2025
P3	Garage knocked down and rebuild	EB	12.06.2025
P2	Dormer option for comment	EB	11.05.2025
P1	First issue	EB	26.04.2025
Rev	Description	Rev	Date

My Village Architect
32 Junction Way
BS16 9LA
07510137964
info@myvillagearchitect.co.uk



Project Title:
59 Bloomery Circle

Drawing Title:
Combined Plans

Drawn By: EB Date: APR 2025

Checked By: - Scale: As indicated@A1

Drawing No: 2515 / 02 Rev: P5

Status: **PLANNING**