
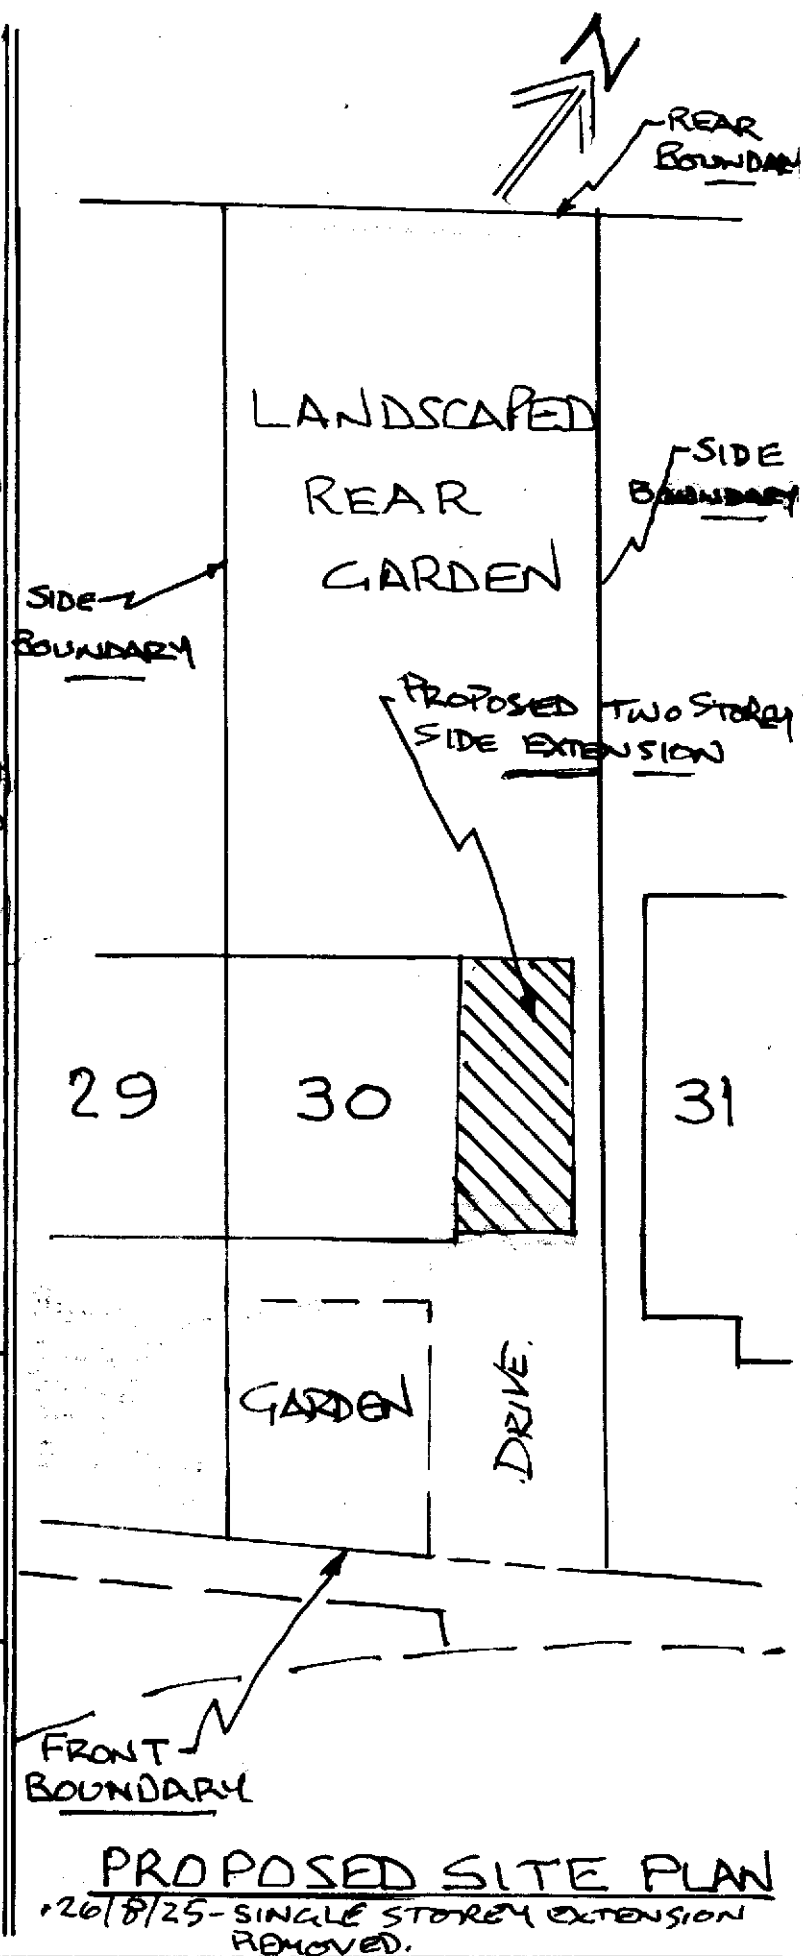


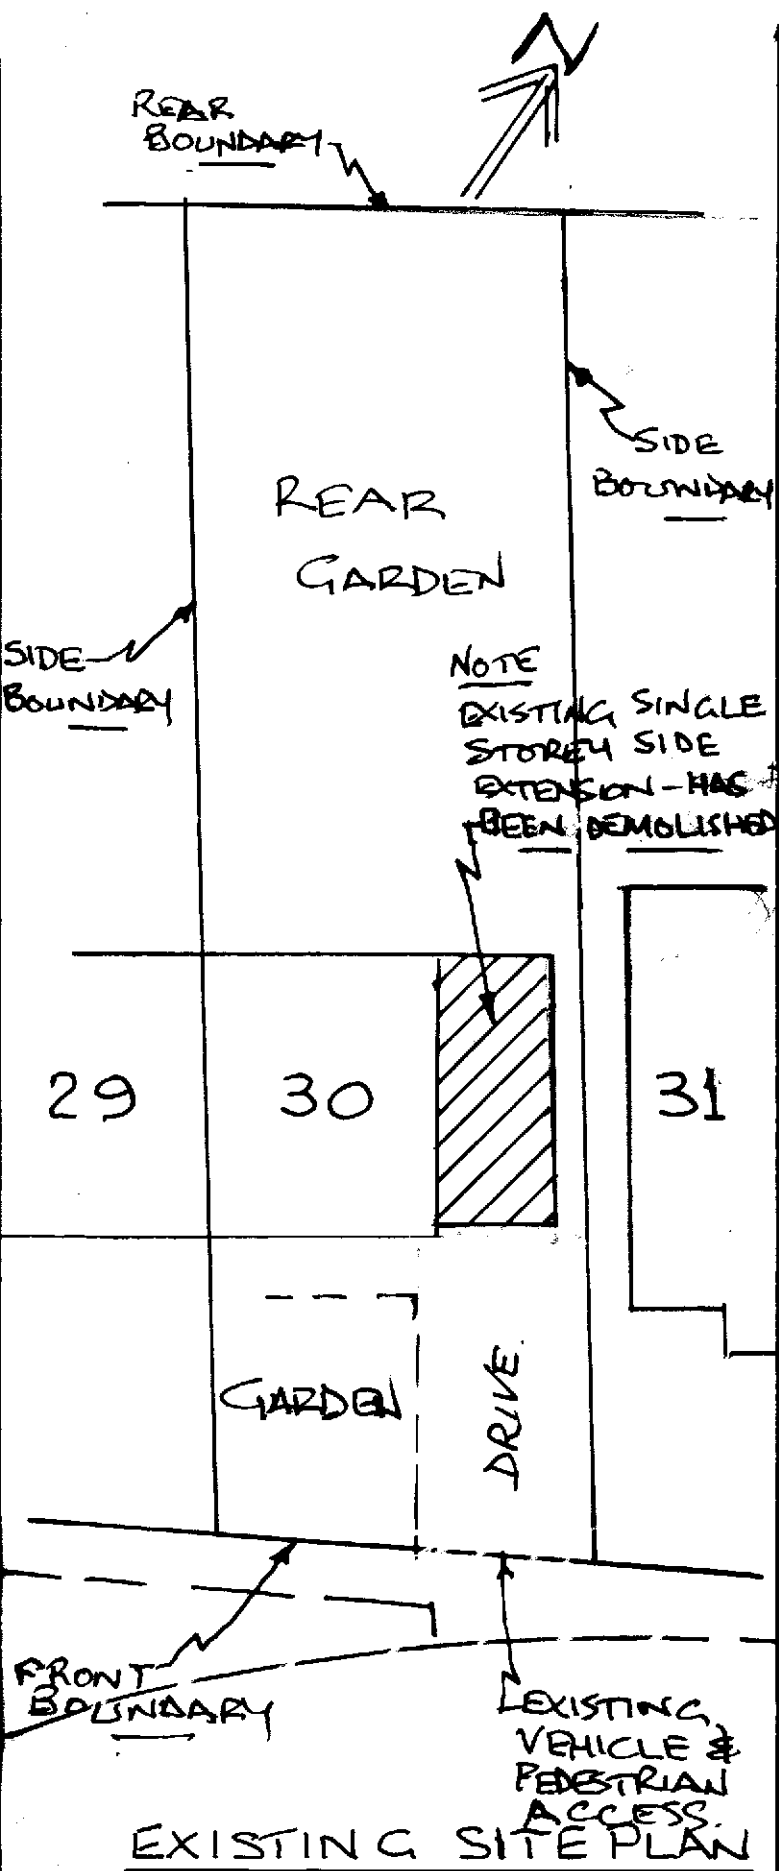

SITE PLANS OF 30, PENYLAN CLOSE, BASSALEG, NEWPORT, S. WALES, NP23 8NW.

SCALE 1:200 @ A4

DRG. REF. 6A