



N:\0683-00 USK MOUTH BESS - DEV AUT PRODUCTION FORM\01 - DRAWINGS\0683-BUR-XX-ZZ-D-C-10130_SITE ELEVATIONS.DWG

N:\0683-00 USK MOUTH BESS - DEV AUT PRODUCTION FORM\01 - DRAWINGS\0683-BUR-XX-ZZ-D-C-10130_SITE ELEVATIONS.DWG


10cm - Caution as distortion can occur.

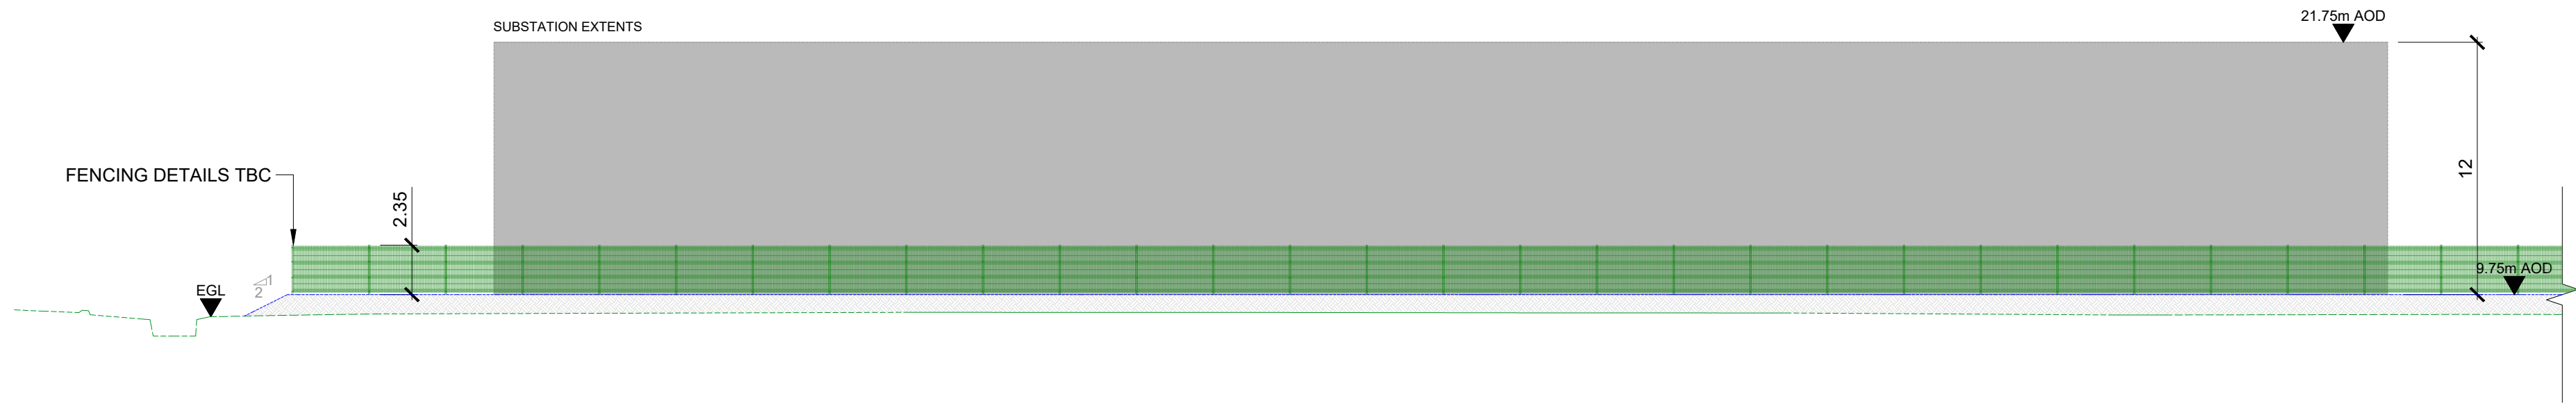


WEST SITE (SUBSTATION) - SOUTH ELEVATION A
SCALE 1:250

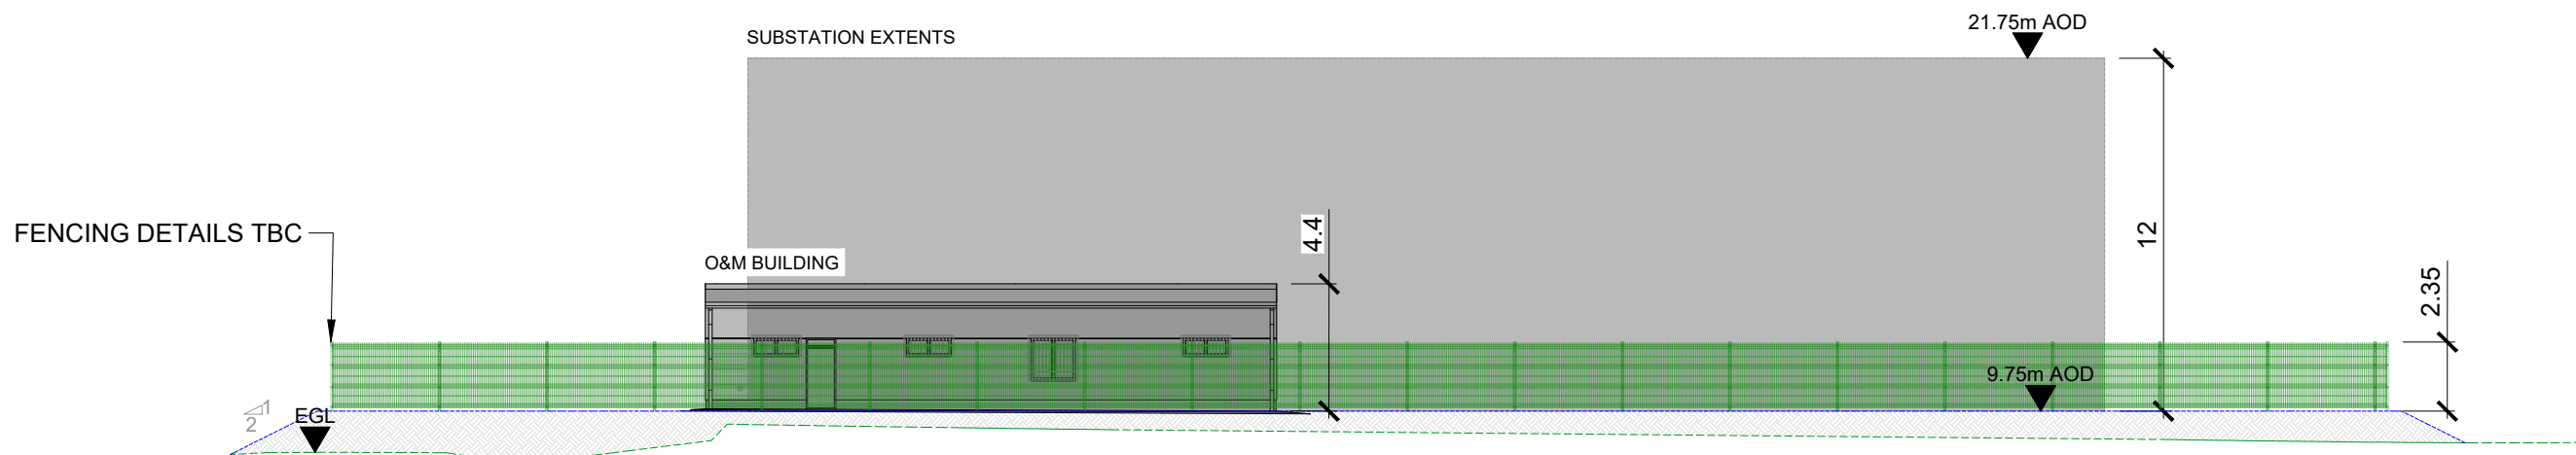


WEST SITE (SUBSTATION) - WEST ELEVATION B
SCALE 1:250

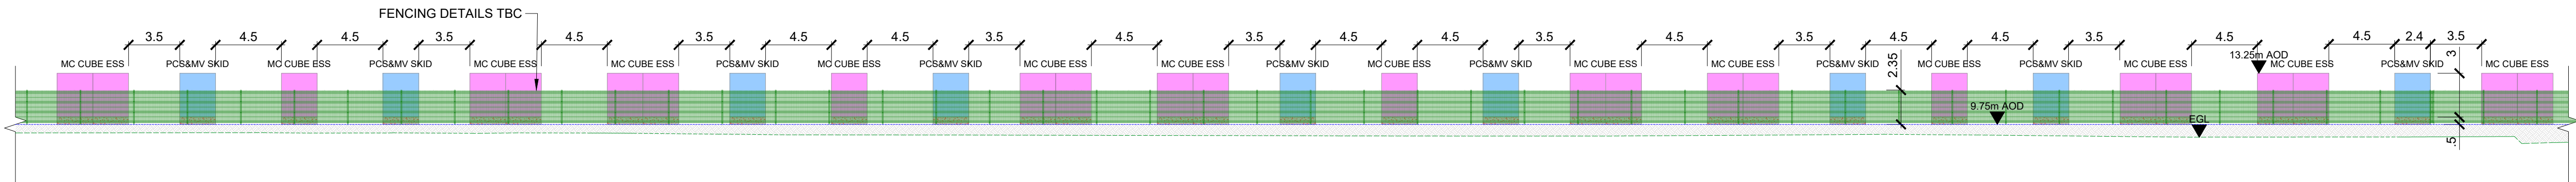


CENTRAL SITE (ENERGY STORAGE) - SOUTH ELEVATION C
SCALE 1:250

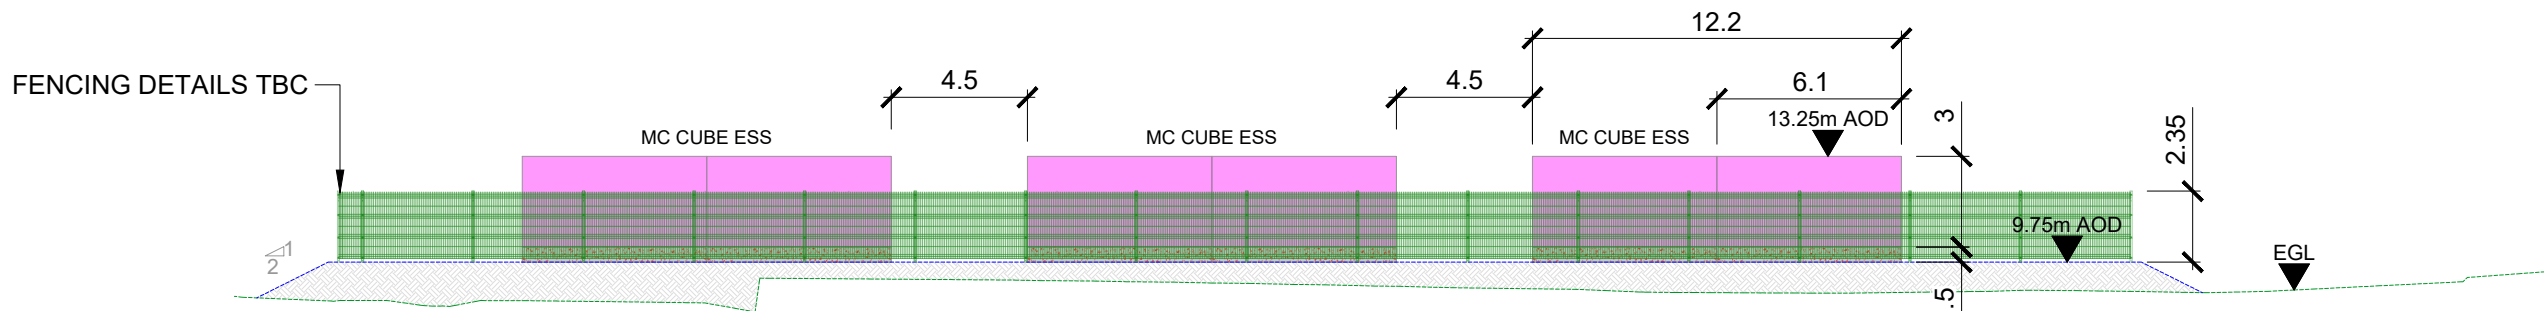

CENTRAL SITE (ENERGY STORAGE) - WEST ELEVATION D
SCALE 1:250

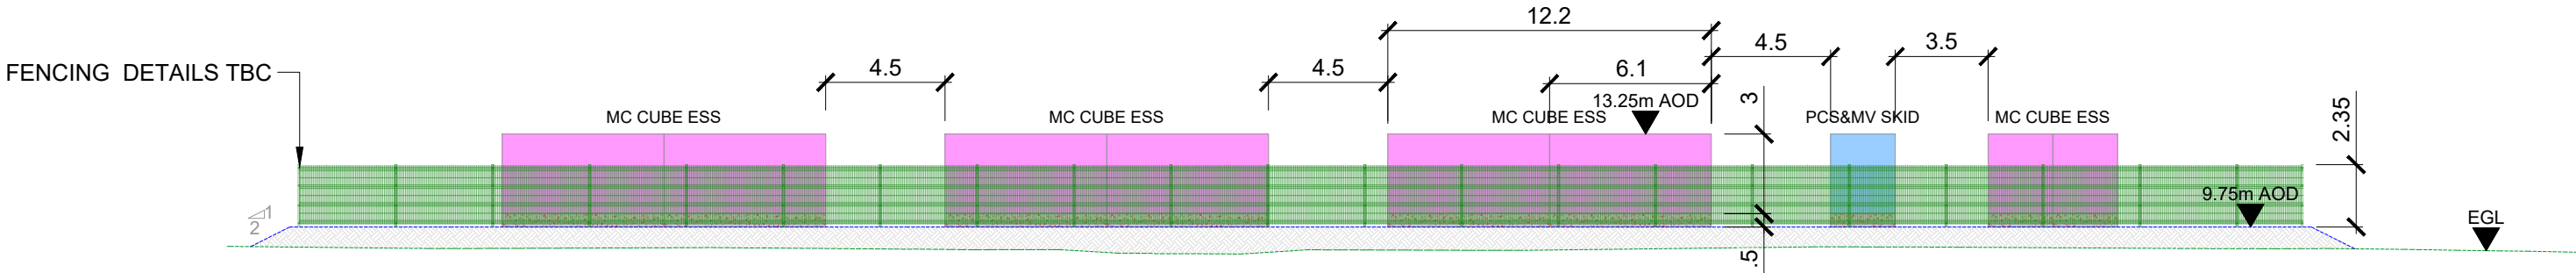


EAST SITE (ENERGY STORAGE) - SOUTH ELEVATION E
SCALE 1:250

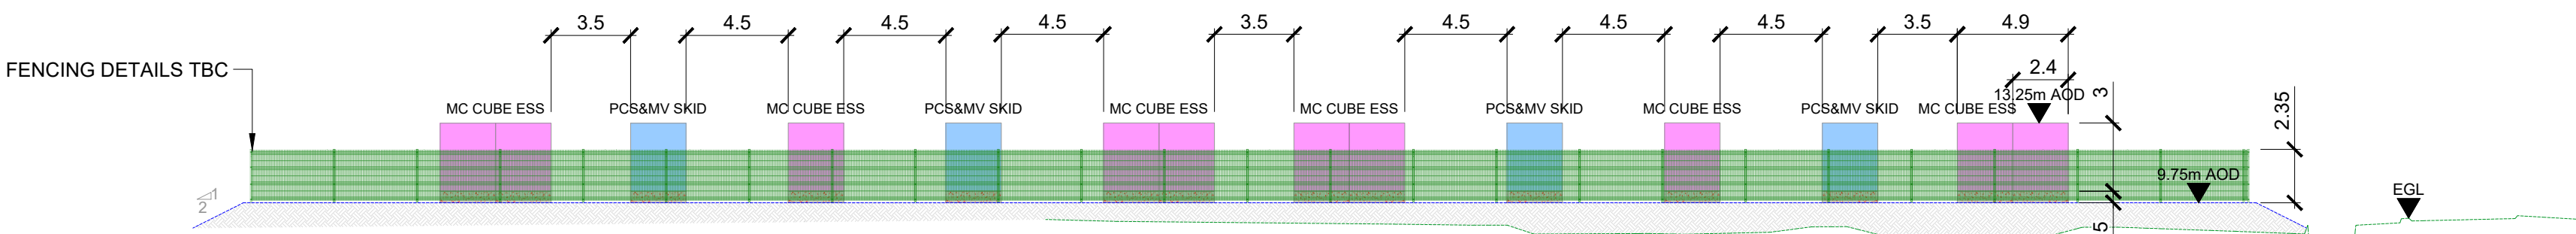

EAST SITE (ENERGY STORAGE) - WEST ELEVATION F
SCALE 1:250

SCALE BAR 1:250

 

- THIS DRAWING IS TO BE READ IN CONJUNCTION WITH ALL RELEVANT ARCHITECTS AND ENGINEERS DRAWINGS AND SPECIFICATIONS.
- DO NOT SCALE FROM THIS DRAWING. ANY AMBIGUITIES, OMISSIONS AND ERRORS ON DRAWINGS SHALL BE BROUGHT TO THE ENGINEER'S ATTENTION IMMEDIATELY. ALL DIMENSIONS MUST BE CHECKED AND VERIFIED ON SITE.
- ALL DIMENSIONS ARE IN METERS UNLESS OTHERWISE NOTED.
- FOR GENERAL NOTES, REFER TO DRAWING:

Project:
AW2 BESS, USKMOUTH

- DRAWING NOTES:**
- FOR ELEVATION PLAN PLEASE REFER TO DRAWING 50683-BUR-XX-ZZ-D-C-1013
 - AW2 BESS DESIGN LAYOUT RECEIVED FROM ECONERGY ON 04/04/2025 (REF:250401_Usmouth_General Layout_SC1)
 - PROPOSED FFL IN ACCORDANCE WITH RPS FCA REPORT (REF: ENV-21837)

- LEGEND:**
- PROPOSED GROUND LEVEL
 - EXISTING GROUND LEVEL
 - ELEVATION MARKER

P4.0	REVISED DESIGN LAYOUT	10/04/25	WN	AJ
P3.0	REVISED SUBSTATION LAYOUT	17/03/25	WN	AJ
P2.0	REVISED FOLLOWING COMMENTS	14/03/25	WN	AJ
P1.0	ISSUED FOR PLANNING	13/03/25	JAH	AJ
REV	DESCRIPTION	DATE	DRW	CHK

Drawing Title:
**SERIES 100 - PRELIMINARIES
SITE ELEVATIONS**

Burroughs Project No.: 50683-00
Scale: 1:250
Original Paper Size: A1

Drawing Number:
50683-BUR-XX-ZZ-D-C-10130

Status: S2
Status Description: SUITABLE FOR INFORMATION

This document is copyright of Burroughs Ltd. Use figured measurements only! DO NOT SCALE FROM DRAWING. Verify all dimensions prior to construction. Immediately report any discrepancies to Burroughs and if in doubt ASK. This drawing should be read in conjunction with all other associated project information