
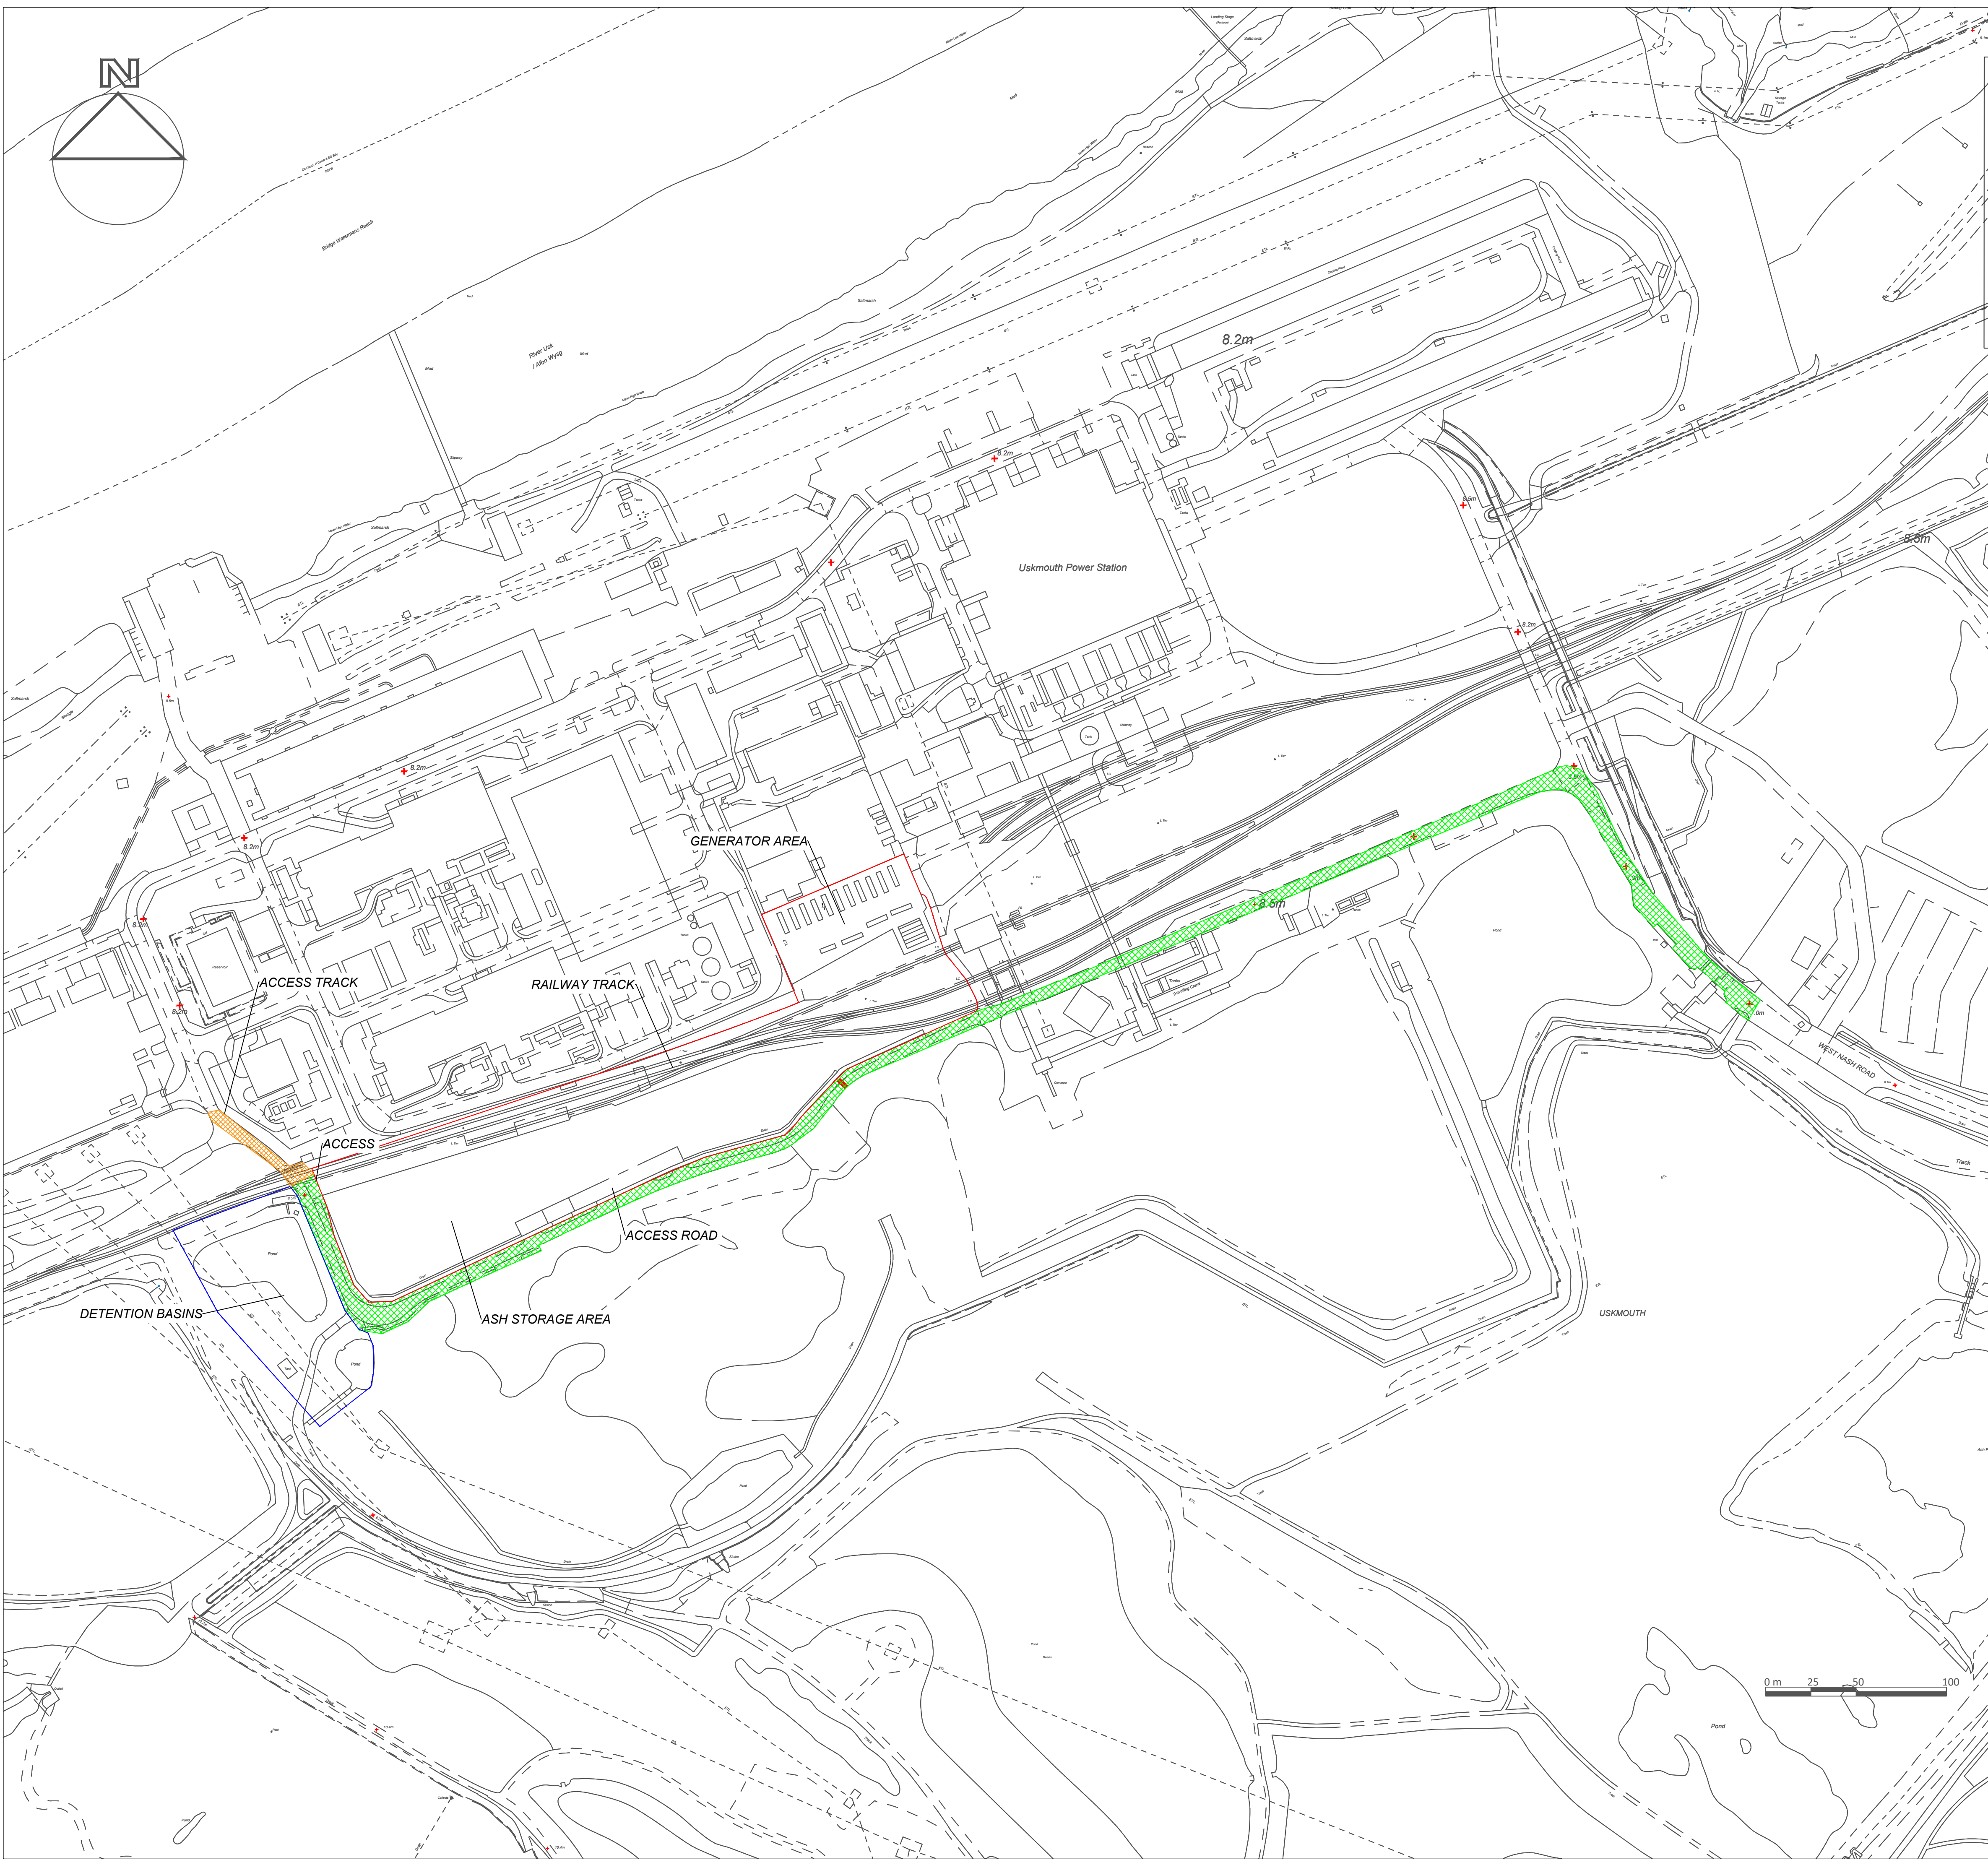


 

LEGEND

 Access Track

 Access Road

 Option Area

 Detention Basins



PROJECT NAME:

AW2 Energy Storage

Company logo



SECTION		DRAWING CODE			
GENERAL		P-AW2-102			
DRAWING	DRAWING TITLE	SCALE	FILE NAME		
EXISTING SITE PLAN					
REV	DATA	MODIFIED	DRAWN	CHECKED	APPROVED
00	21-02-2025		E.N.		
01					
02					
03					
04					
05					

All technical information contained in this document is the exclusive property of Ecomergy and many neither be used nor disclosed without its prior written consent.