




Front view

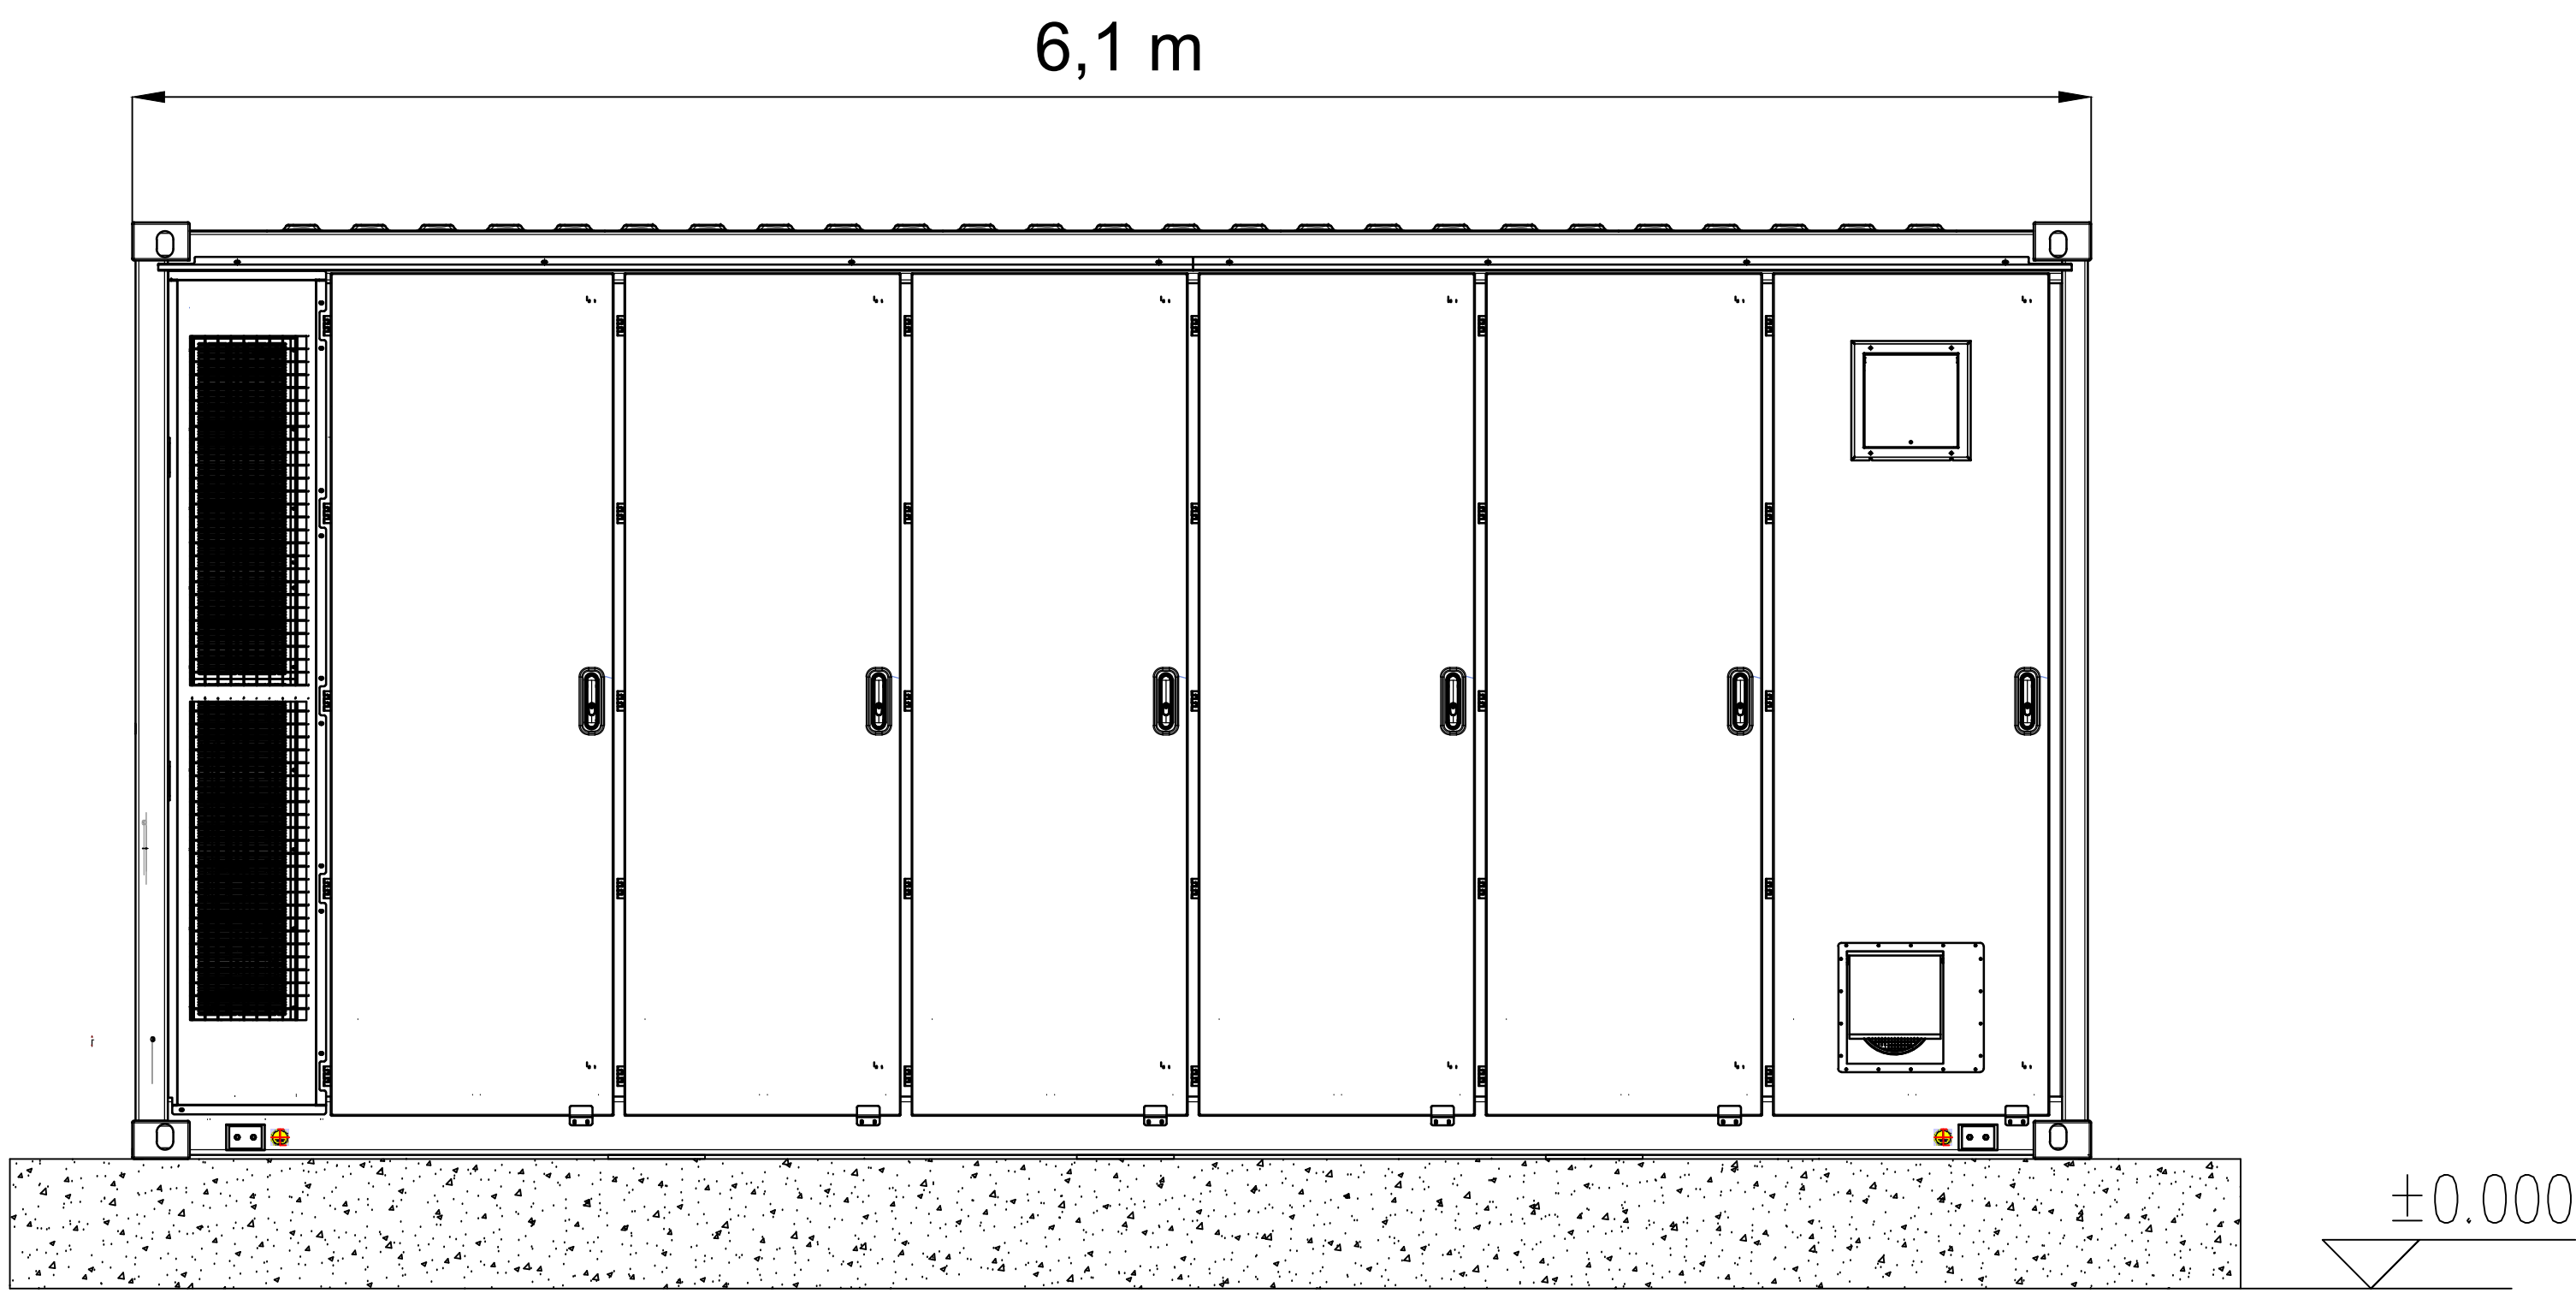

1-1

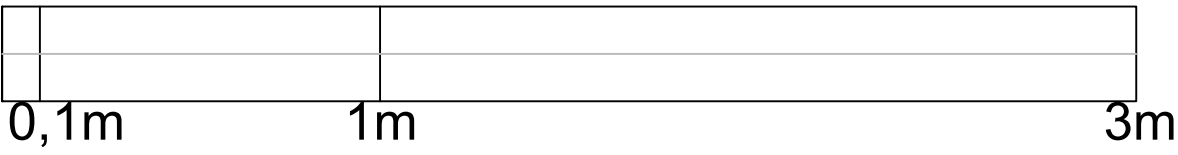

Side view

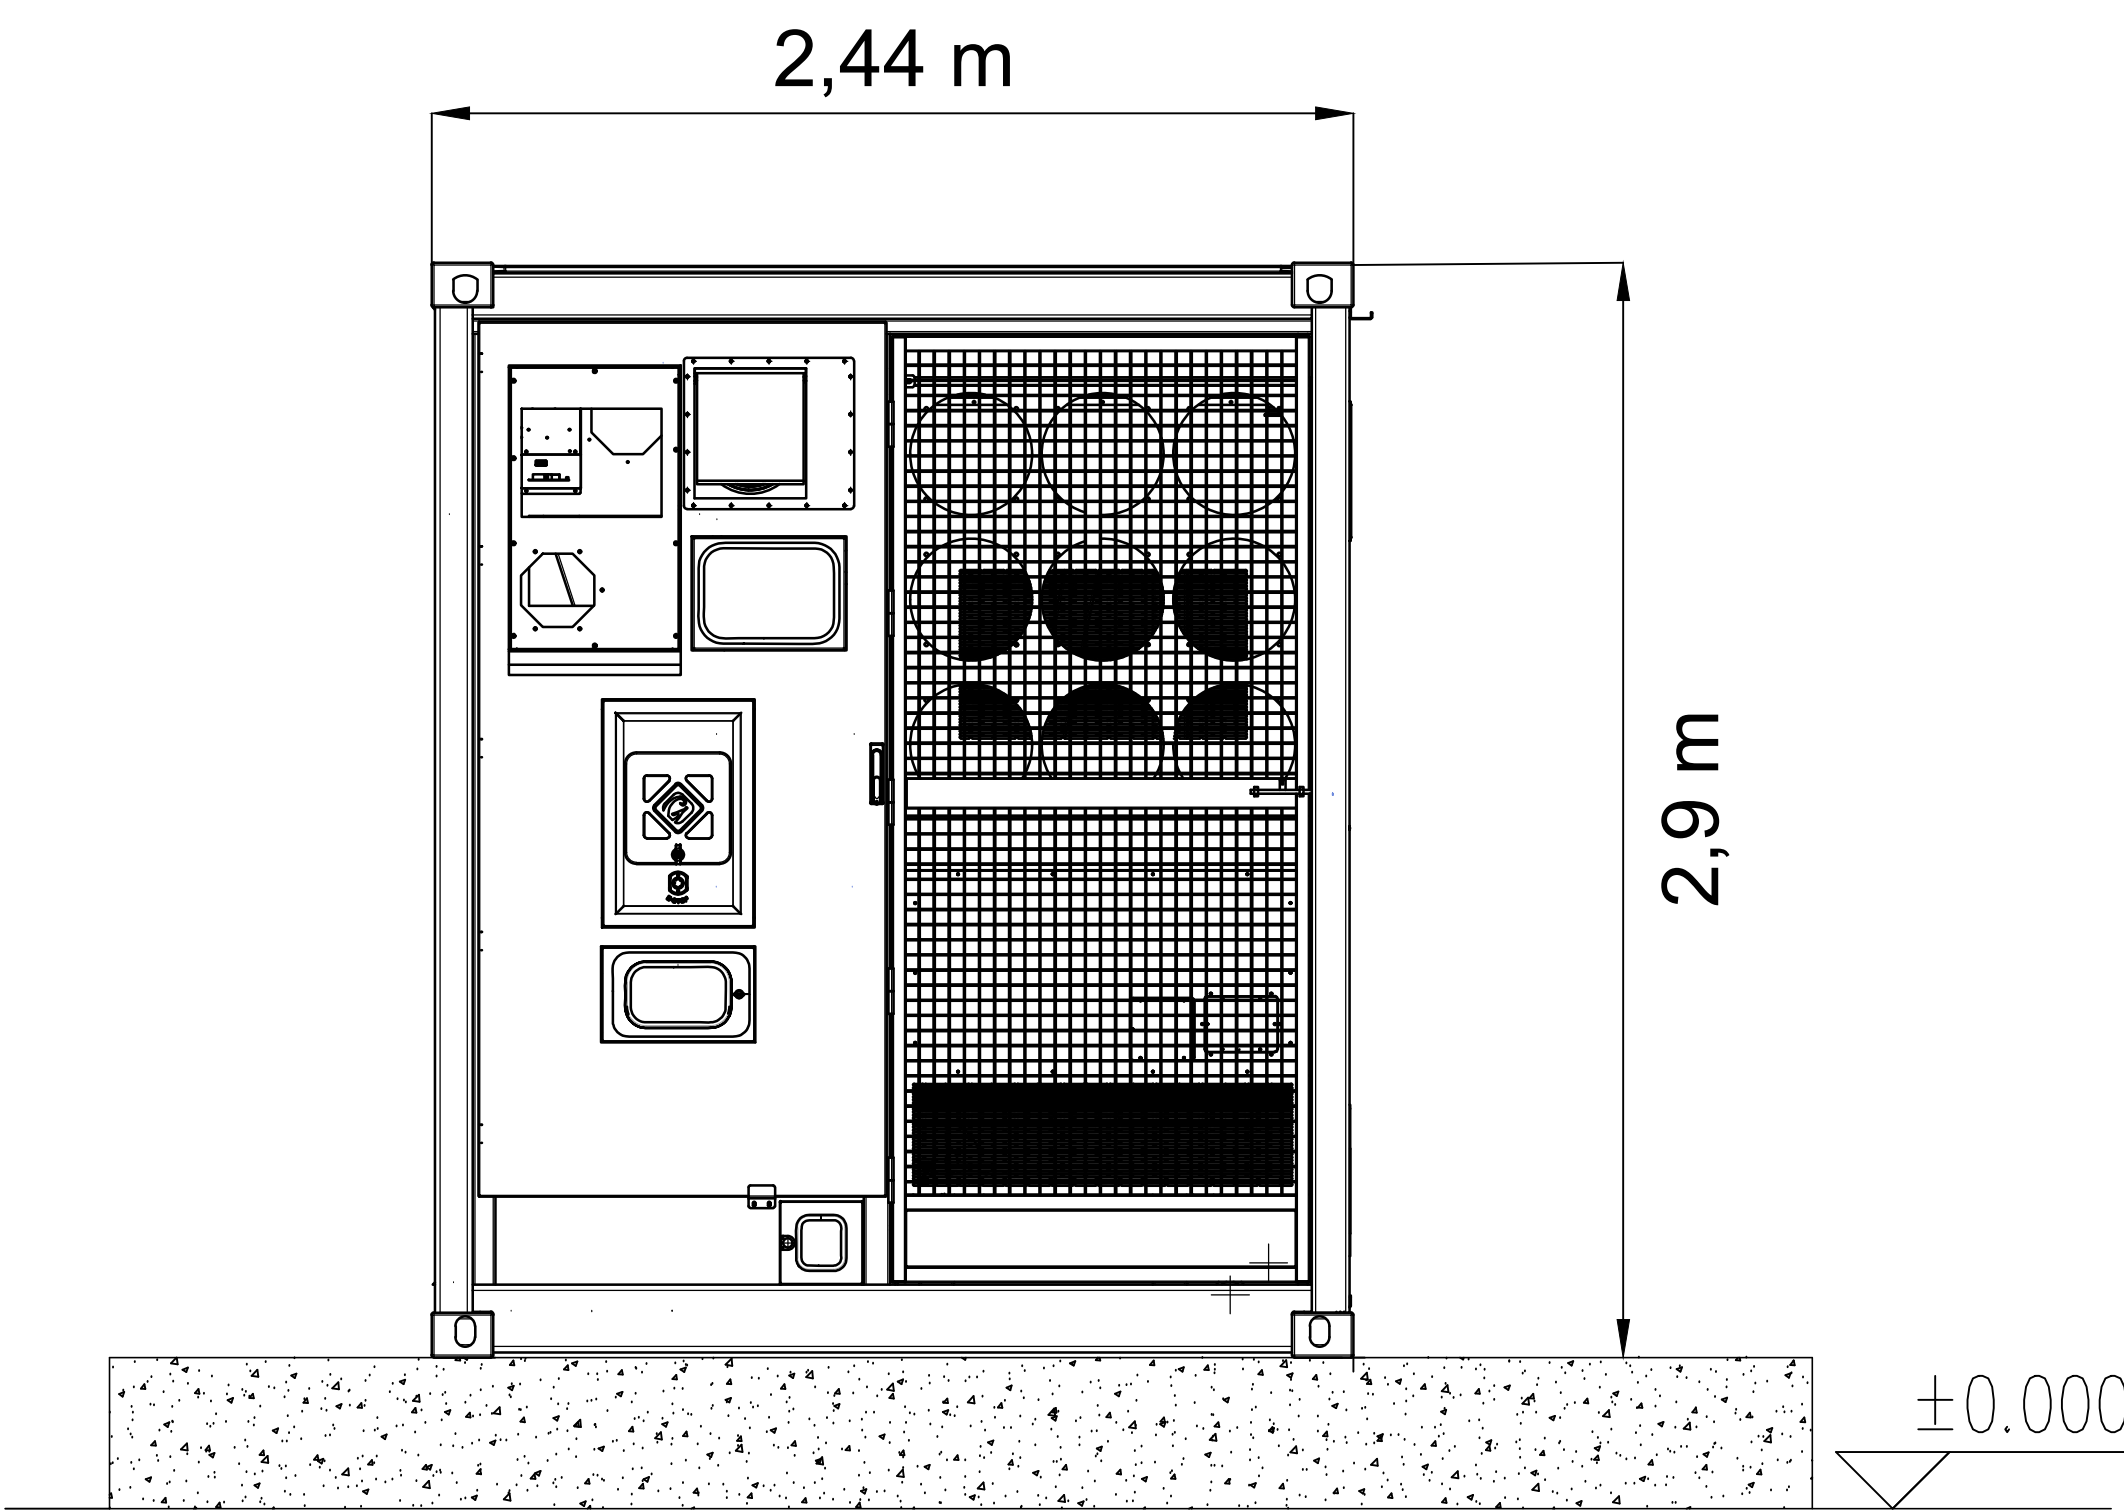

2-2

PROJECT NAME:					
Uskmouth					
Company logo					
ecenergy Powering renewables.					
This document is to be used for indicative purposes only.					
		SECTION		DRAWING CODE	
		GENERAL		Q-AW2-201	
DRAWING		DRAWING TITLE		SCALE	1:20
				FILE NAME	
		Battery Elevation & Floor Plan			
REV	DATA	MODIFIED	DRAWN	CHECKED	APPROVED
00	09-01-2025		E.N.		
01					
02					
03					
04					
05					
All technical information contained in this document is the exclusive property of Ecenergy and must not be used nor disclosed without its prior written consent.					