


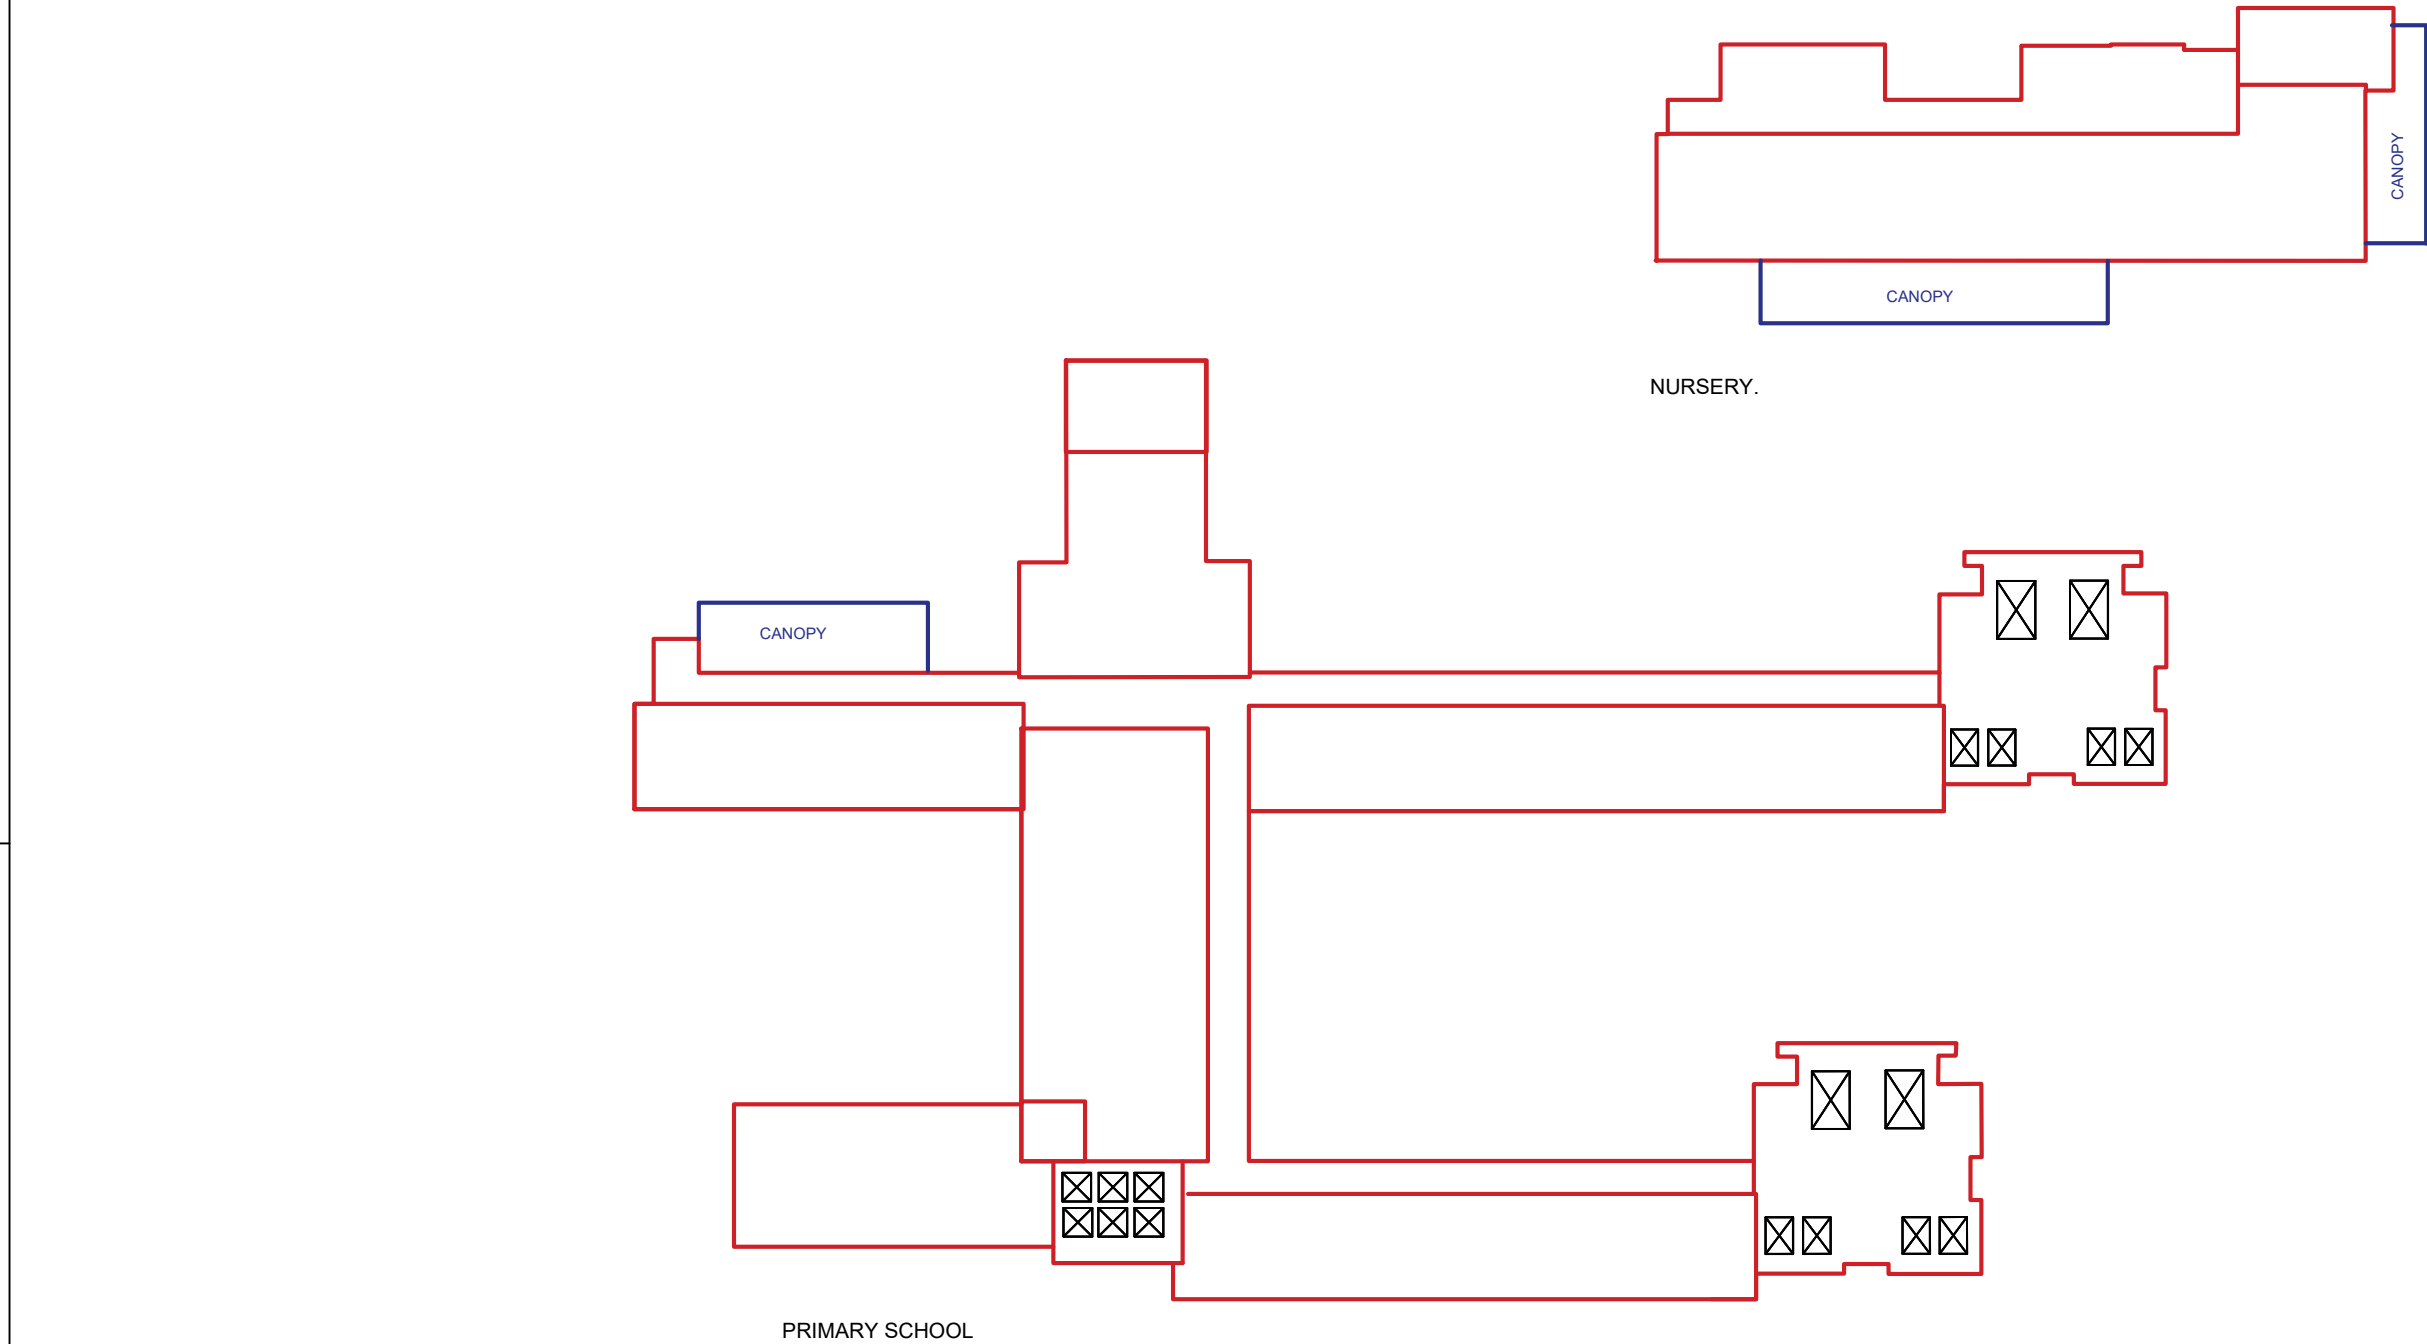

THIS DRAWING IS PRODUCED FOR USE IN THIS PROJECT ONLY AND MAY NOT BE USED FOR ANY OTHER PURPOSE. NPS PROPERTY CONSULTANTS LTD ACCEPT NO LIABILITY FOR THE USE OF THIS DRAWING OTHER THAN THE PURPOSE FOR WHICH IT WAS INTENDED IN CONNECTION WITH THIS PROJECT AS RECORDED IN THE 'PURPOSE FOR ISSUE' AND 'FILE STATUS CODE'.

THIS DRAWING MAY NOT BE REPRODUCED IN ANY FORM WITHOUT PRIOR WRITTEN AGREEMENT OF NPS PROPERTY CONSULTANTS LTD.

© CROWN COPYRIGHT AND DATABASE RIGHTS 2026
ORDNANCE SURVEY LICENCE NUMBER:-

ORIGINAL
SHEET SIZE
A3

FIRST ISSUE						
P0						
REV	DRAWN	DATE	CHECKED	DATE	APPROVED	DATE

CLIENT	NEWPORT CITY COUNCIL
PROJECT	GAER PRIMARY SCHOOL ROOFLIGHT

TITLE	ROOF PLAN - AS PROPOSED
-------	-------------------------



CYSON CYMRU
Gwasanaethau eiddo • Property services

1st Floor, Caradog House, Clappa Park,
Newport, Wales, NP10 8UG,
Tel: 01633 240405;
web:www.norsegroup.co.uk

SCALES	DISCIPLINE	PROJECT NUMBER
1:500	ARCH	01
DRAWING NUMBER		REV CODE
CC -DR-A-(08)-00		P 1
STATUS CODE	PURPOSE OF ISSUE	DRAWN
S0	PRELIMINARY	