


EAST & WEST ELEVATIONS

Green Roof
Wallbarn M-Tray® Sedum Green Roof Module



Timber Cladding to Steel Container
Horizontal Feather Edge (VFE1) British Larch 150mm wide
available from Vaster Timber (or similar approved), The Sawmills,
Studley, Calne, Wiltshire SN11 9NH. Tel: +44 (0)1249 813 173
stainless steel ring shank nails 40mm long.

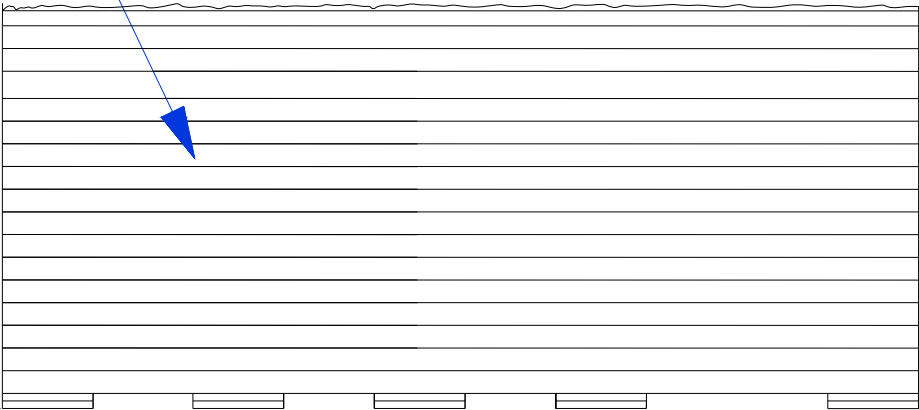

Unit supported on pads: 600x 600mm concrete paving
slabs 50mm thick. Lay on prepared ground and
bedded in sand/cement 100mm high. Spacing at
1200mm between pads.

**St Stephen & Holy Trinity Church Newport, Adeline Street, Pillgwenlly,
Newport. NP20 2HA**

Proposed Community Food PantryStore.

Drawing: Proposed Container External Finishes- North & South Elevation
Drawing No: 06
Scale: 1:50 @A3

Date: 14.09.25