

Biodiversity Measures

EAST ELEVATION FOOD PANTRY

Timber Cladding to Steel Container

Horizontal Feather Edge (VFE1) British Larch 150mm wide available from Vaster Timber (or similar approved), The Sawmills, Studley, Calne, Wiltshire SN11 9NH. Tel: +44 (0)1249 813 173 stainless steel ring shank nails 40mm long.

EL PASO 34MM NEST BOX

This 34mm hole nest box is suitable for a family of sparrows.

Nest Box Hole Size: 34mm



Colour: Brown

Material: Flamed Wood, FSC® Certified Wood

Width: 222mm

Length: 185mm

Height: 305mm

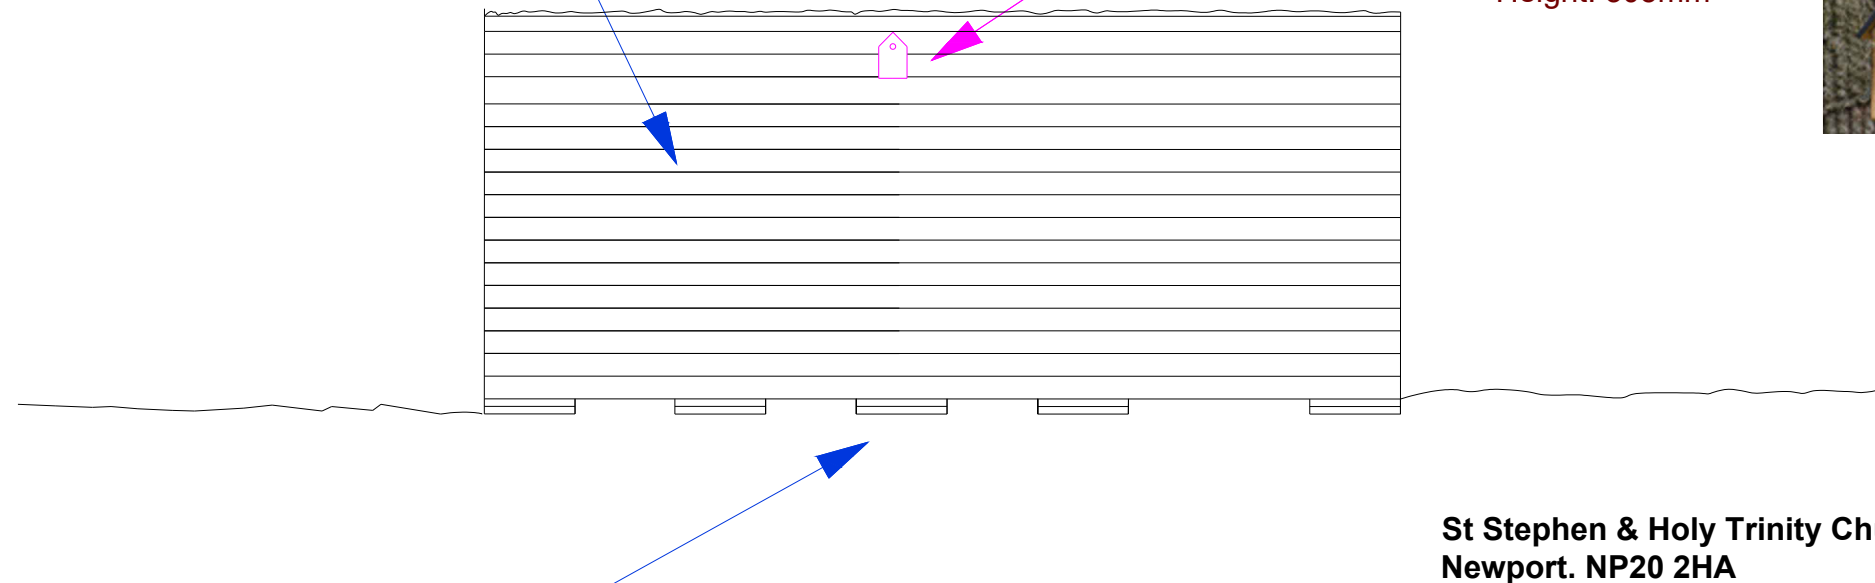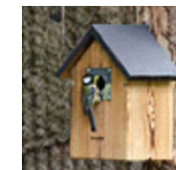

Unit supported on pads: 600x 600mm concrete paving slabs 50mm thick. Lay on prepared ground and bedded in sand/cement 100mm high. Spacing at 1200mm between pads.

St Stephen & Holy Trinity Church Newport, Adeline Street, Pillgwenlly, Newport. NP20 2HA

Proposed Community Food PantryStore : BIODIVERSITY MEASURES.

Drawing: Proposed Container External Finishes- North & South Elevation

Drawing No: 08

Scale: 1:50 @A3

Date: 14.09.25