



10 cm - Caution as distortion can occur.
ALL CIVIL DIMENSIONS ARE IN METRES - ALL STRUCTURAL DIMENSIONS ARE IN MILLIMETRES - ALL LEVELS ARE IN METRES.


10cm - Caution as distortion can occur.

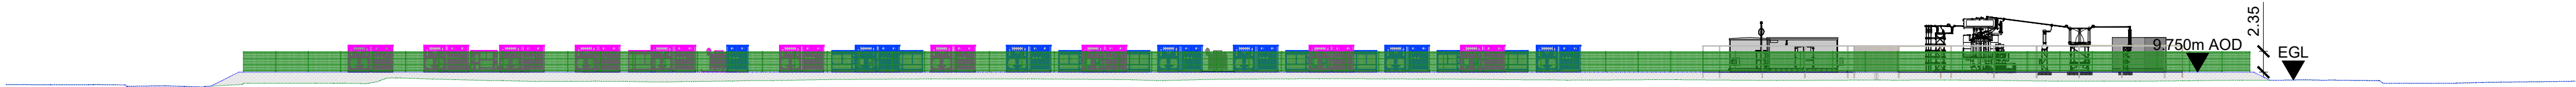


NORTH ELEVATION
SCALE 1:500

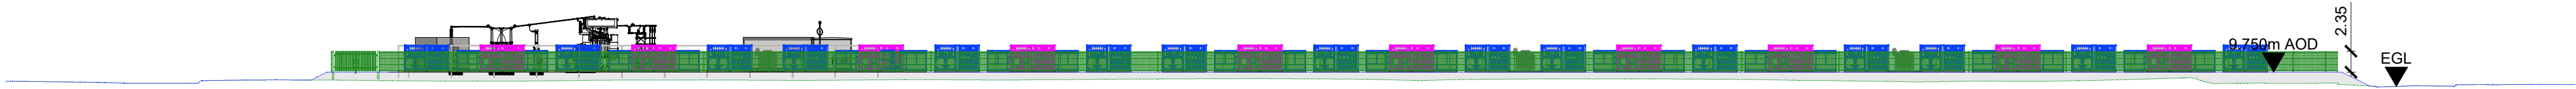

SOUTH ELEVATION
SCALE 1:500

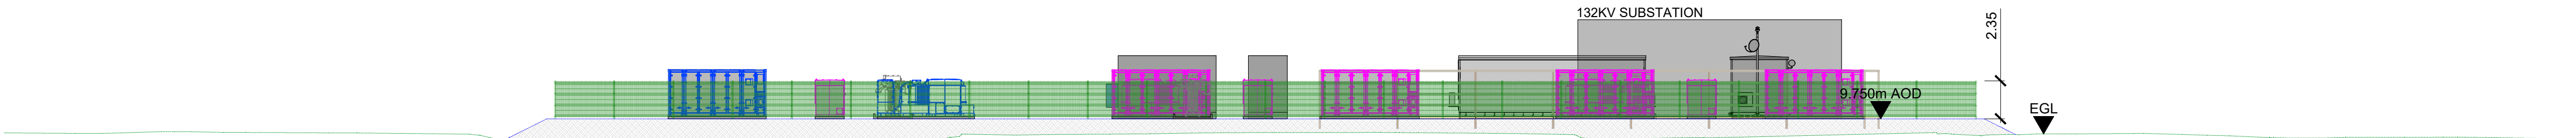

EAST ELEVATION
SCALE 1:250

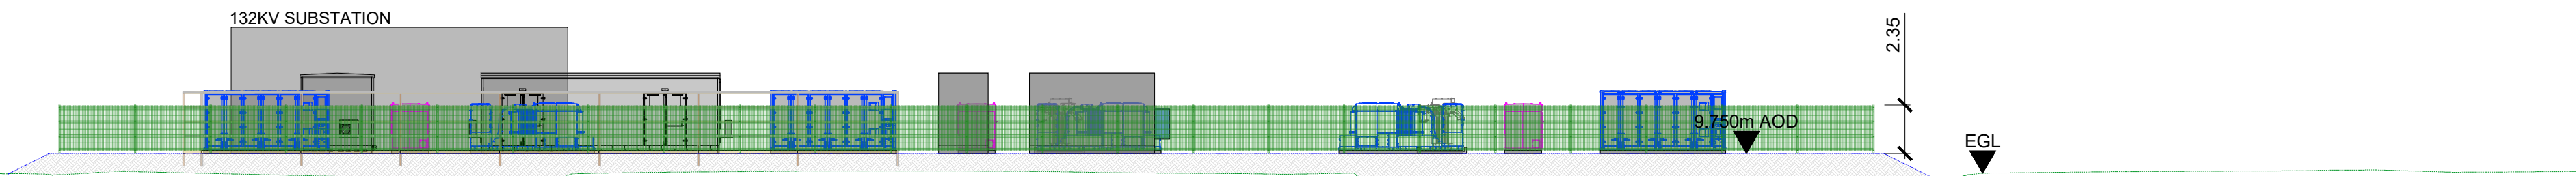

WEST ELEVATION
SCALE 1:250



Project:
**AFON WYSG BESS,
USKMOUTH**

LEGEND:
EXISTING GROUND LEVEL
PROPOSED GROUND LEVEL

S-P4.0	UPDATED BUILDINGS LAYOUT	13/03/25	WN	AJ	DDH
S-P3.0	UPDATED DESIGN LAYOUT	25/02/25	WN	AJ	DDH
S-P2.0	ISSUED FOR PLANNING	08/11/24	JAH	AJ	DDH
S-P1.0	ORIGINAL ISSUE	22/03/24	IQ	SL	DDH
REV.	DESCRIPTION	DATE	DRW.	CHK.	APP.

Drawing Title:
**SERIES 100 PRELIMINARY
PROPOSED SITE
ELEVATIONS**

Burroughs Project No.: 50624-00
Scale: AS SHOWN
Original Paper Size: A1

Drawing Number:
50624-BUR-GEN-XX-DR-C-0110
Status: S3 - FOR REVIEW & COMMENT
Revision: P4.0 - UPDATED BUILDINGS LAYOUT

This document is copyright of Burroughs Ltd. Use figured measurements only! DO NOT SCALE FROM DRAWING. Verify all dimensions prior to construction. Immediately report any discrepancies to Burroughs and if in doubt ASK. This drawing should be read in conjunction with all other associated project information