



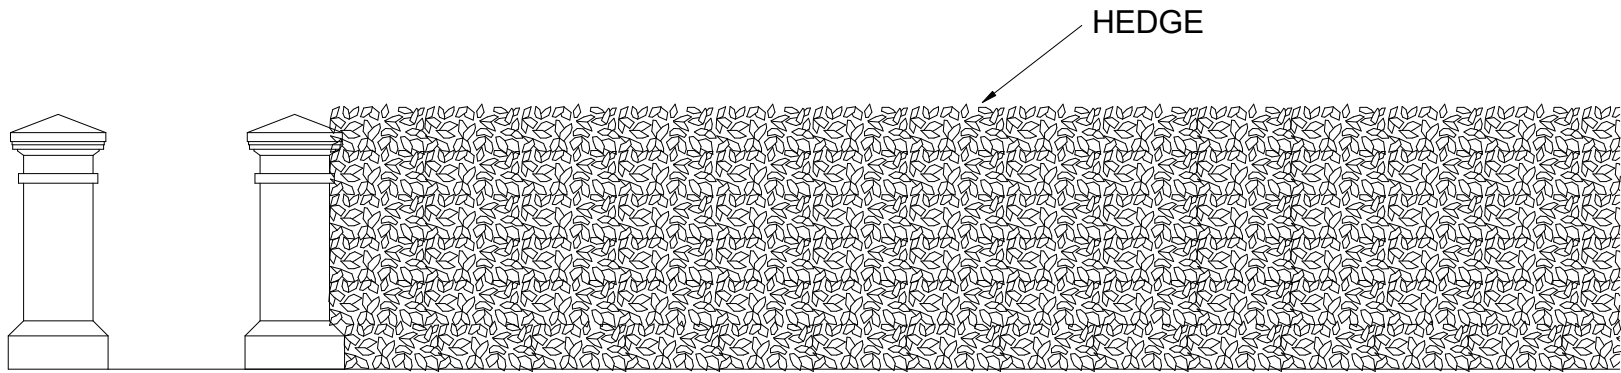

EXISTING FRONT ELEVATION

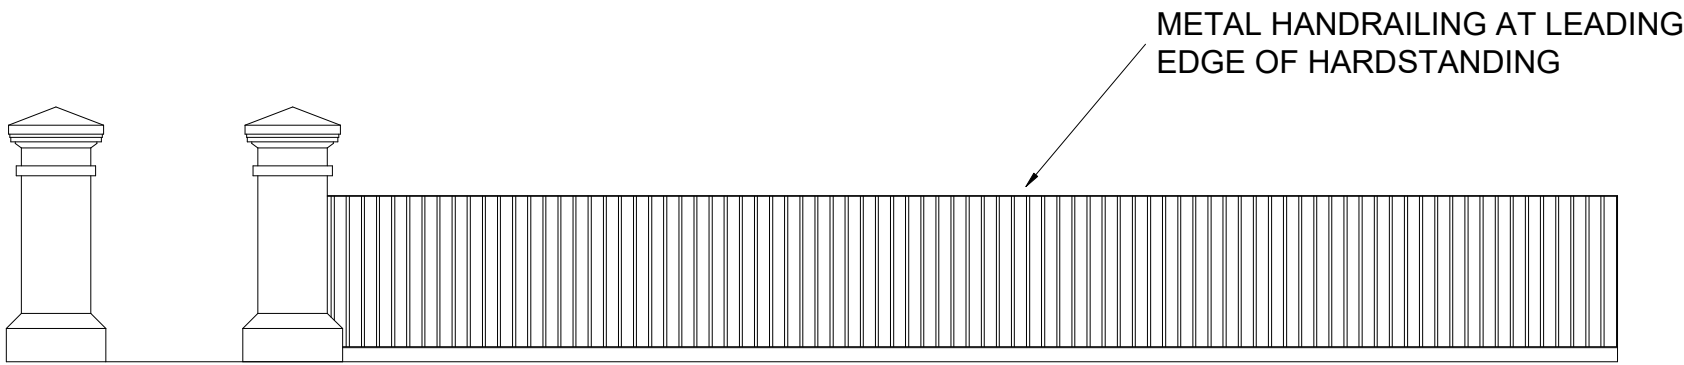

PROPOSED FRONT ELEVATION

PROJECT:
HARD STANDING FOR OFF ROAD PARKING
INCLUDING DROPPED KERB AND
RETAINING WALL AT 15 OAKFIELD ROAD
NEWPORT NP20 4LZ

DRG TITLE:
ELEVATIONS

DATE: April 2026

SCALE: 1:50

DRAWN: CSL

DRAWING NO.	REV.
A3-FP-3	0